


2 Hook Cottages  
Hook Lane  
Aldingbourne  
PO20 3TB

OS MasterMap 1250/2500/10000 scale  
27 August 2014, ID: MDP-00355441  
[www.mapdataportal.co.uk](http://www.mapdataportal.co.uk)

1:1250 scale print at A4, Centre: 493660 E, 104412 N

©Crown Copyright Ordnance Survey. Licence no.  
100019980

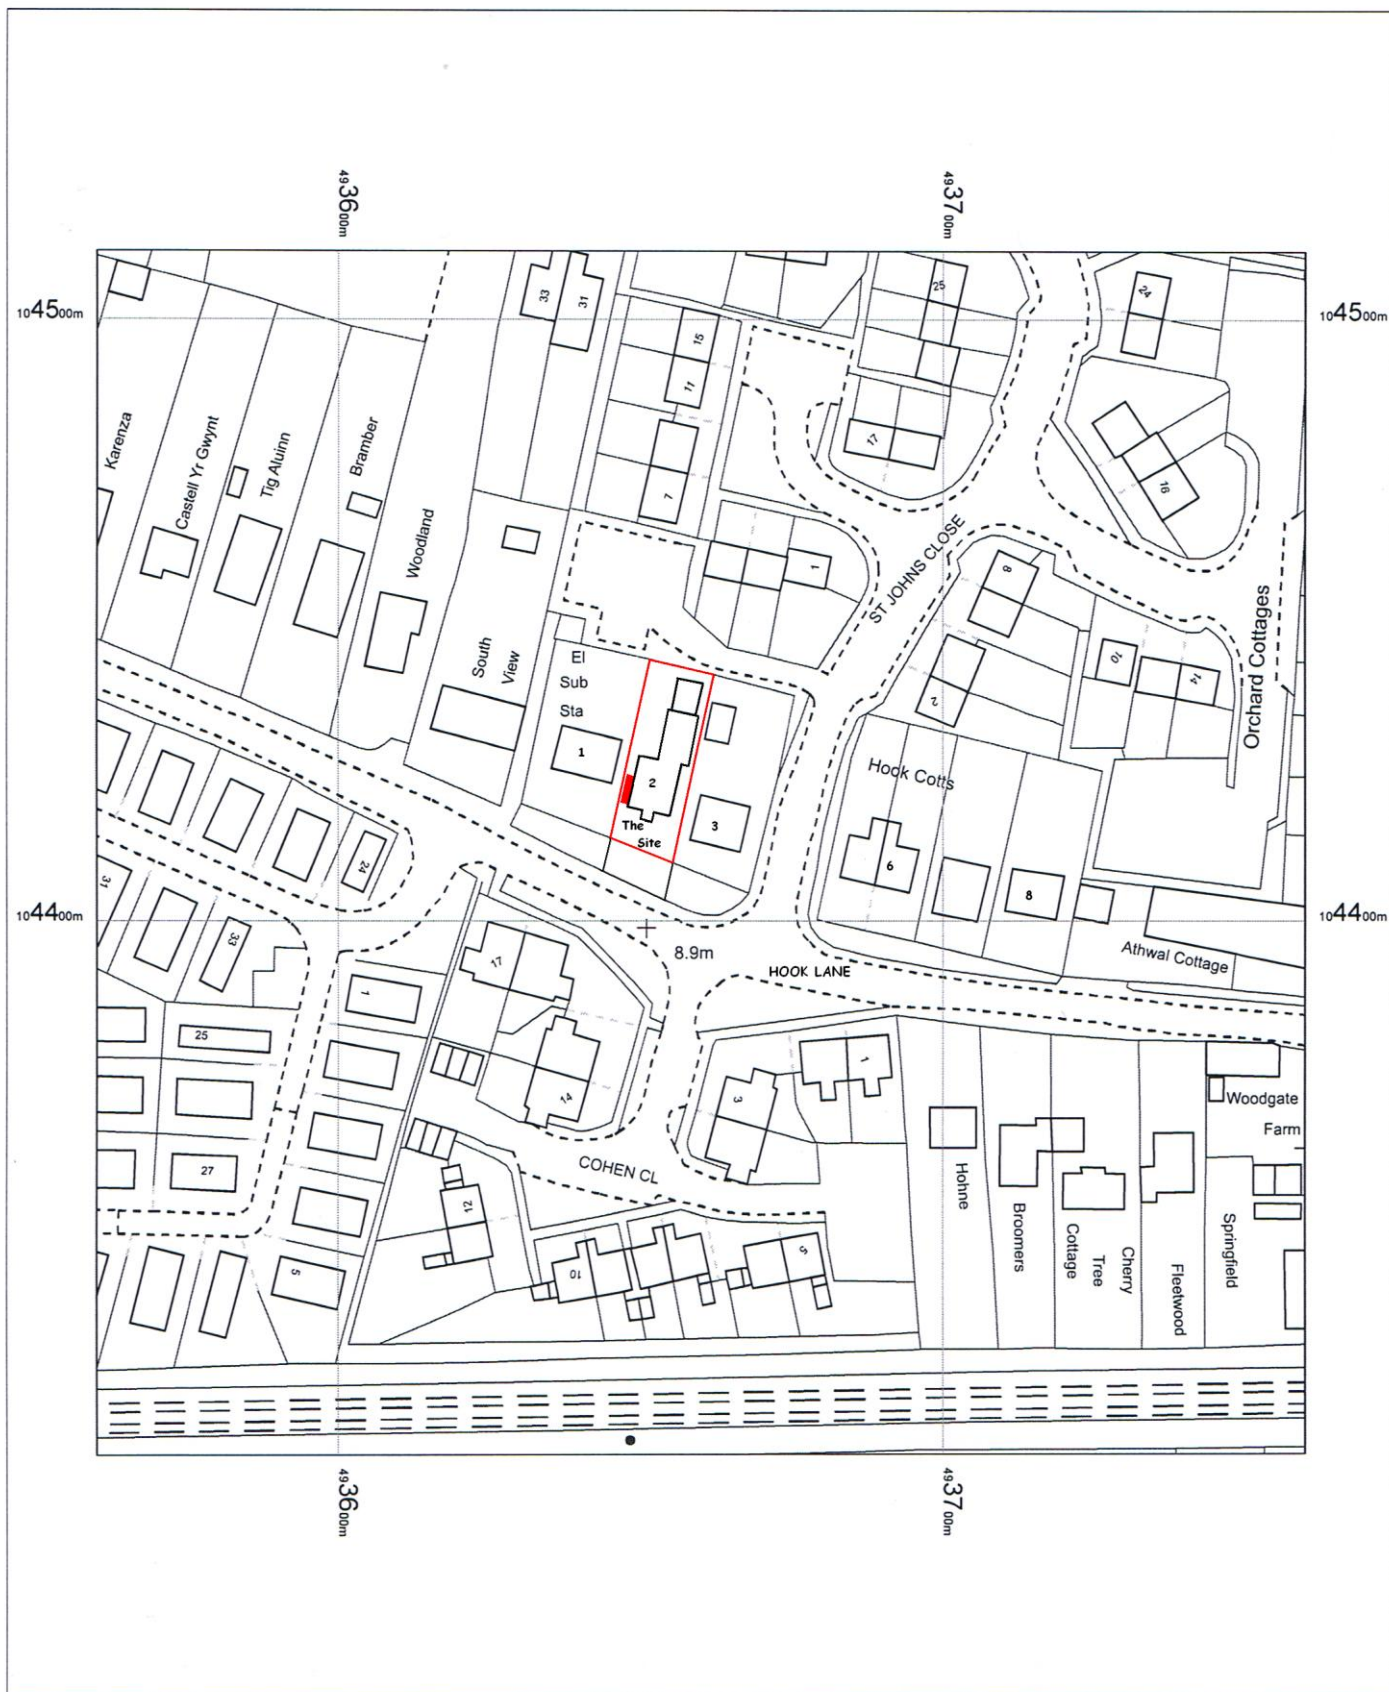

**MAPS@**  
**Aworth**  
SURVEY CONSULTANTS