


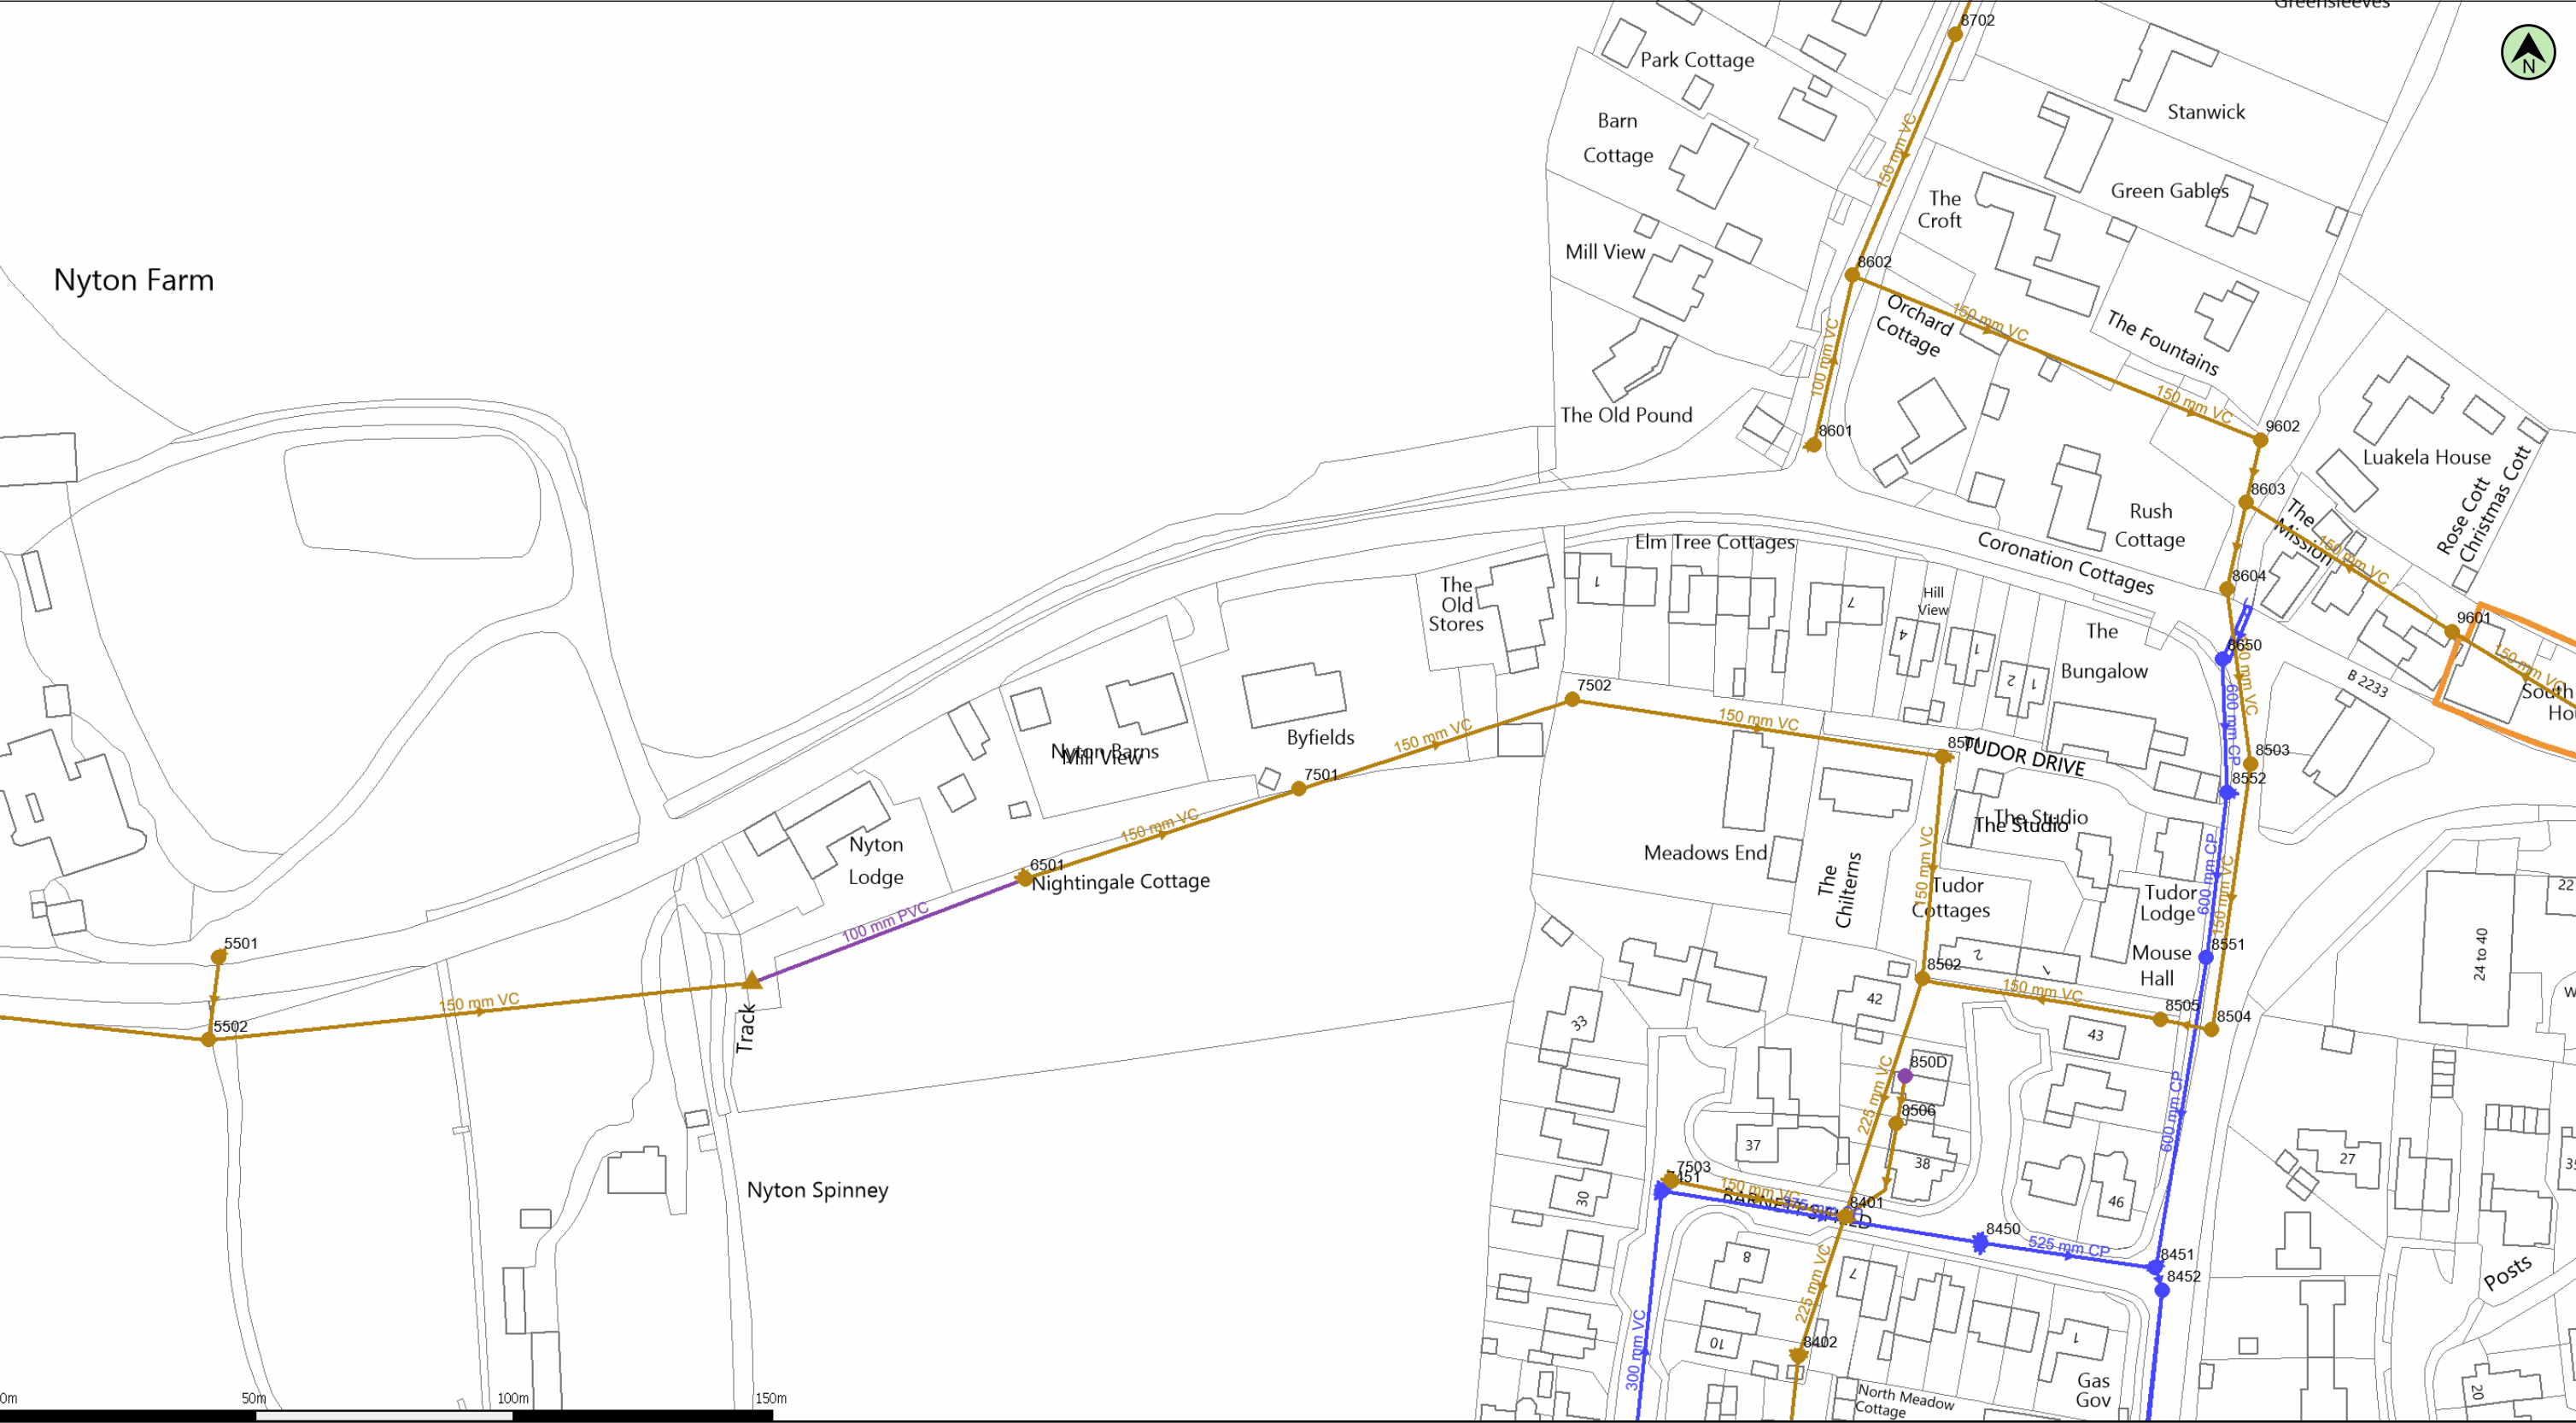

(c) Crown copyright and database rights 2020 Ordnance Survey 100031673      Date: 28/04/20      Scale: 1:1250      Map Centre: 493713,105592      Data updated: 01/04/20      Our Ref: 384702 - 1      Wastewater Plan A3

The positions of pipes shown on this plan are believed to be correct, but Southern Water Services Ltd accept no responsibility in the event of inaccuracy. The actual positions should be determined on site. This plan is produced by Southern Water Services Ltd (c) Crown copyright and database rights 2020 Ordnance Survey 100031673. This map is to be used for the purposes of viewing the location of Southern Water plant only. Any other uses of the map data or further copies is not permitted.

WARNING: BAC pipes are constructed of Bonded Asbestos Cement.

WARNING: Unknown (UNK) materials may include Bonded Asbestos Cement.

|                               |                               |                                            |                                                                                 |
|-------------------------------|-------------------------------|--------------------------------------------|---------------------------------------------------------------------------------|
| Foul Gravity Sewer            | Combined Gravity Sewer        | Culverted Water Course or Treated Effluent | Surface Water Gravity Sewer                                                     |
| Rising Main, Vacuum or Syphon | Combined Outfall              | Surface Water Outfall                      | Surface Water Inlet                                                             |
| Combined Pumping Station      | Surface Water Pumping Station | Foul Pumping Station                       | Foul Manhole                                                                    |
| Water Treatment Works         | Section 104 Area              | Building Over Agreement Area               | Combined Manhole                                                                |
|                               |                               |                                            | Surface Water Manhole                                                           |
|                               |                               |                                            | Side Entry Manhole, Decaration Chamber, Dummy Manhole or Surface Water Soakaway |

lauren@inspiredesignstudio.co.uk

Byfields



