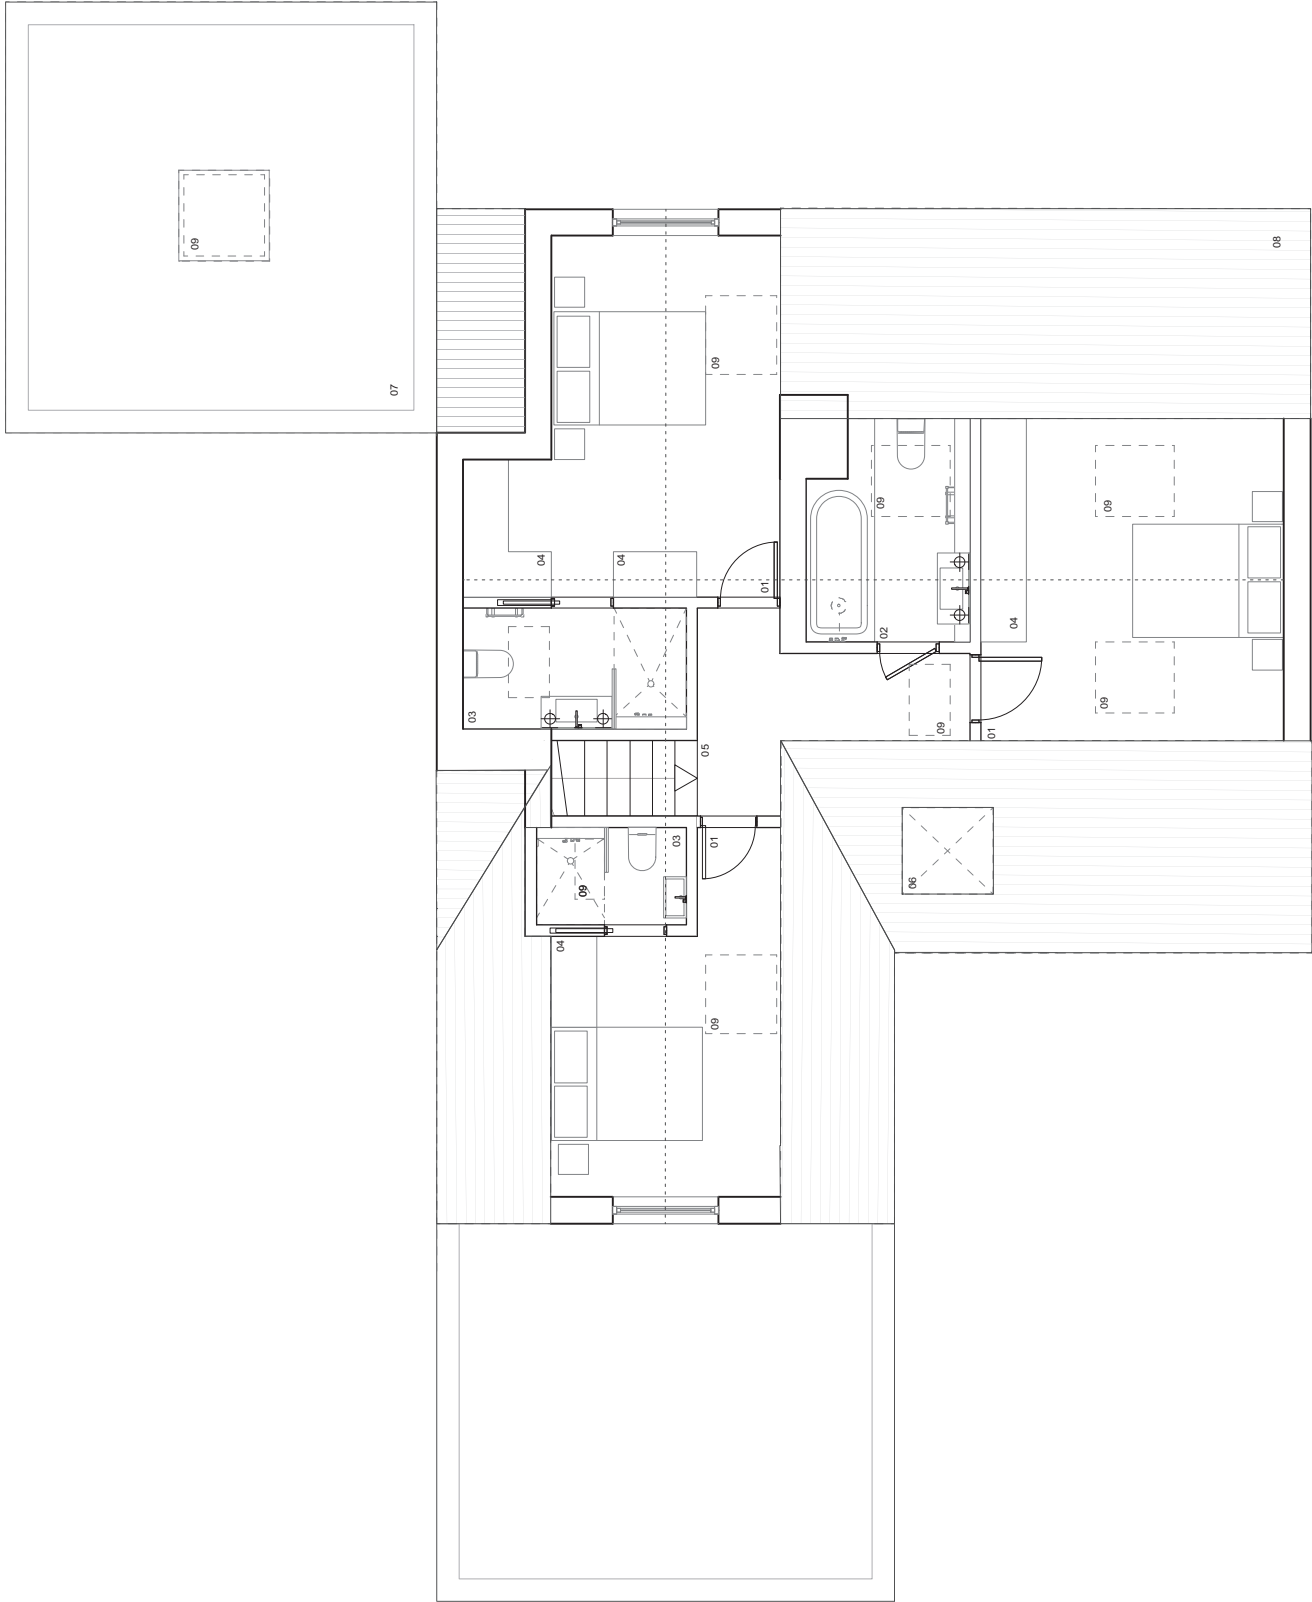


[illegible]

FOR INFORMATION

**NOTES:**

NB SITE BOUNDARY INFORMATION HAS BEEN EXTRACTED FROM HM LAND REGISTRY CURRINT TITLE PLAN (TITLE NUMBER W902353). ORDNANCE SURVEY MAP REFERENCE SURV 9/19/95, AND SCALED FROM A 1:125000 MAP PLEASE REFER TO THE ORIGINAL.

SITE LEVELS AND TOPOGRAPHICAL INFORMATION EXTRACTED FROM DRAWING REF. 73 199 TOPOGRAHICAL AND SURVEY (P) BROTHERTON & PARTNERS DATE 12/19/95



OVERHEAD


- |    |                                                  |
|----|--------------------------------------------------|
| 01 | BEDROOM                                          |
| 02 | BATHROOM                                         |
| 03 | EN SUITE                                         |
| 04 | BUILT IN STORAGE/DRESSING                        |
| 05 | STAIRS FROM GROUND FLOOR                         |
| 06 | VOID ABOVE MAIN ENTRANCE WITH<br>ROOFLIGHT ABOVE |
| 07 | GREEN ROOF FOR ECOLOGICAL<br>BIODIVERSITY        |
| 08 | RED CLAY TILES TO ROOF                           |
| 09 | ROOFLIGHT                                        |

Please refer to Design and Access Statement for further information on materials and form

## REVISION NOTES

[illegible]

## KEY PLAN

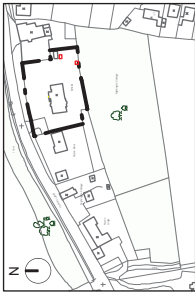

**AUTHOR**  
Elizabeth Halton & Siobhan Hickey

TITLE

NEW DWELLING  
 GA FIRST FLOOR PLAN\_PROPOSED

| PROJECT | SCALE | SIZE |
|---------|-------|------|
|---------|-------|------|

| NYTON ROAD | 1:100 | A3 |
|------------|-------|----|
|------------|-------|----|

© 1999 UNIVERSITY OF CHICAGO

ONCE AGAIN