



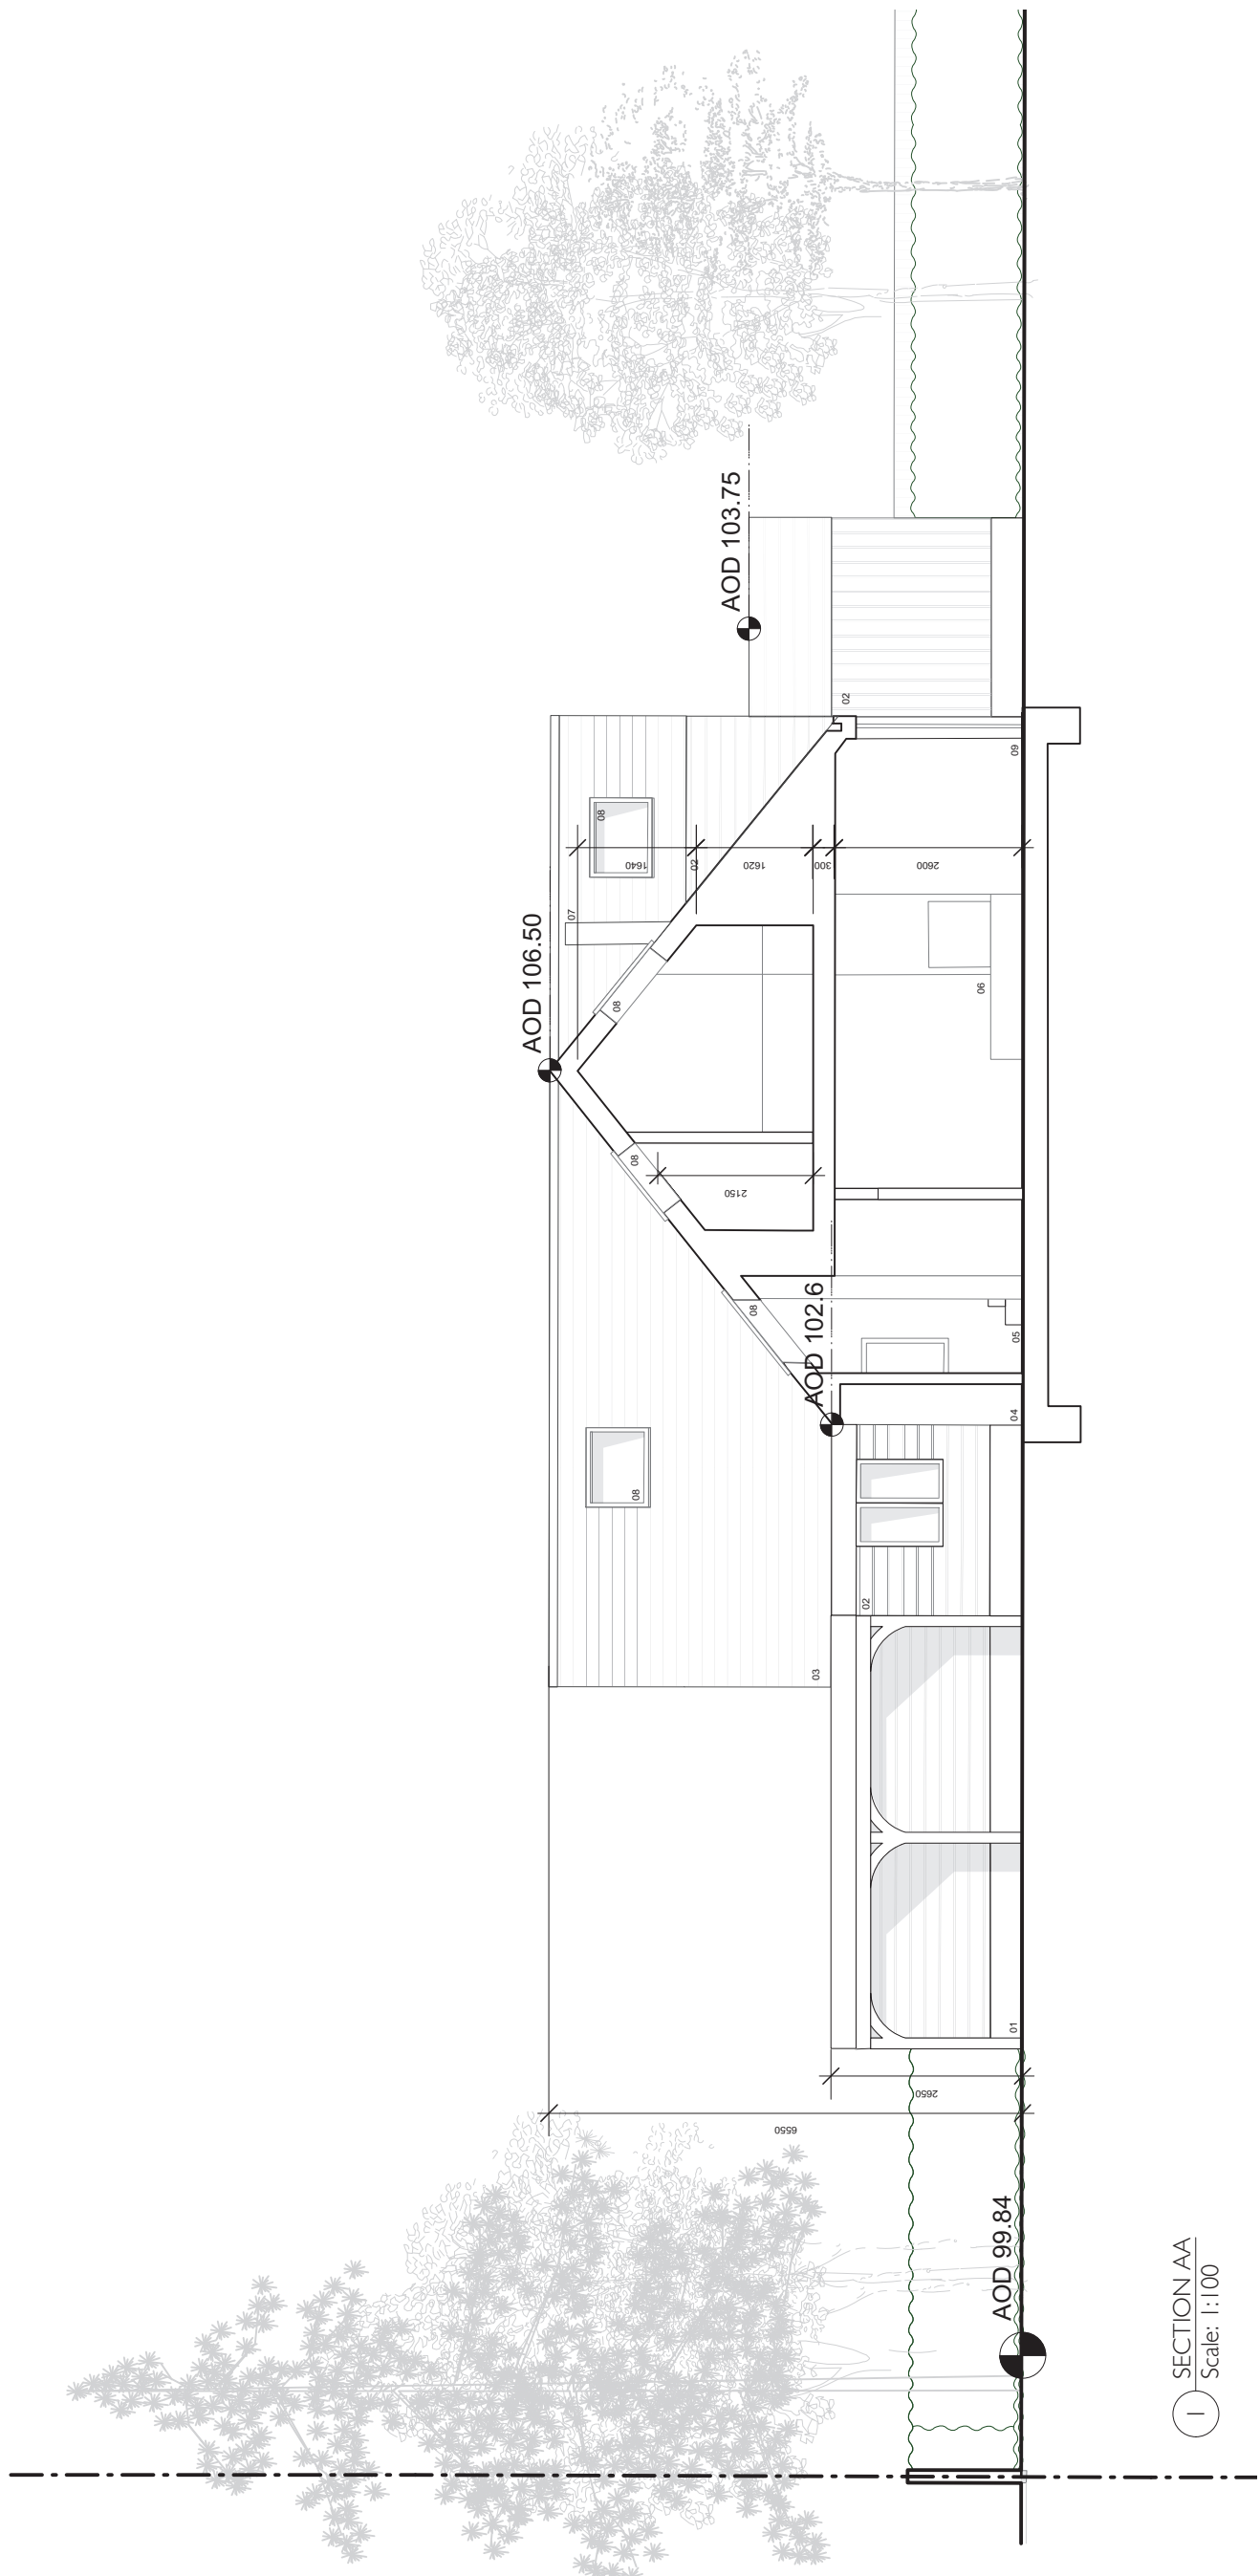

SECTION AA
Scale: 1:100

Scale: 1:100

KEY PLAN

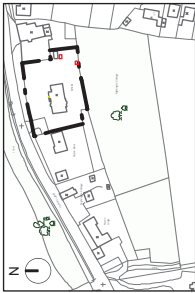

REV	PLANING DESCRIPTION	BY	CHK QA	DATE
00				09/02/21

REVISION NOTES

- | | |
|----|--|
| 01 | CAR PORT, DESIGNATED AREA FOR PARKING, |
| 02 | CYCLE STORAGE AND REFUSE |
| 03 | TIMBER CLADDING |
| 04 | RED TRADITIONAL CLAY TILES TO ROOF |
| 05 | RECESSED ENTRANCE |
| 06 | STEPS TO FIRST FLOOR |
| 07 | DOUBLE SIDED CENTRAL FIREPLACE |
| 08 | FLUE FROM CHIMNEY BELOW |
| 09 | ROOF LIGHT |
| 10 | OPENABLE GLAZING TO REAR GARDEN |

Please refer to Design and Access Statement for further information on materials and form

FOR INFORMATION

NOTES:

SITE BOUNDARY INFORMATION HAS BEEN EXTRACTED FROM HIM AND REGISTRY CURRENT TITLE PLAN NUMBER W9125336.
ADVANCE SURVEY MAP REFERENCE SJ930 SNE AND SCALED FROM A 1:50,000 PDF MAP PLEASE REFER TO THE ORIGINAL.

THE LEVELS AND TOPOGRAPHICAL INFORMATION EXTRACTED FROM
DRAWING REF 17119, TOPOGRAPHIC LAND SURVEY BY J. BROTHERTON &
PARTNERS DA TED 13 MARCH 2017

EXTENT OF PROPOSED
BOUNDARY

EXTENT OF BOUNDARY

[illegible]