


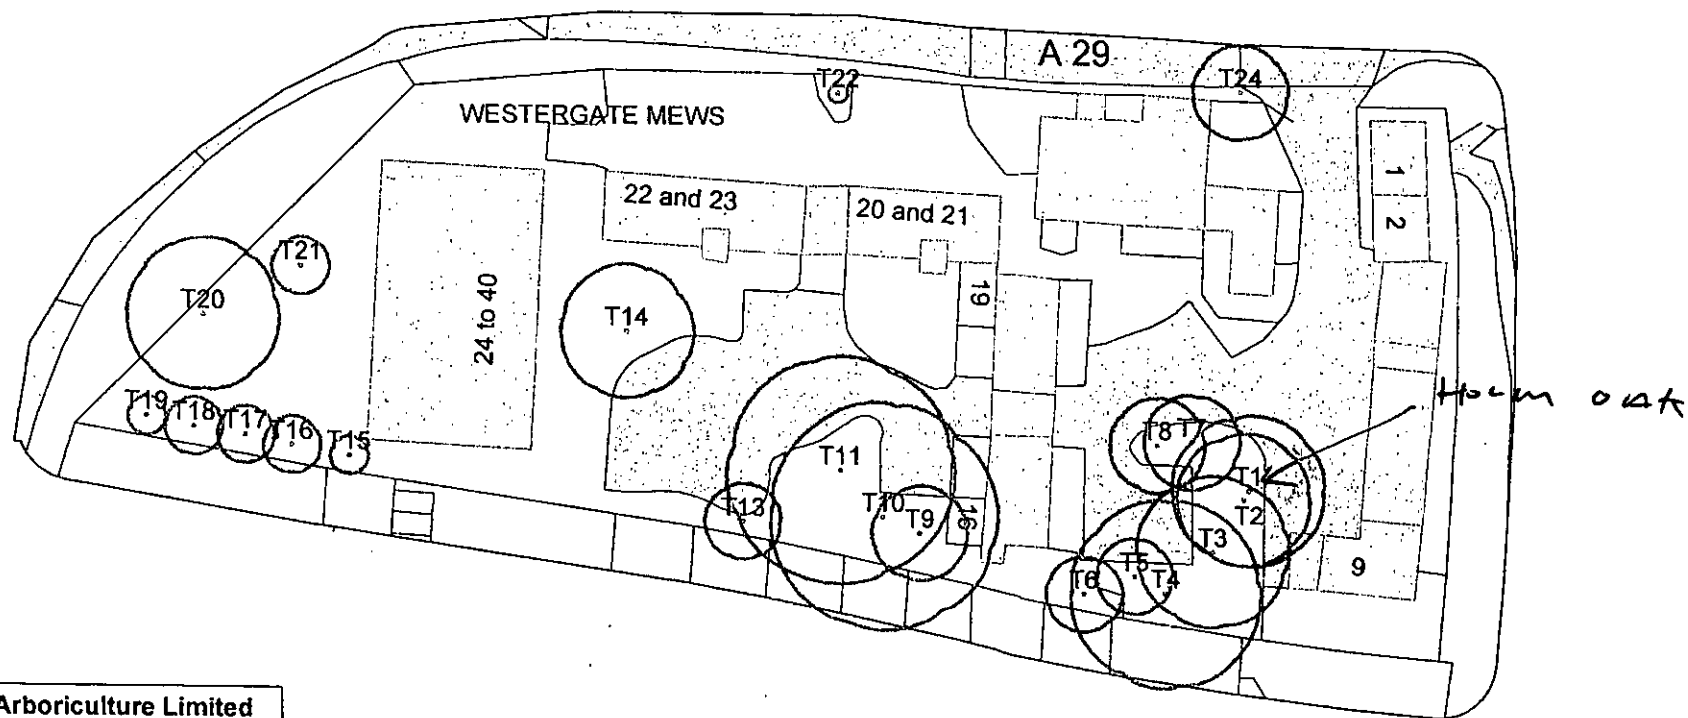

Beechdown Arboriculture Limited

Club Cottage, Slindon, Arundel, W. Sussex BN18 0RP
Tel - 01243 814740 Email - jonathan.rodwell@beechdown.com

Westergate Mews Appendix 5 - survey plan

SCALE :
1 : 750

DATE :
27/03/2015



Beechdown ref: B011015
Westergate Mews - tree survey - March 2015

Pear Technology Services Ltd. Email info@pear-technology.co.uk
Map based on Ordnance Survey MasterMap or 1:25000 A63-scale data
with the permission of the Controller of HMSO. © Crown Copyright