



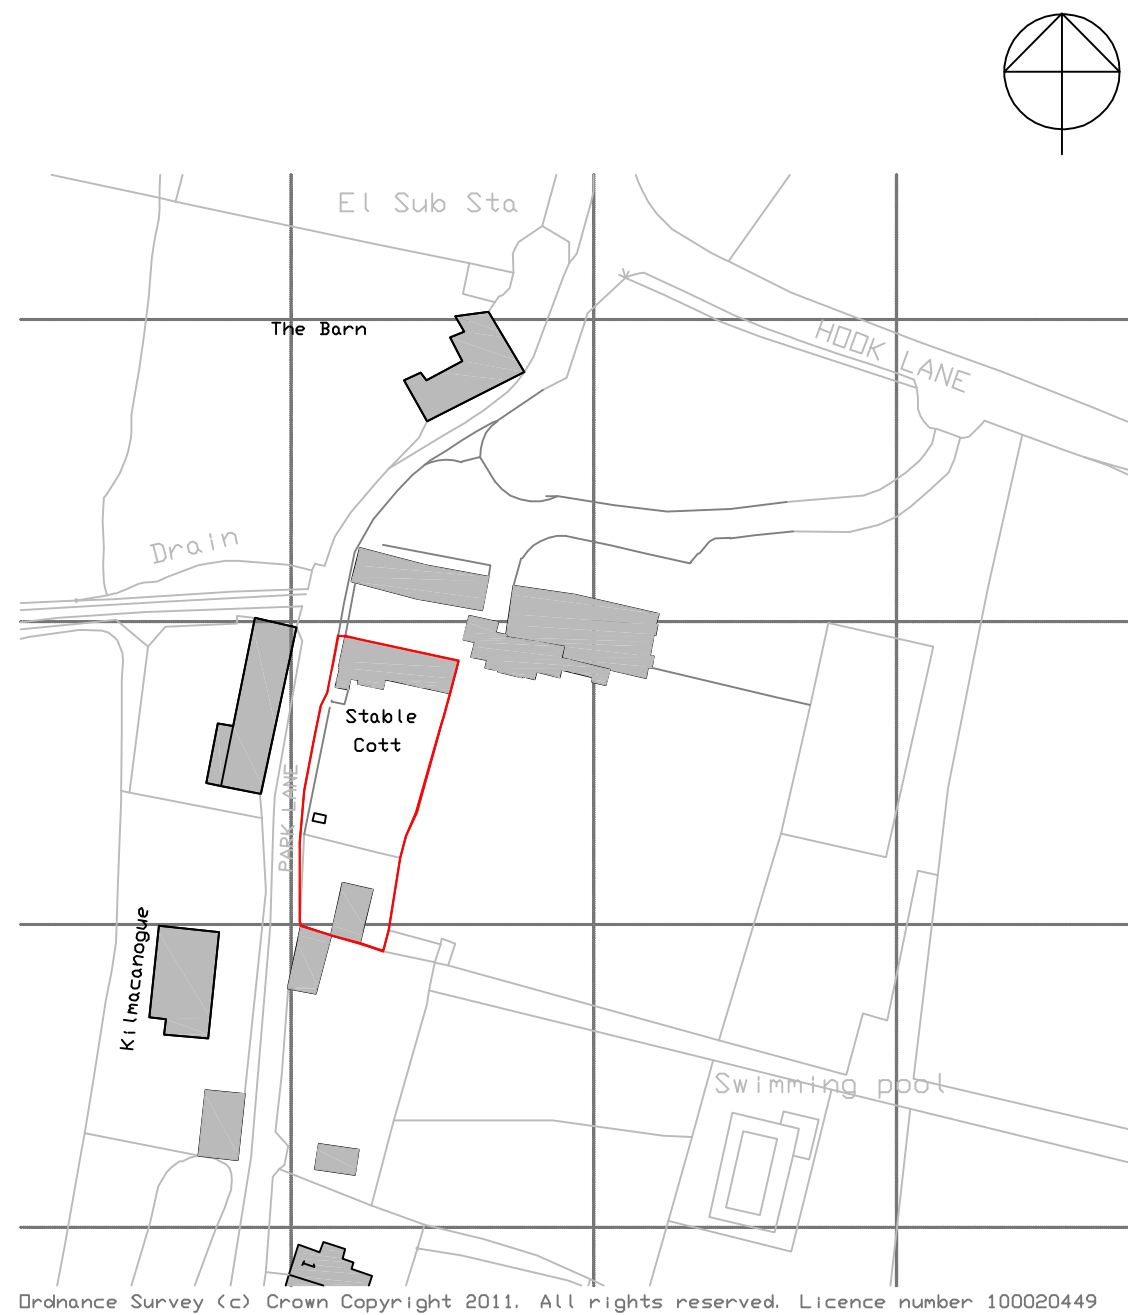

**SURVEY OF
STABLES COTTAGE**
Park Lane, ALDINGBOURNE

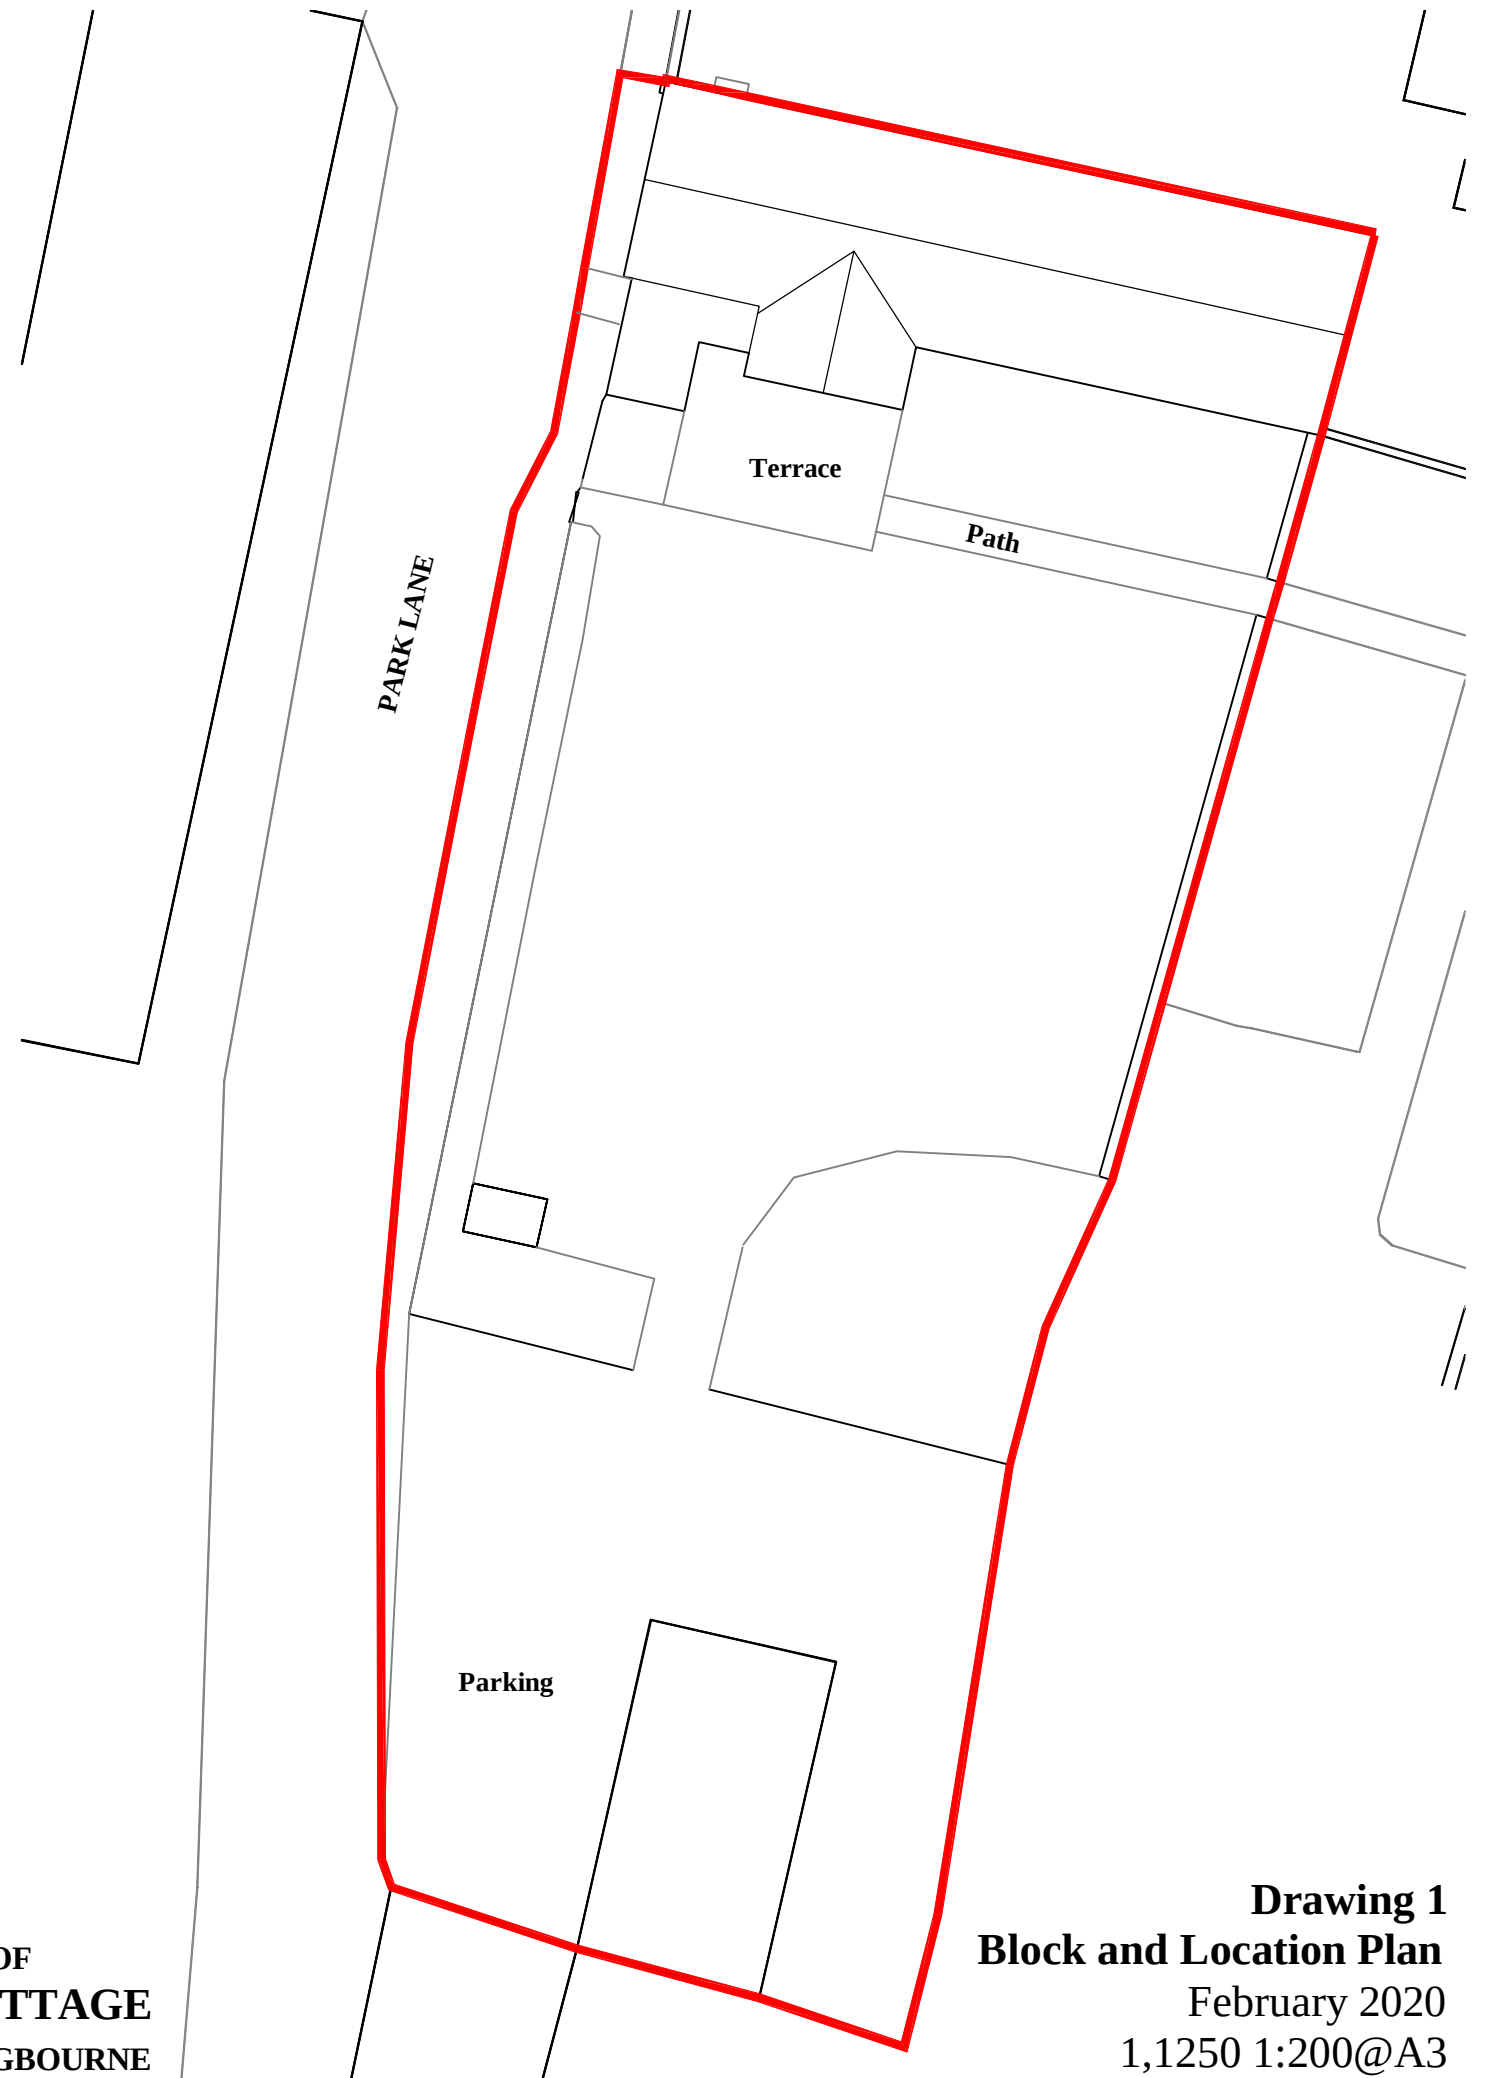

Drawing 1
Block and Location Plan
February 2020
1,1250 1:200@A3