




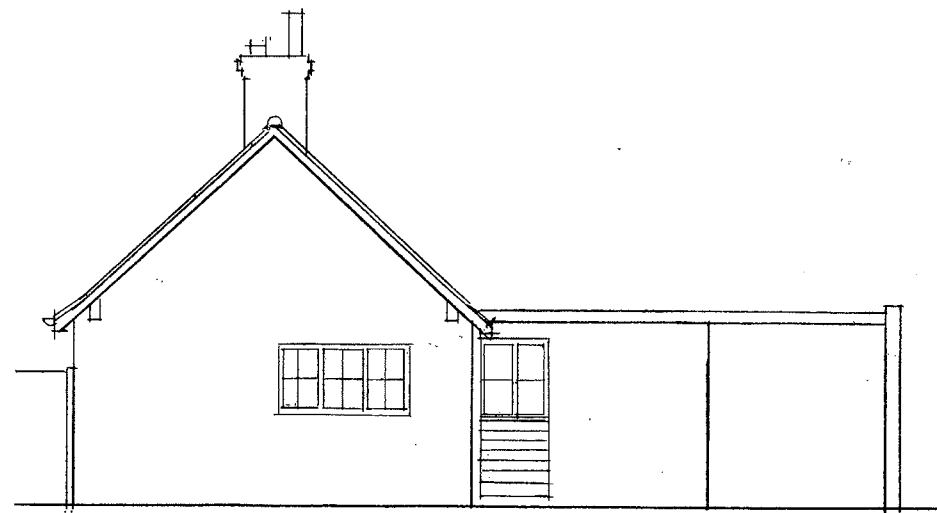


West (Lane) Elevation

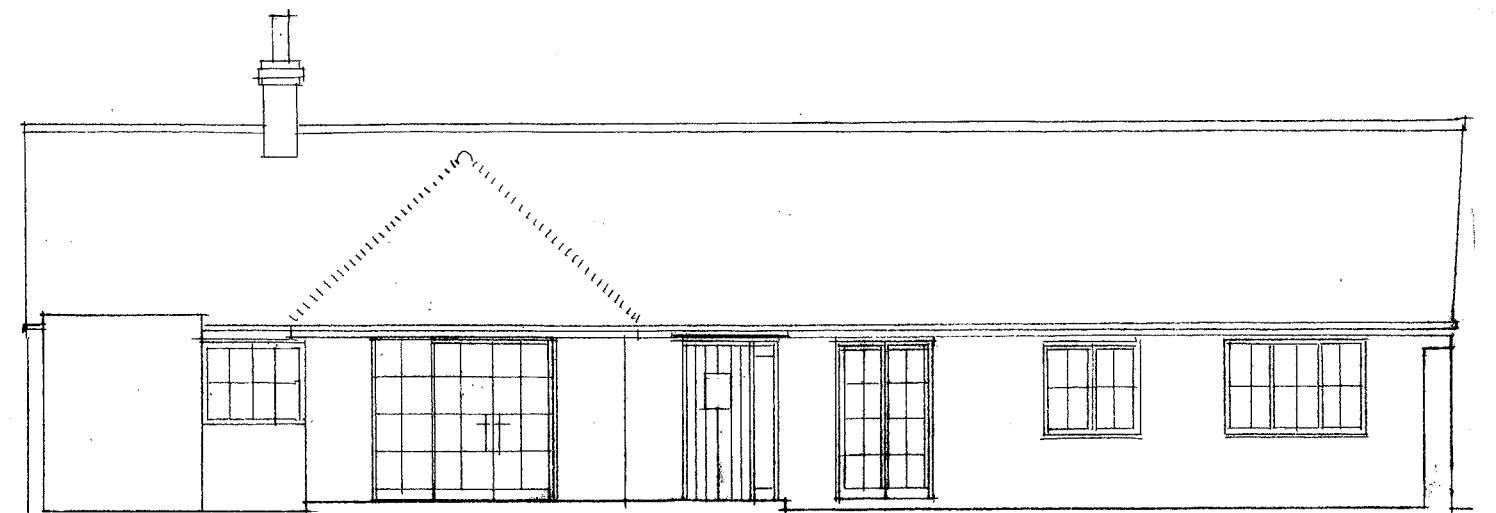


South (Garden) Elevation

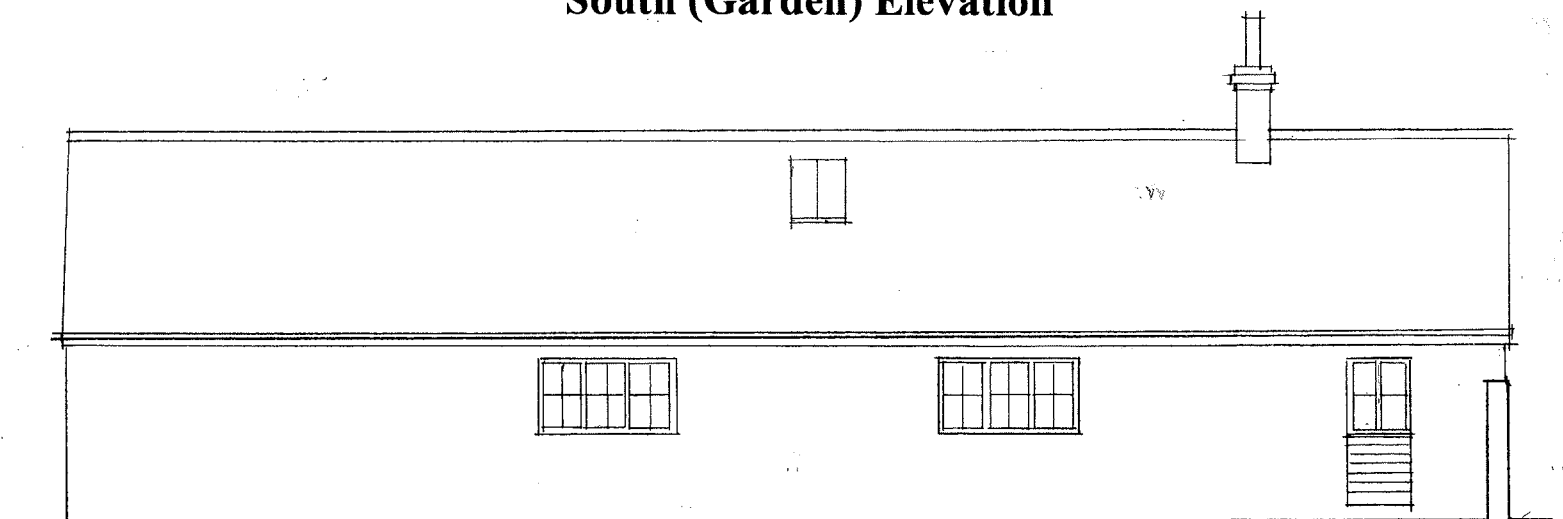


North (Courtyard) Elevation

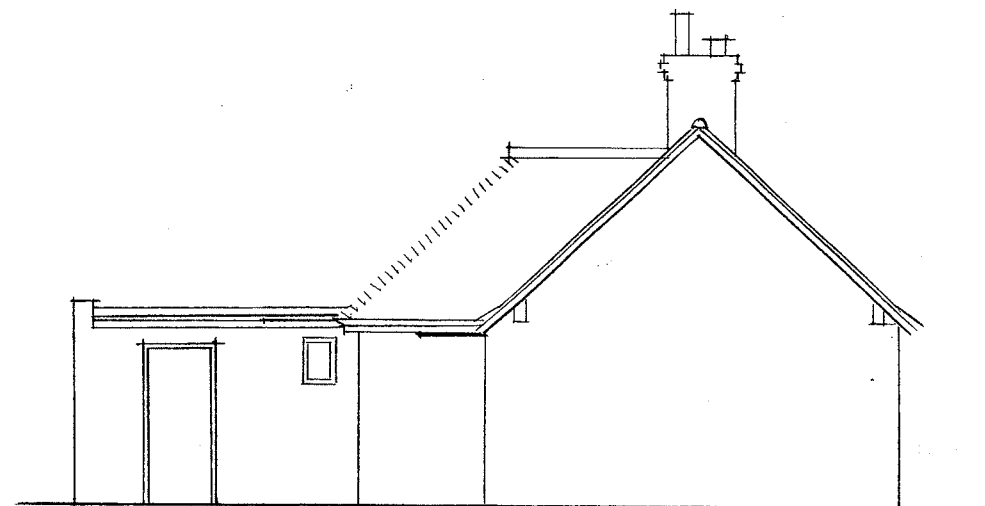


East Elevation

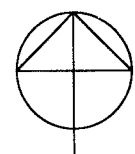

**ALTERATIONS TO
STABLES COTTAGE**
Park Lane, ALDINGBOURNE

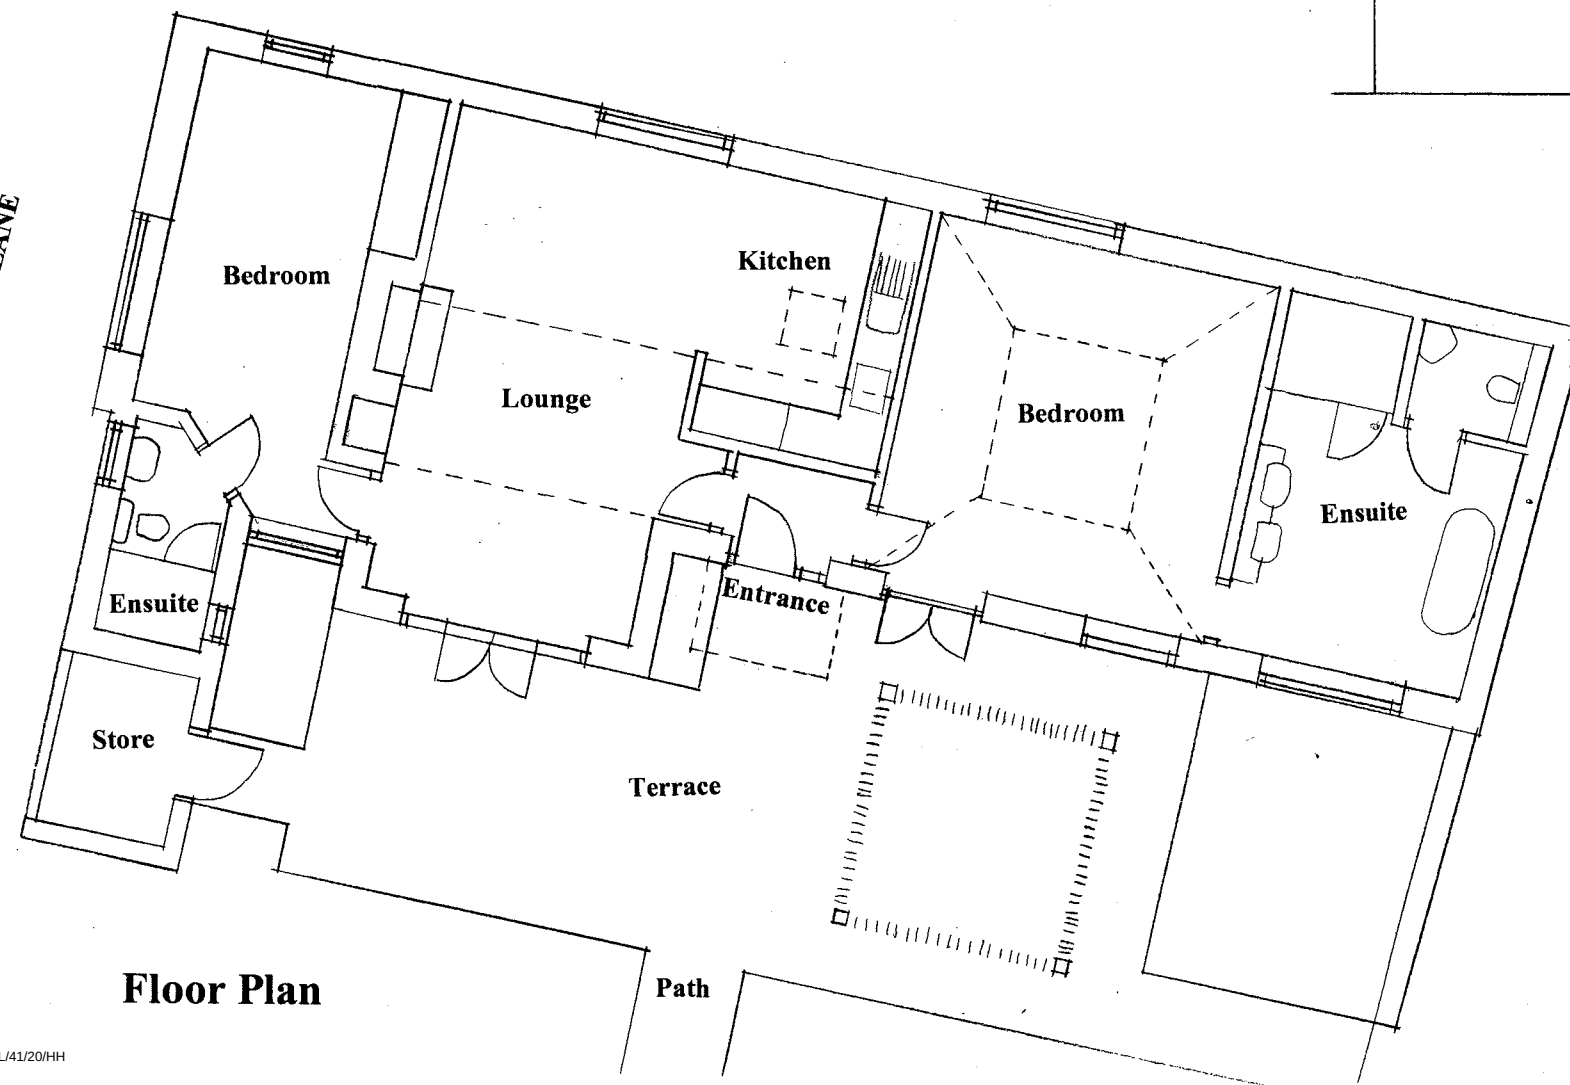

Floor Plan

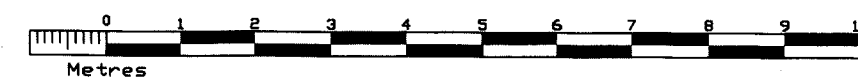

Drawing 3
Proposed Plan and Elevations
May 2020
1:100 at A3