



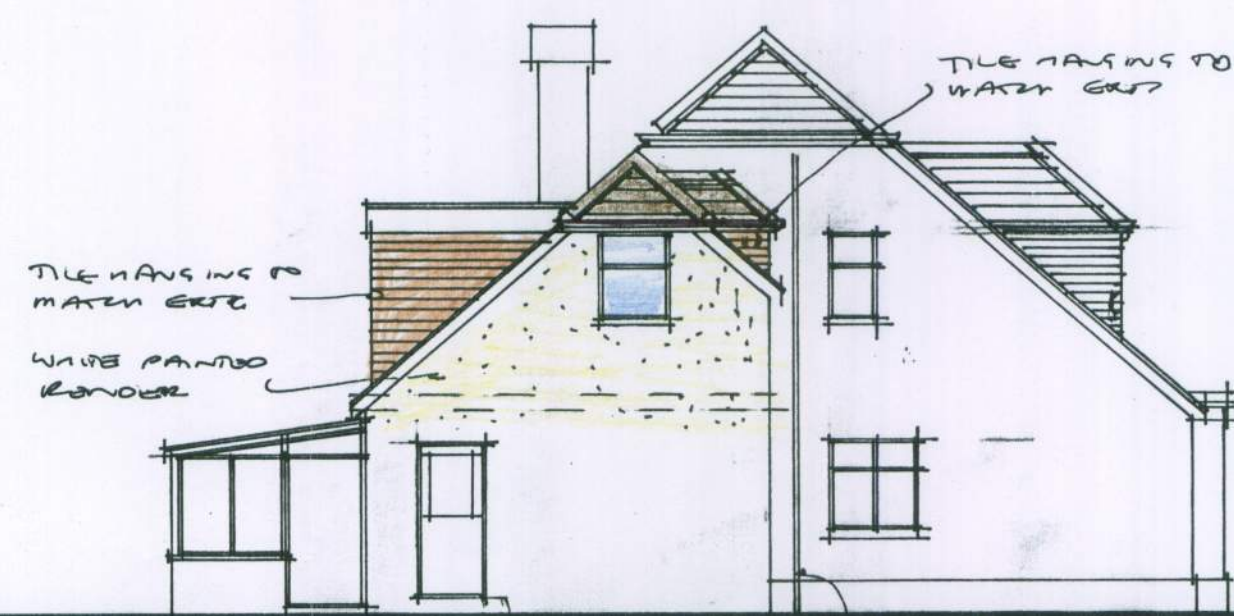


North-east 1:100

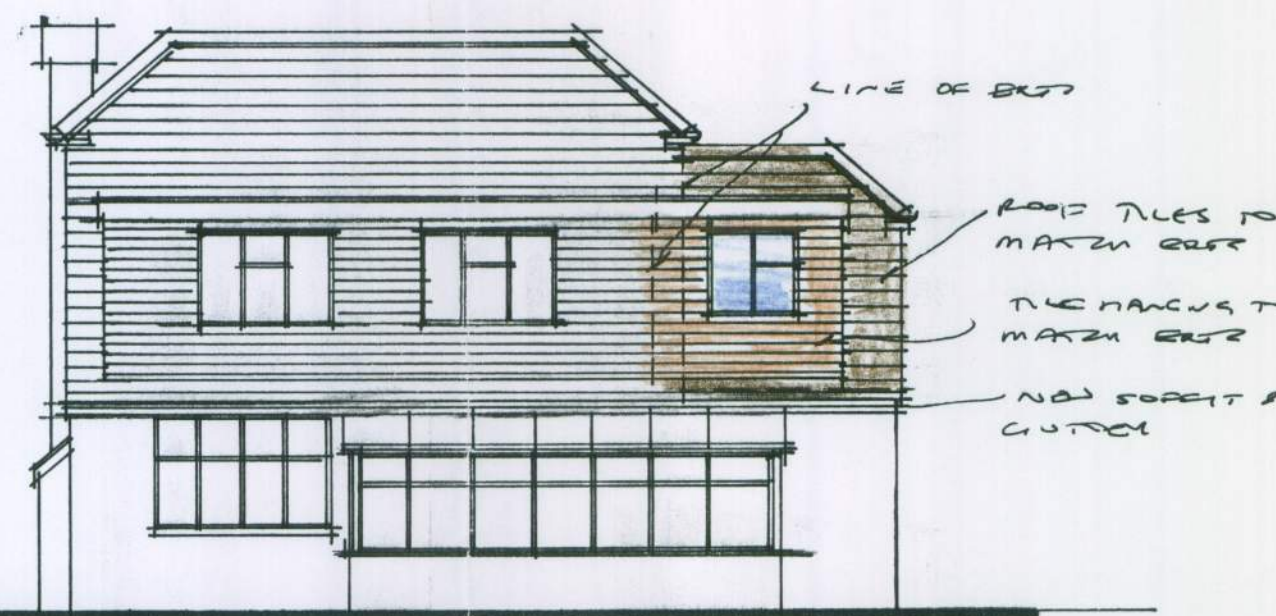


South-east




South-west

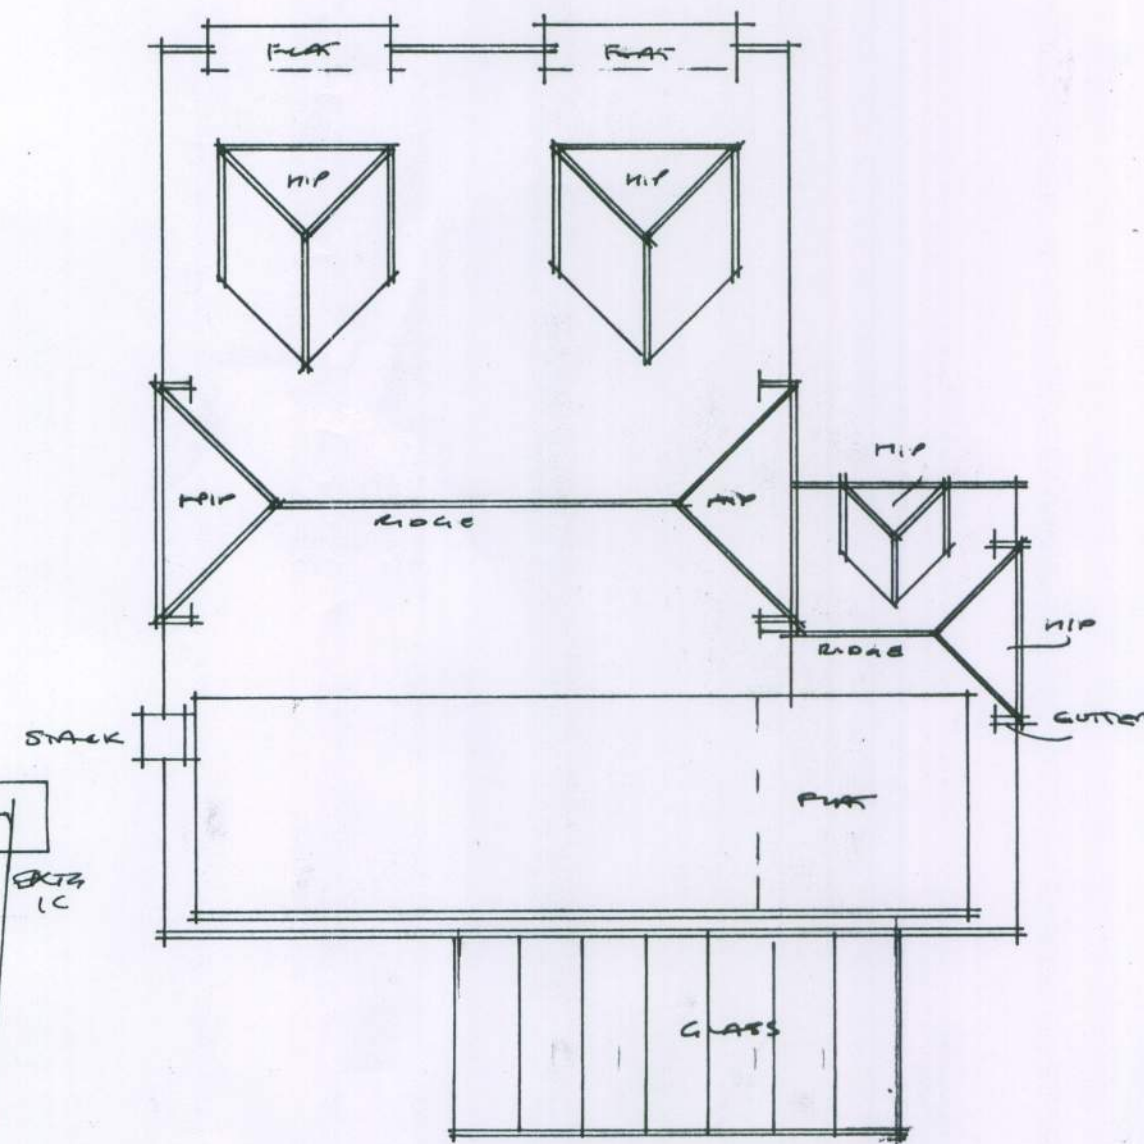


Roof plan 1:100

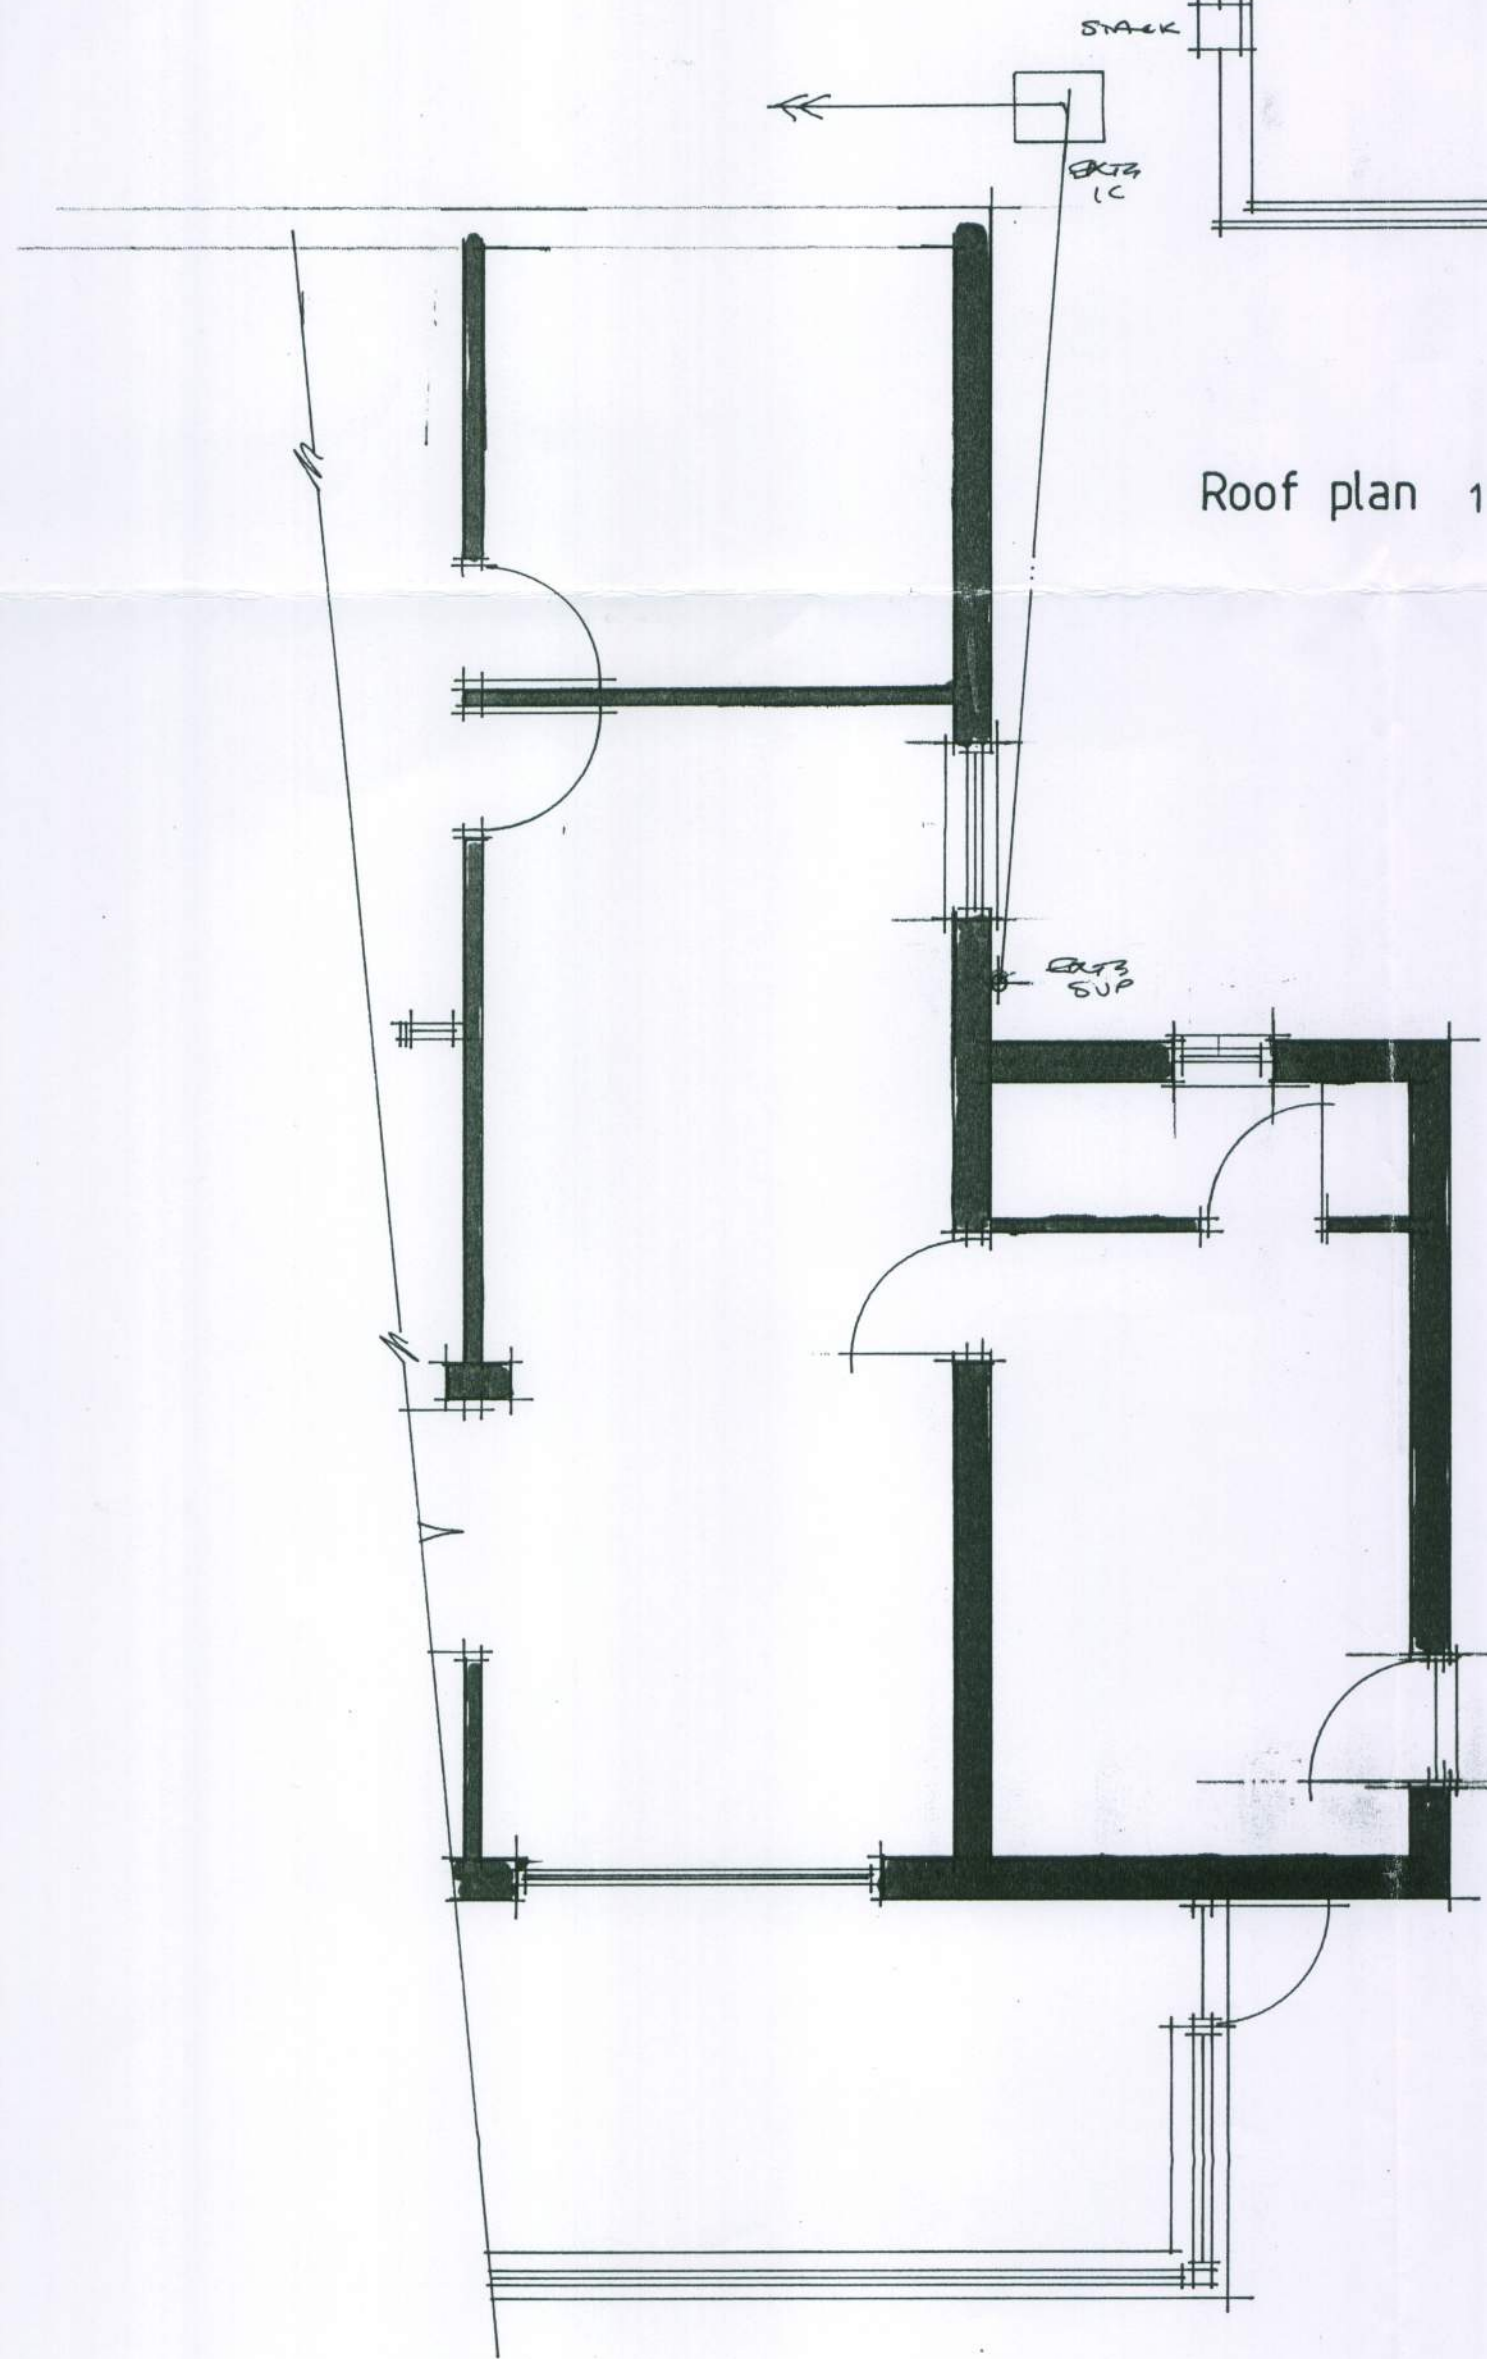


Ground floor plan 1:50
(UNAPPROVED BY PLANNING)

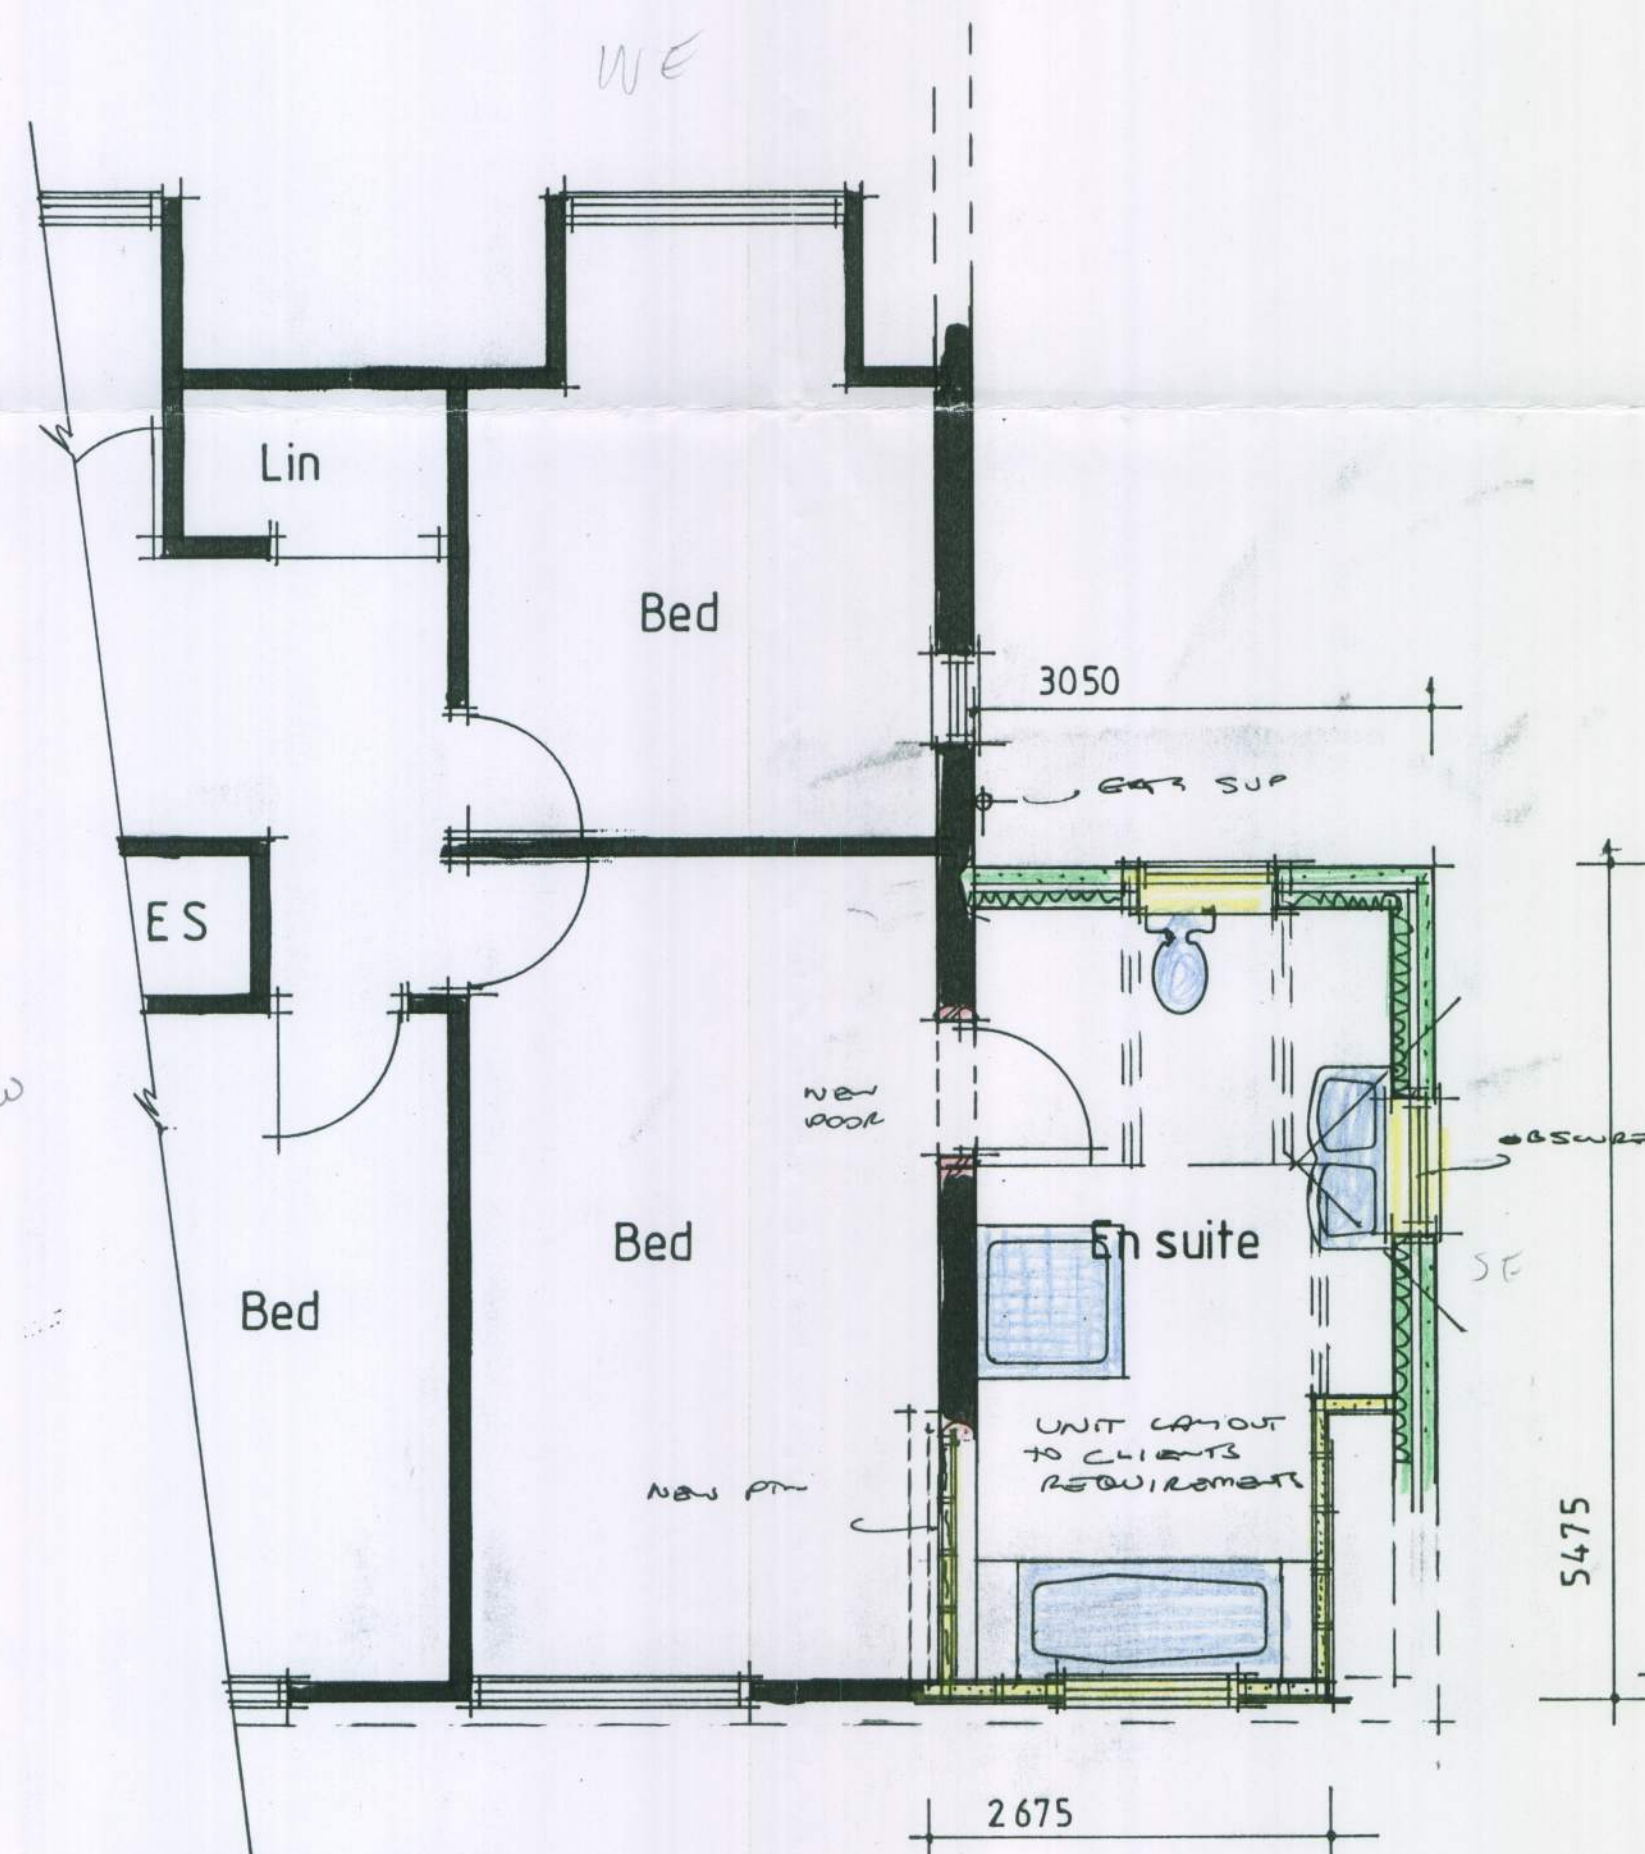

First floor 1:50

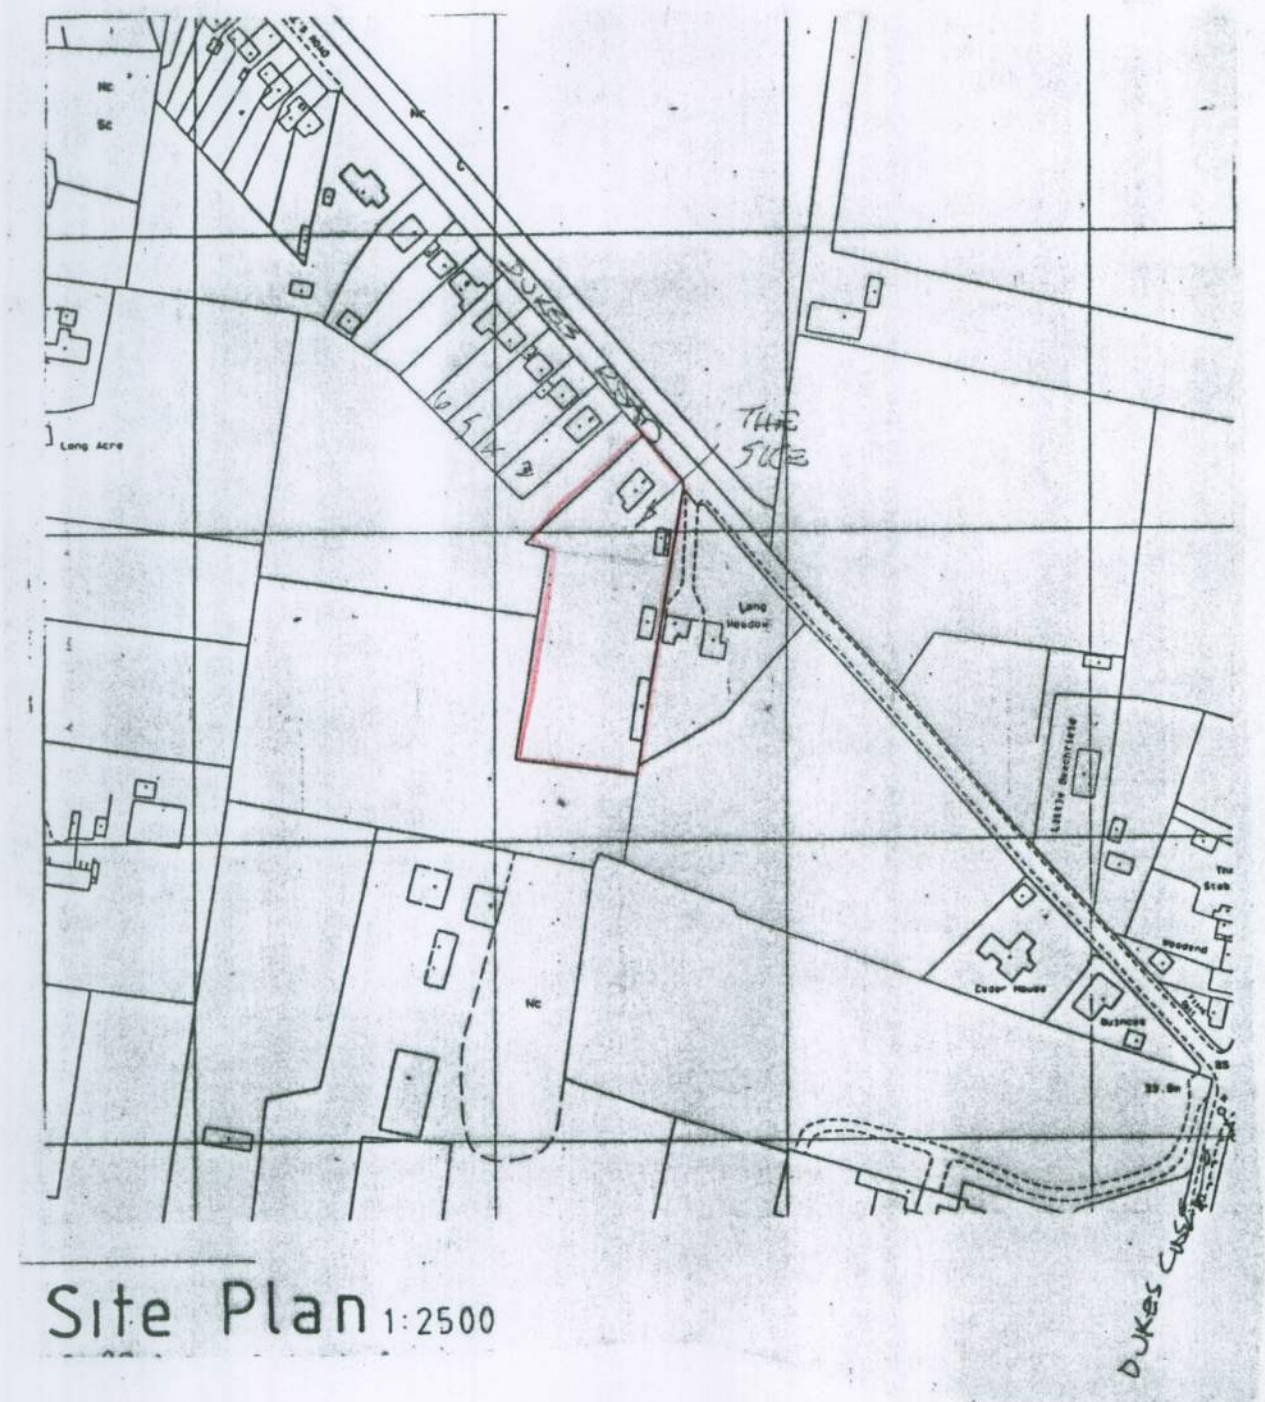

Site Plan 1:2500

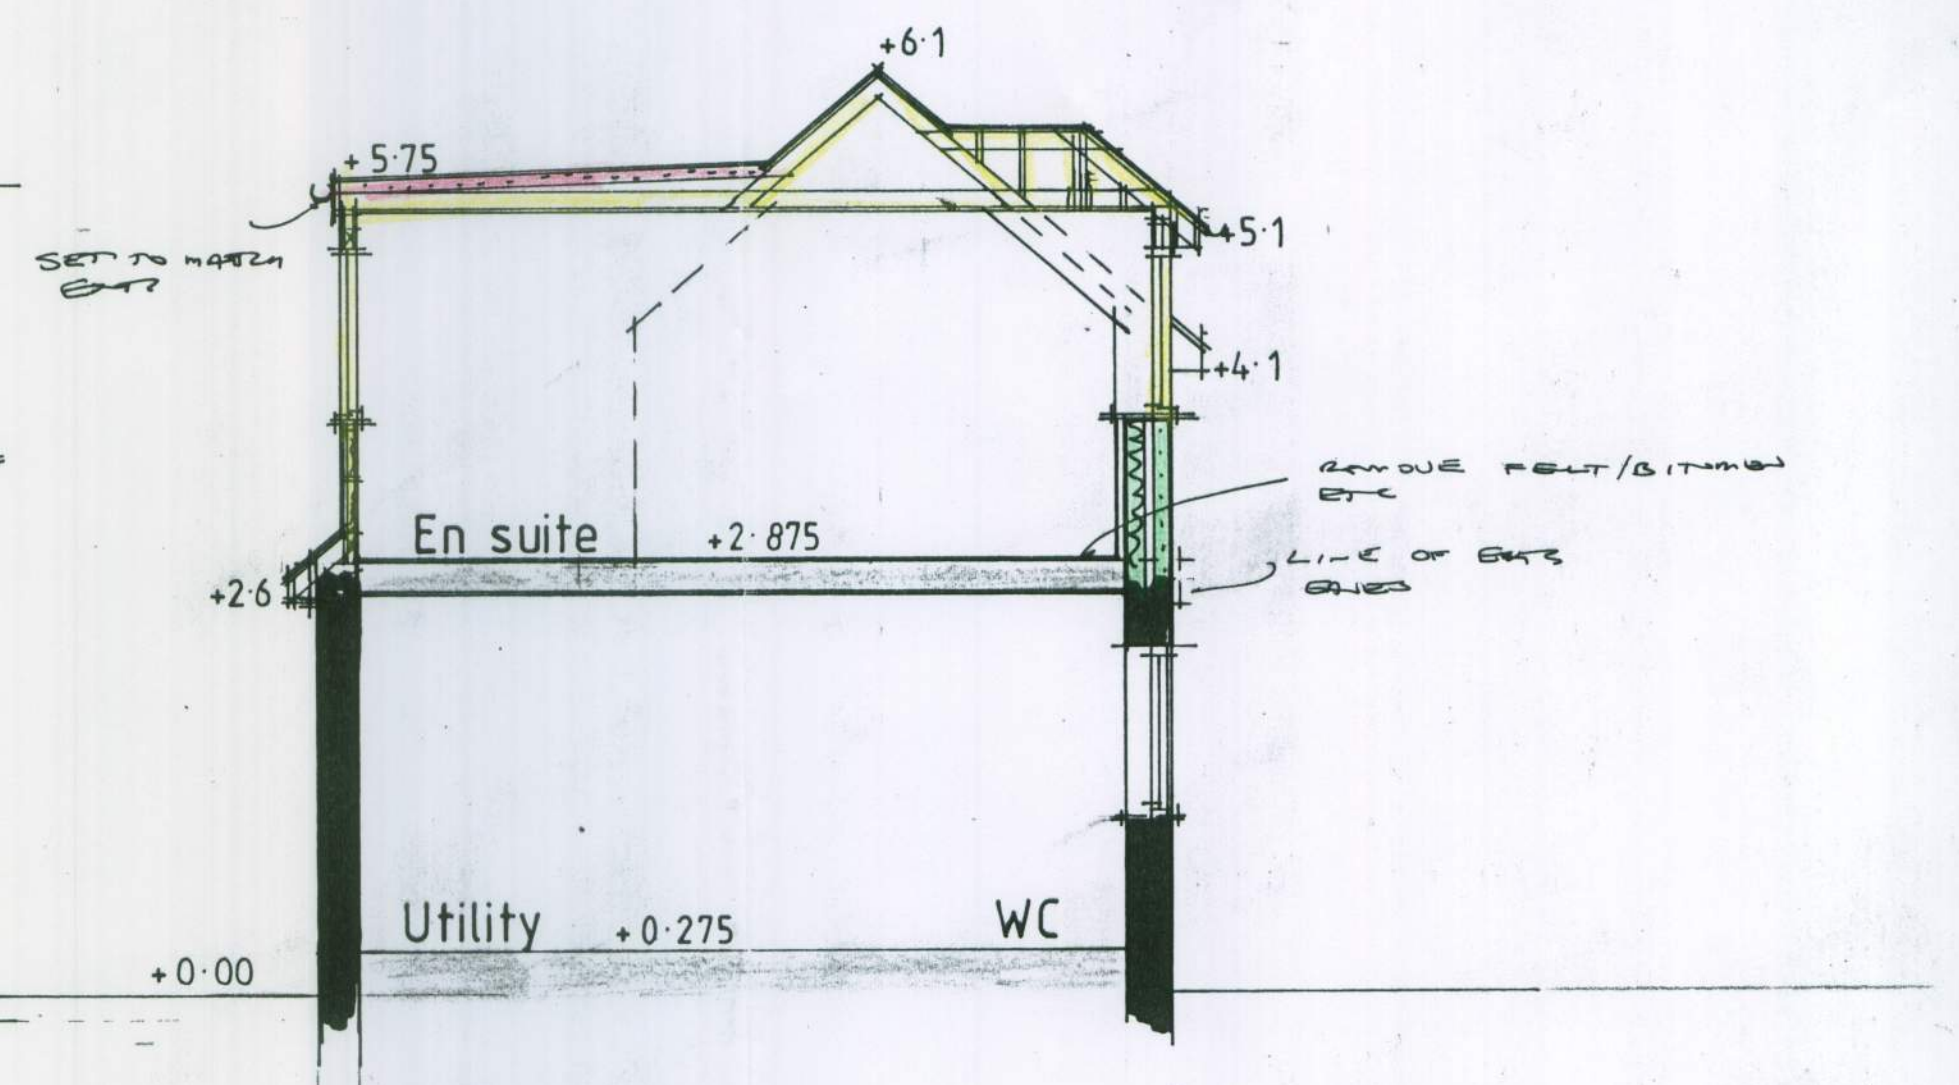

Section AA 1:50

All electrical works to meet requirements of Part P (Electrical Safety) Installation to be designed, installed, inspected and tested by person competent to do so. Council to be satisfied that Part P has been complied with, by issuing of appropriate BS7671 electrical installation certificate for works by person competent to issue same.

AJ SALTER & SON
Architectural Technicians and Surveyors
50 WINDSOR ROAD, WORTHING, WEST SUSSEX, BN11 2LY
Tel/Fax: (01903 200498)
E-mail: ajsalterandson@hotmail.com

C		
B		
A		
Client	MR. & MRS. LEE	
Address	Beechcroft 2 Dukes Road Fontwell	
Drawing	FIRST FLOOR EXTENSION	No. 1611/1
Scale	1:50 (1:100 1:2500)	Drawn <i>JS</i>
Date	20/01/11	