
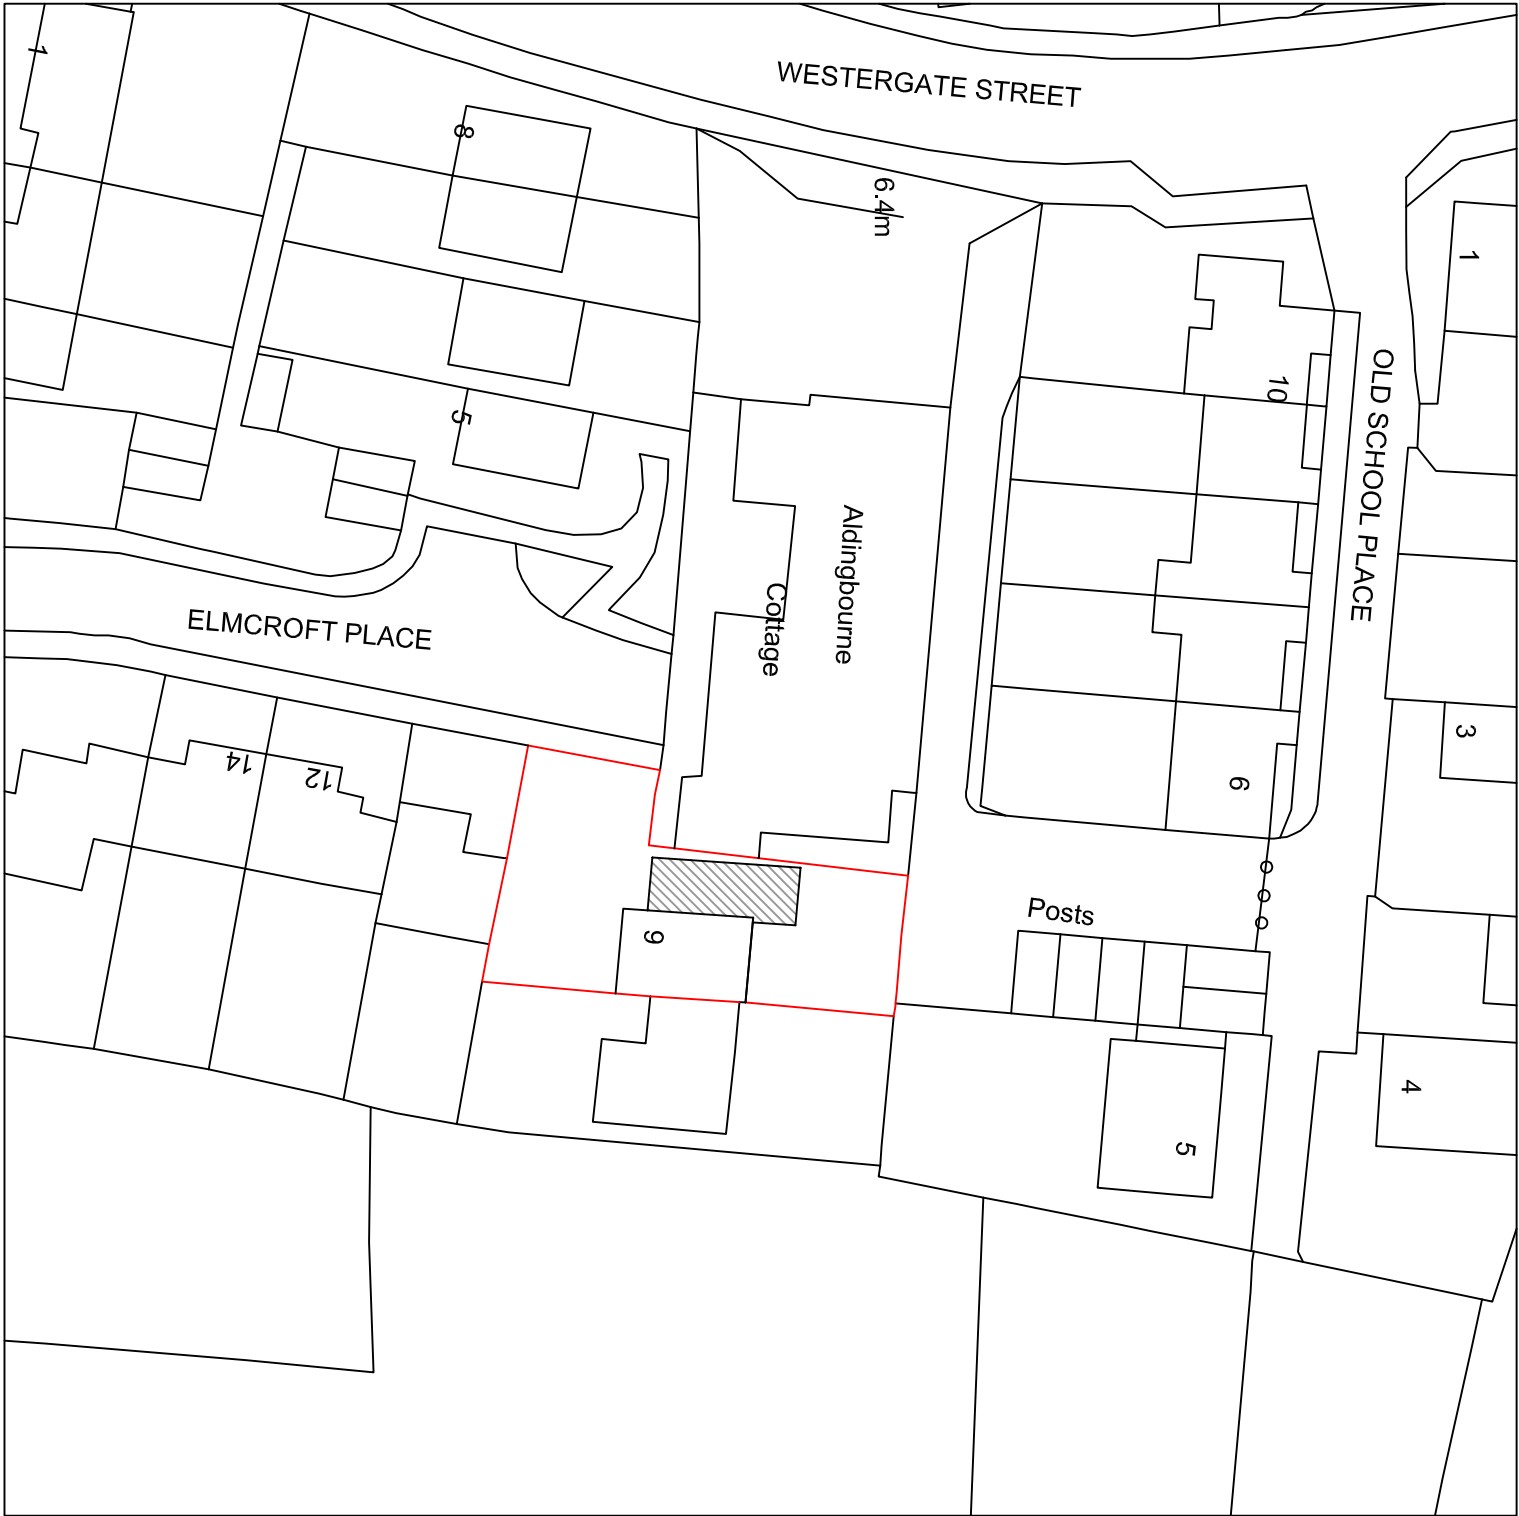
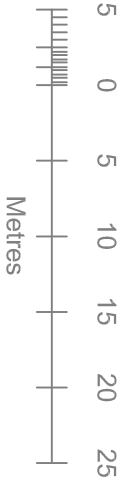


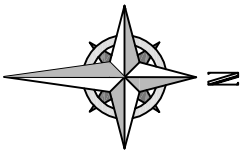

**Your Home Plans Ltd**  
Drop Anchor, Drift Lane,  
Bosham, West Sussex, PO18 8PP  
Tel: 01243 572414  
june@yourhomeplans.co.uk

**9 ELMCROFT PLACE**  
**WESTERGATE**  
**CHICHESTER**  
**WEST SUSSEX**  
**PO20 3XL**

**Block Plan**

|                 |                     |                 |
|-----------------|---------------------|-----------------|
| Project Number: | 9ELM-14             | Drawing No:     |
| Date:           | 5TH MAY 2015        | <b>01</b>       |
| Drawn By:       | Your Home Plans Ltd |                 |
| Checked By:     | JEG                 | Scale: 1:500 A3 |