




SCALE

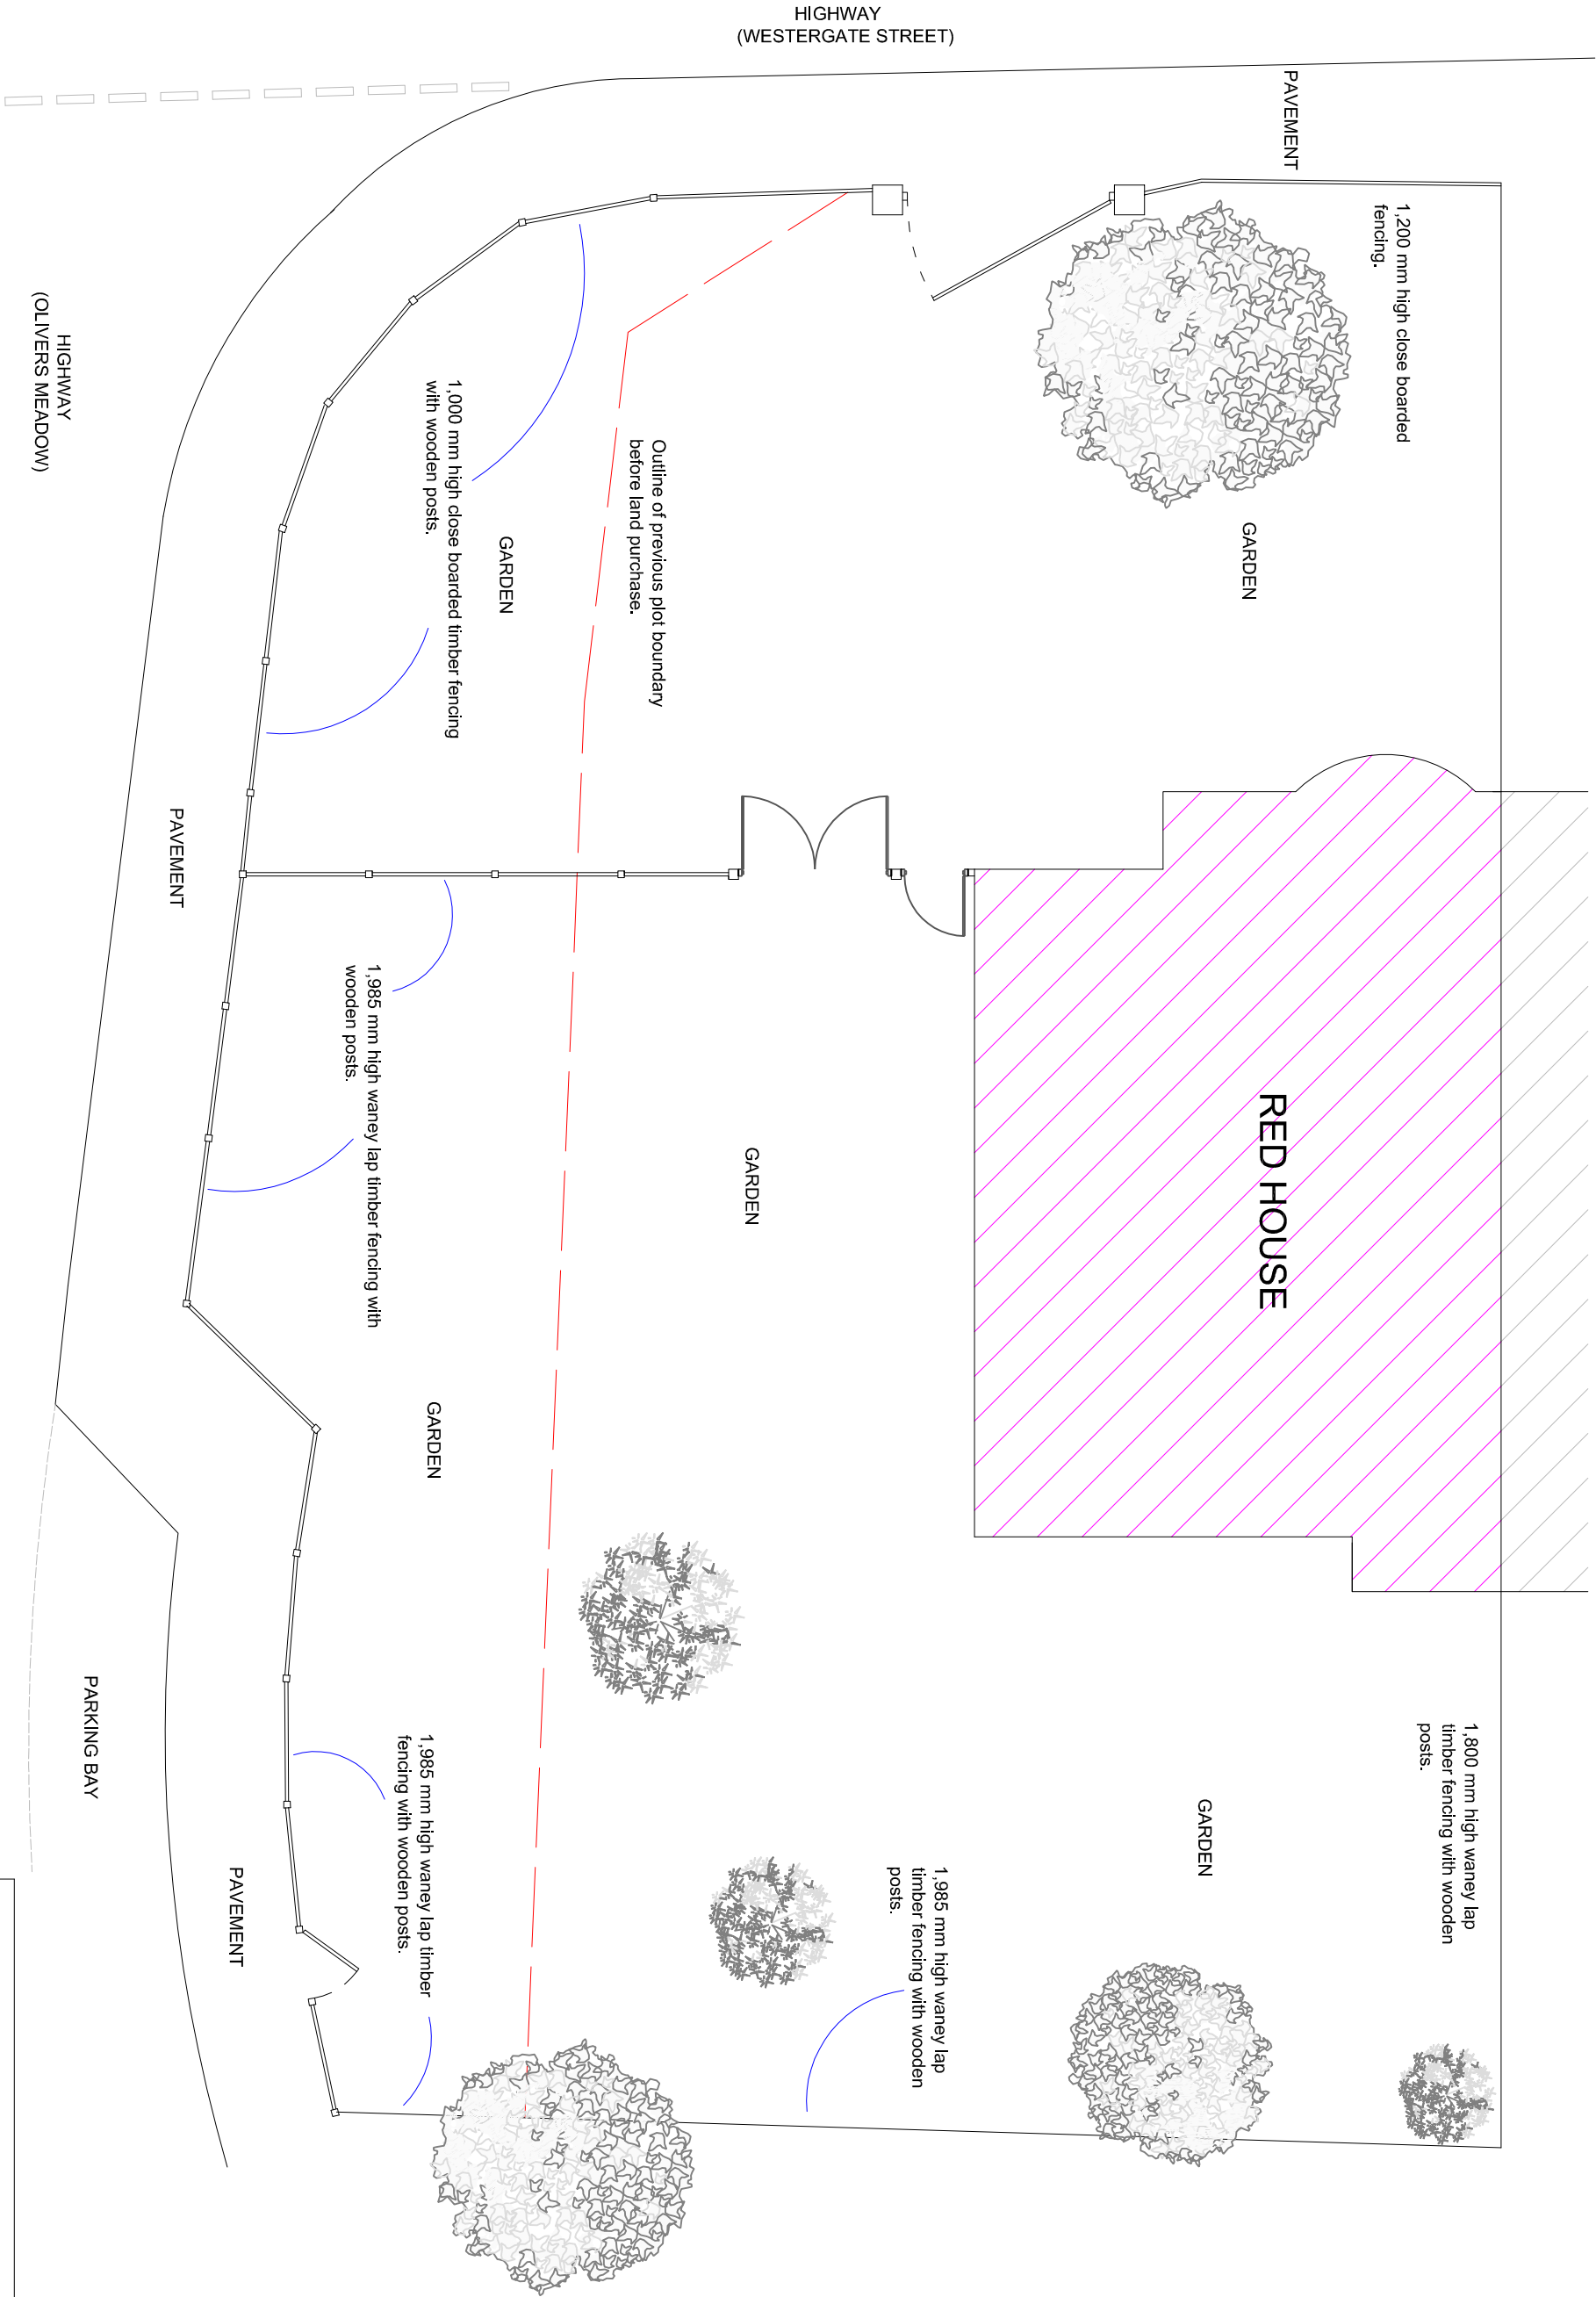

EXISTING PLOT PLAN

SUSSEX BUILDING CONSULTANCY LIMITED

RED HOUSE, WESTERGATE STREET,
WESTERGATE, WEST SUSSEX.

SCALE - 1/100 REV - DATE - 14/02/2017

