



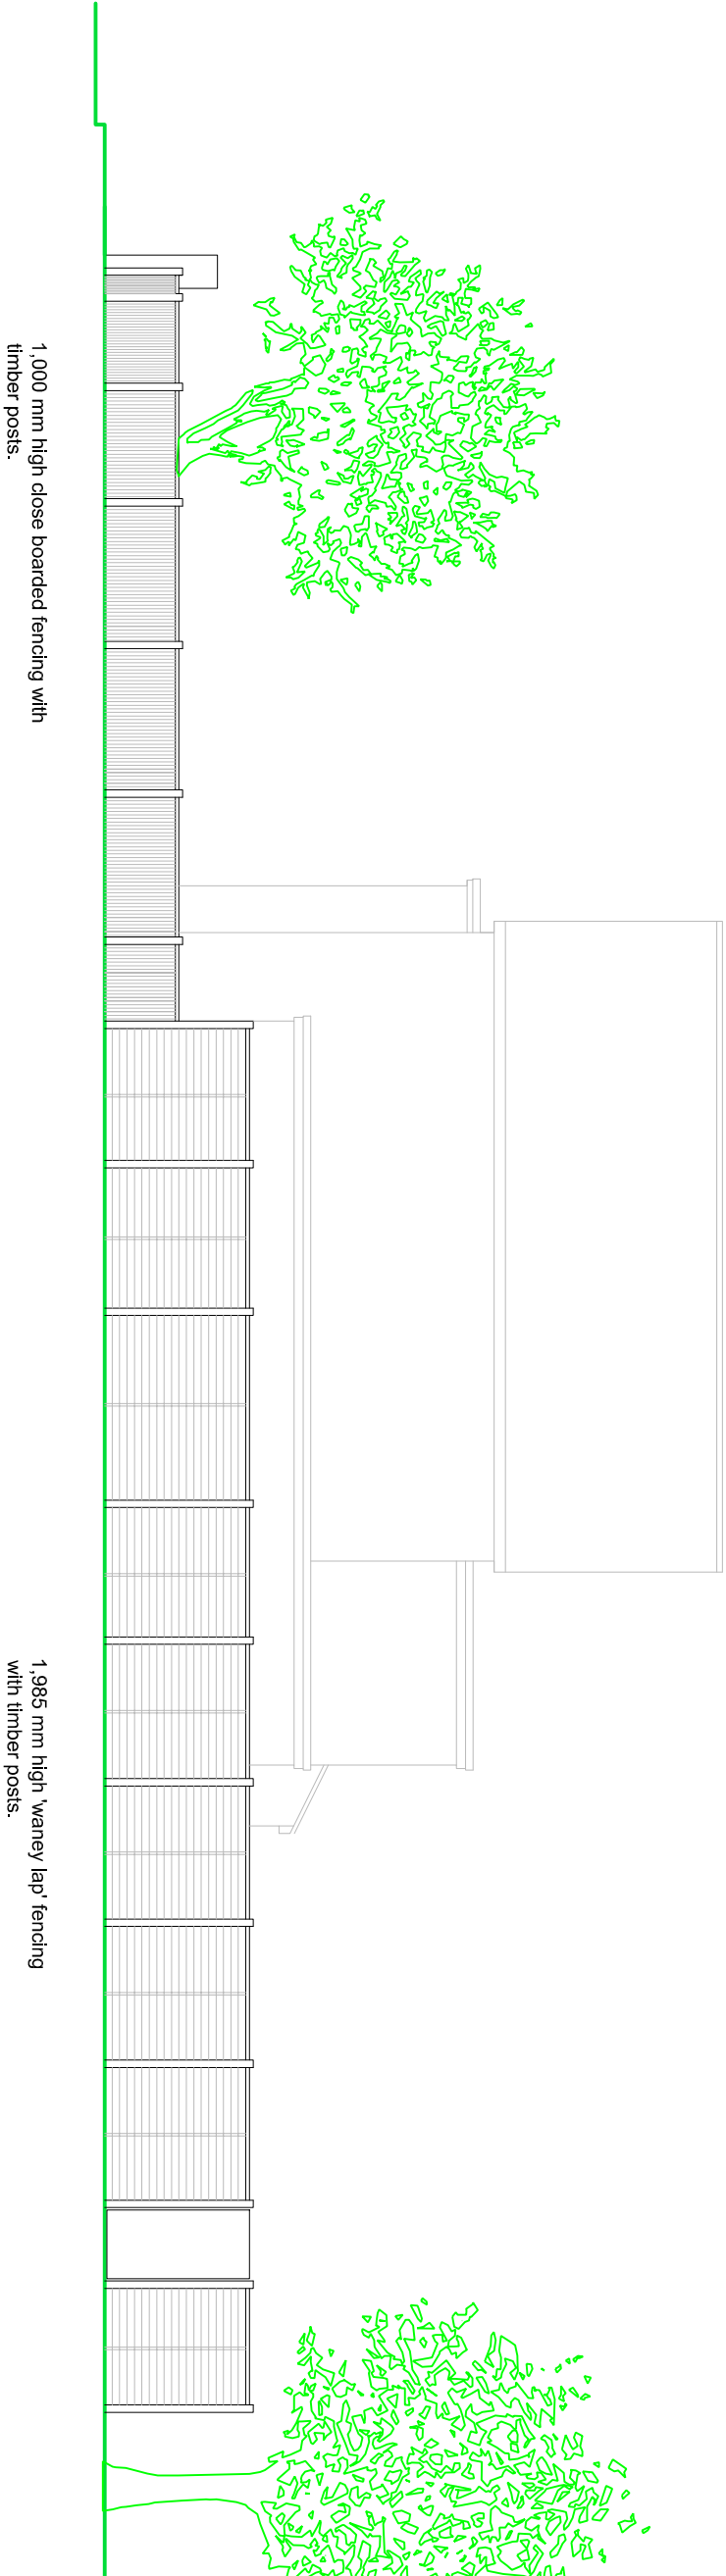

1,000 mm high close boarded fencing with
timber posts.

1,985 mm high 'waney lap' fencing
with timber posts.

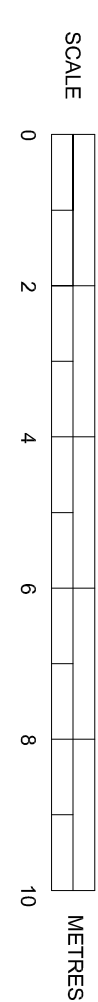

EXISTING SIDE ELEVATION (from Olivers Meadow)

SUSSEX BUILDING CONSULTANCY LIMITED
RED HOUSE, WESTERGATE STREET,
WESTERGATE, WEST SUSSEX.
SCALE - 1/100 REV - DATE - 14/02/2017


Partner
LABC
3 NORTHGATE ROAD
BOGNOR REGIS
PO21 1LZ
TEL - (01243) 861379