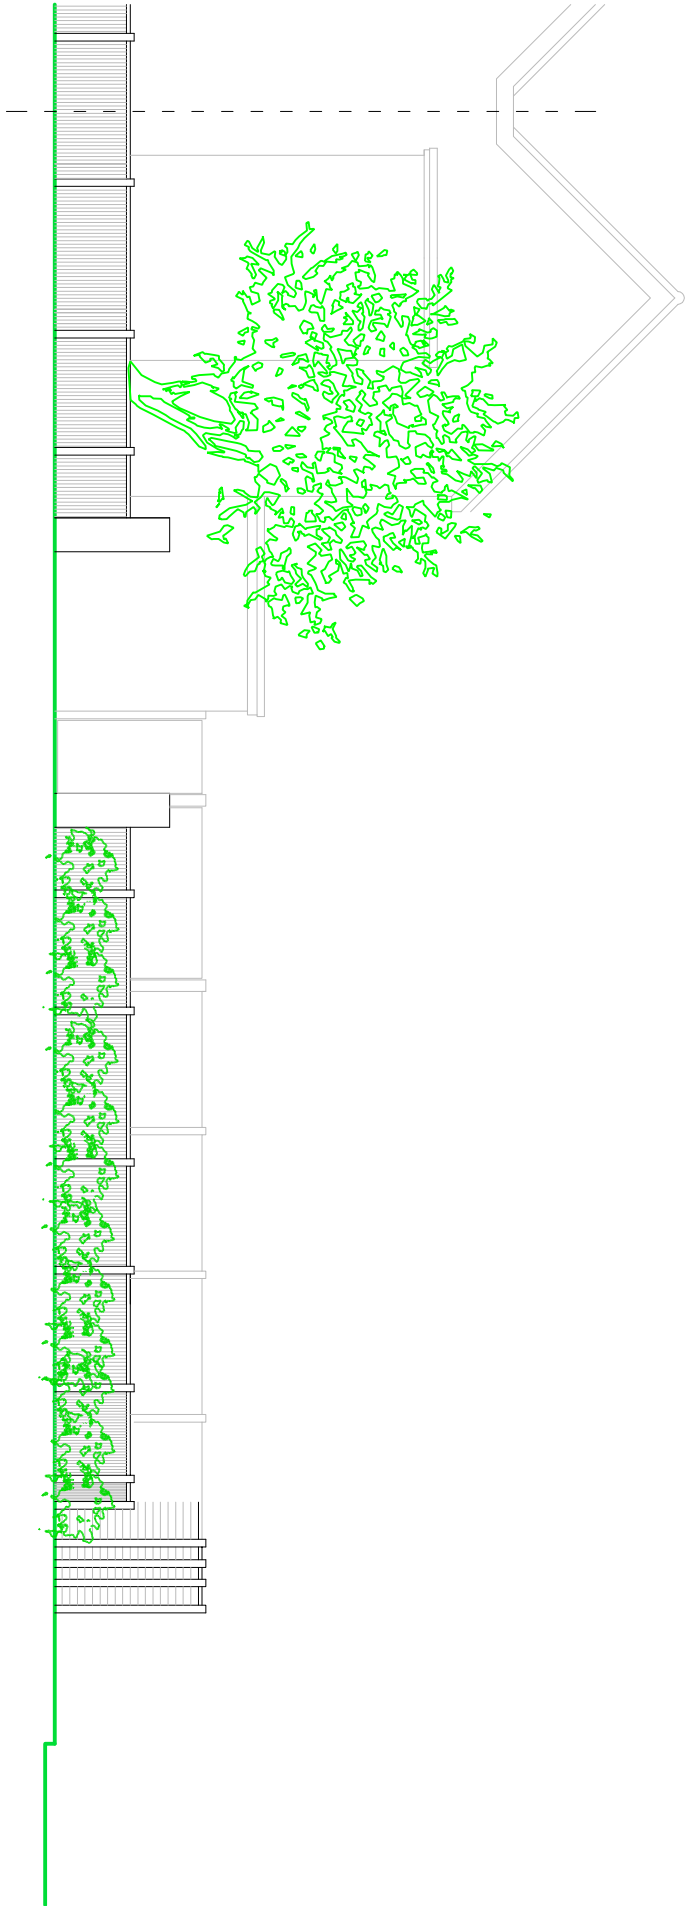


# PROPOSED FRONT ELEVATION (from Westergate Street)

|   |   |
|---|---|
| <b>SUSSEX BUILDING CONSULTANCY LIMITED</b><br>RED HOUSE, WESTERGATE STREET,<br>WESTERGATE, WEST SUSSEX.<br>SCALE - 1/100 REV - A DATE - 16/02/2017 | <br><b>LABC</b><br>partner<br>3 NORTHGATE ROAD<br>BOGNOR REGIS<br>PO21 3LZ<br>TEL - (01243) 861379 |
|---|---|