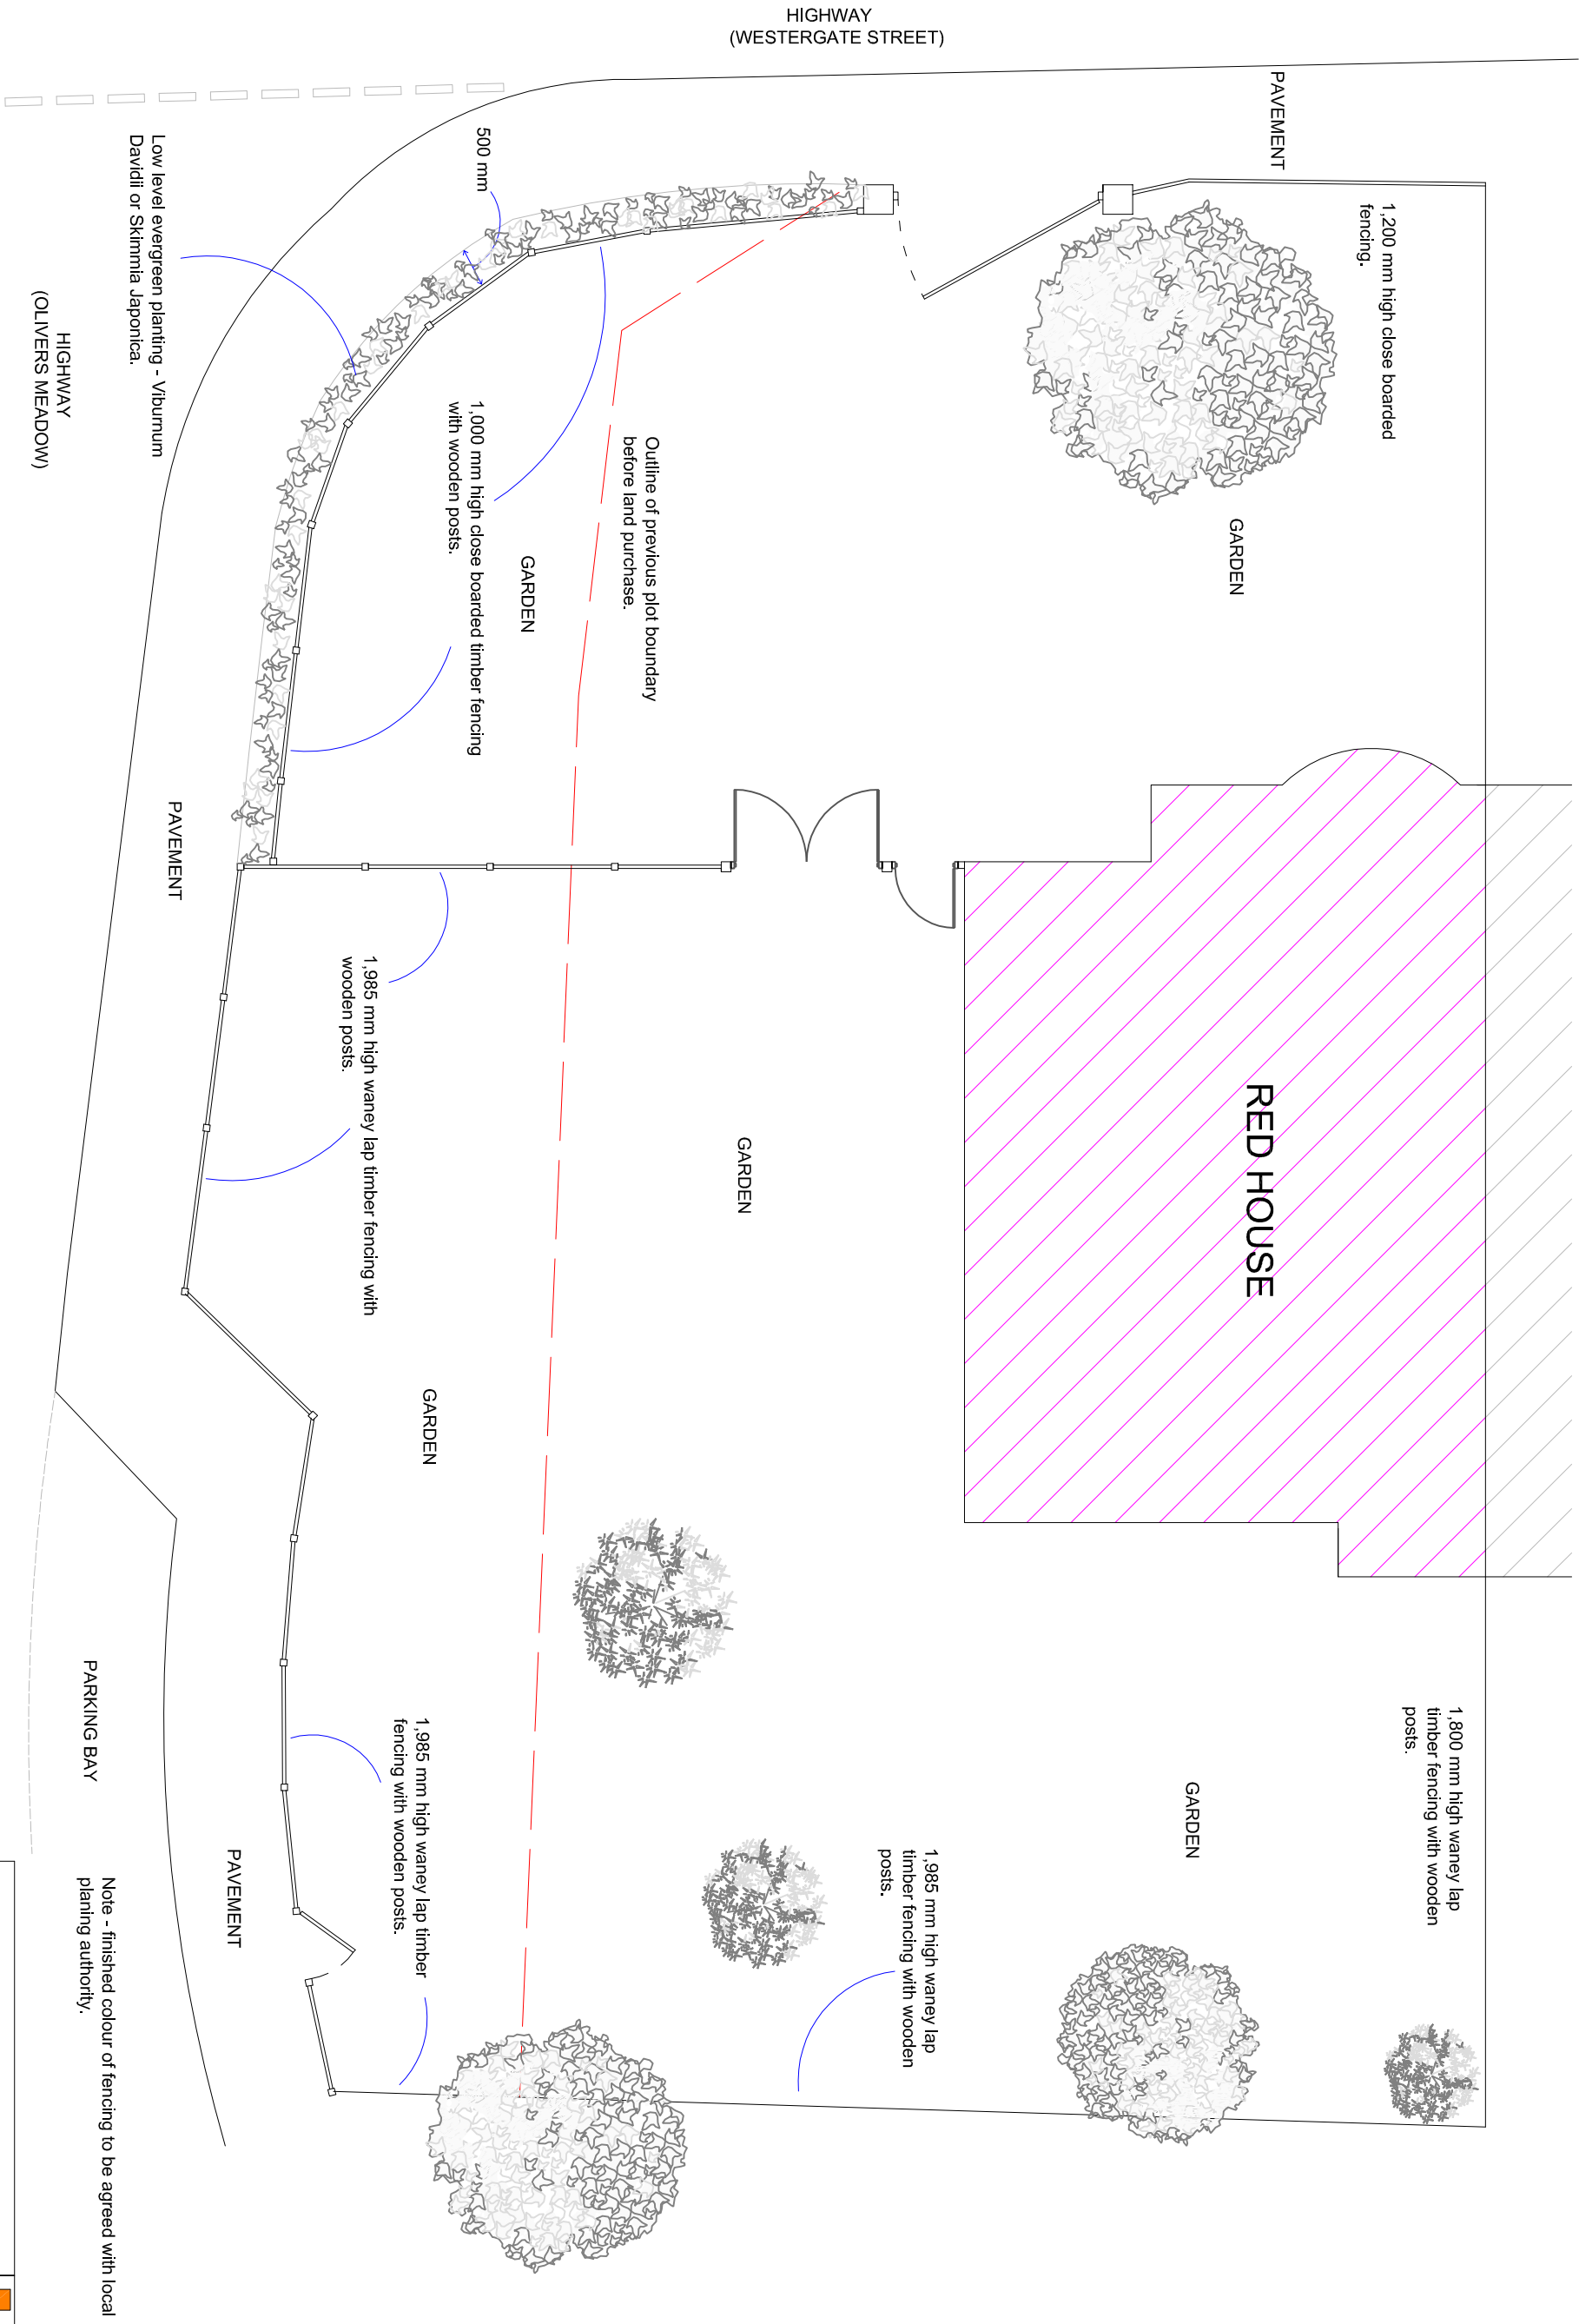


PROPOSED PLOT PLAN

SUSSEX BUILDING CONSULTANCY LIMITED

RED HOUSE, WESTERGATE STREET,
WESTERGATE, WEST SUSSEX.

SCALE - 1/100 REV - A DATE - 16/02/2017

partner
LABC

3 NORTHGATE ROAD
BOGNOR REGIS
PO21 9LZ
TEL - (01243) 861379

Note - finished colour of fencing to be agreed with local planning authority.