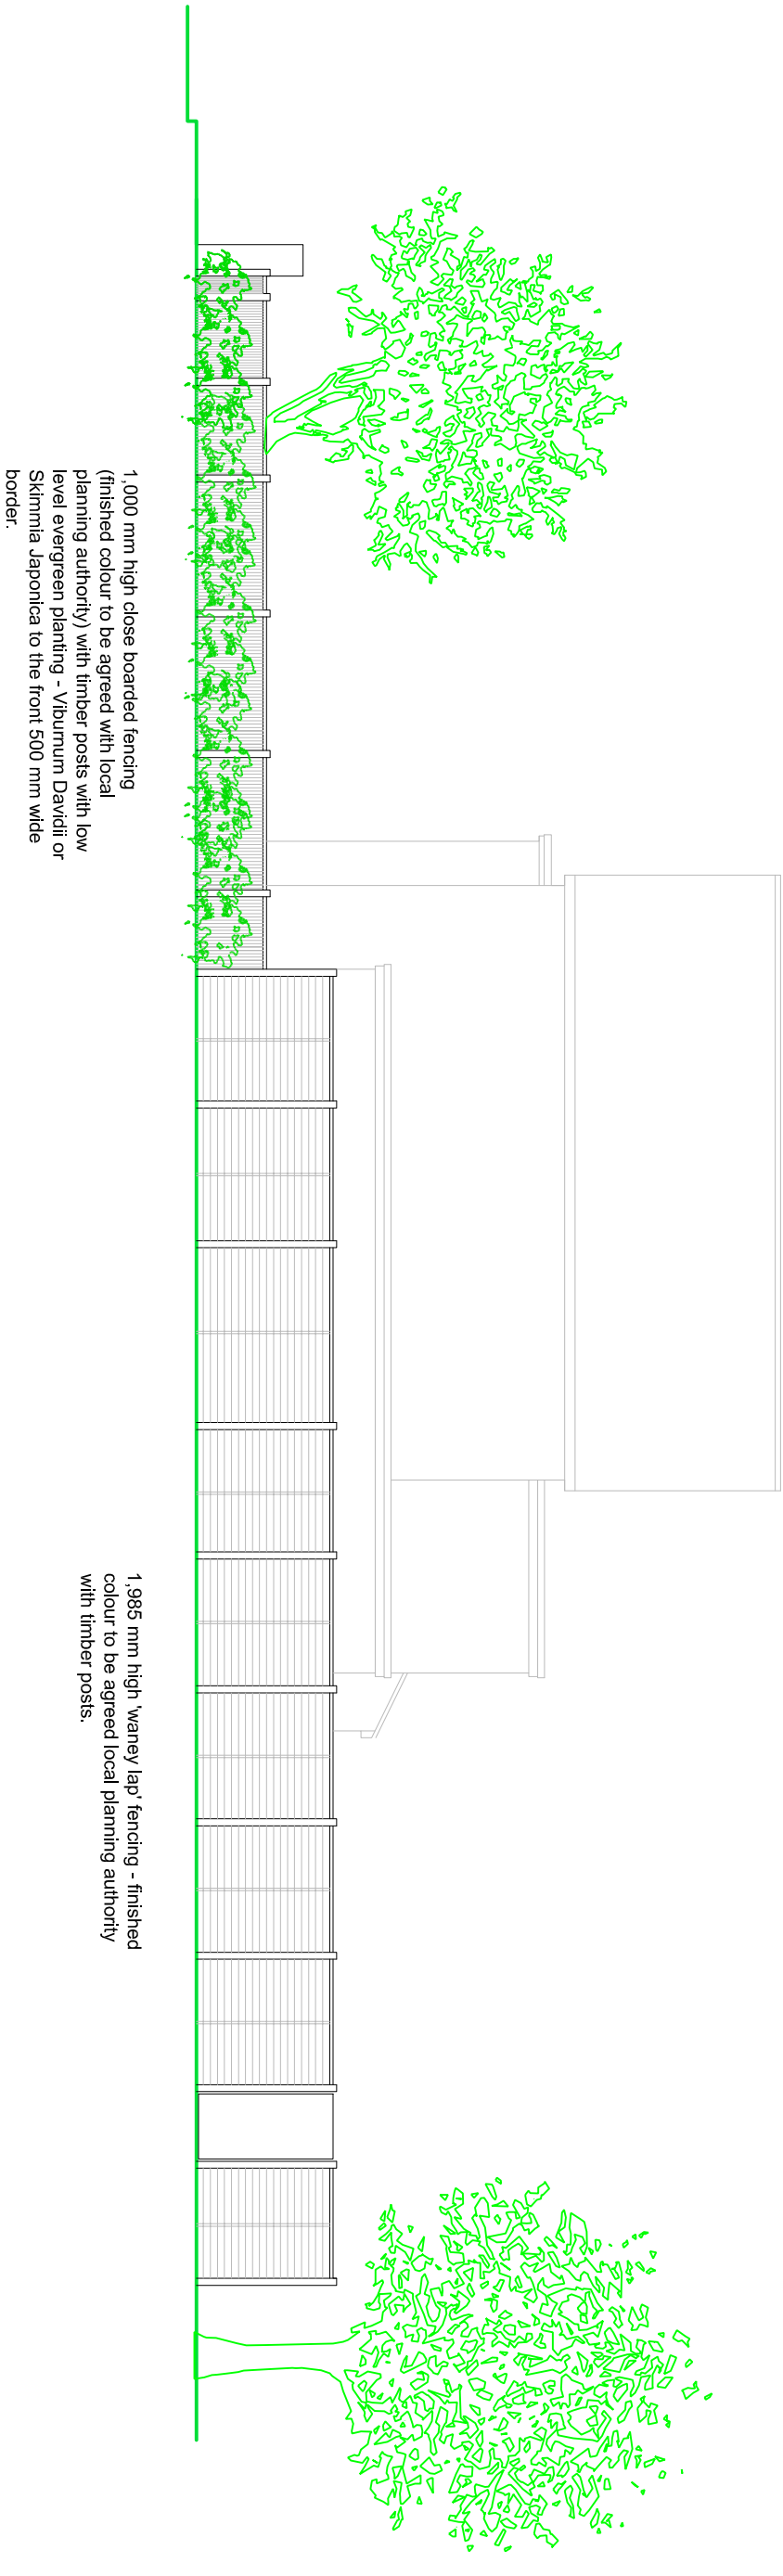


PROPOSED SIDE ELEVATION (from Olivers Meadow)

SUSSEX BUILDING CONSULTANCY LIMITED	
RED HOUSE, WESTERGATE STREET, WESTERGATE, WEST SUSSEX.	LABC
SCALE - 1/100 REV - A DATE - 16/02/2017	3 NORTHCOTE ROAD BOGNOR REGIS PO21 9LZ TEL - (01243) 861779