Notes

1. This drawing is the copyright of MH Architects Ltd
2. Do not scale this drawing except for Local Authority planning purposes
3. All dimensions must be checked on site by the contractor prior to commencement of the works.

Client Approval	
X	A - Approved
X	B - Approved with comments
X	C - Do not use

Rev.	Revision Note/Purpose of Issue	Drw By	Date	Chk By	Date

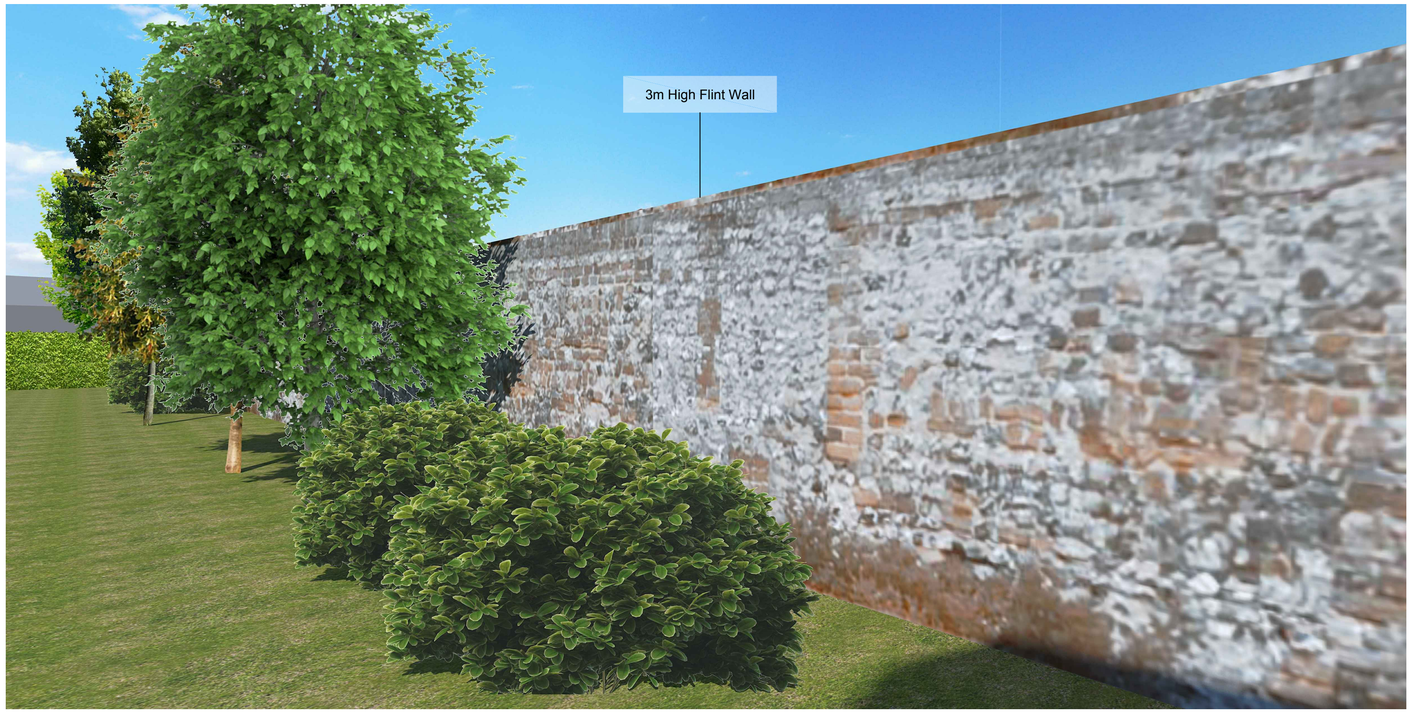

1. View from Knighton Grange (At 1.8m Height)

Site Plan

* Tree species, heights and locations taken from arboricultural survey (submitted as drawing ref: DH 330-01-01)

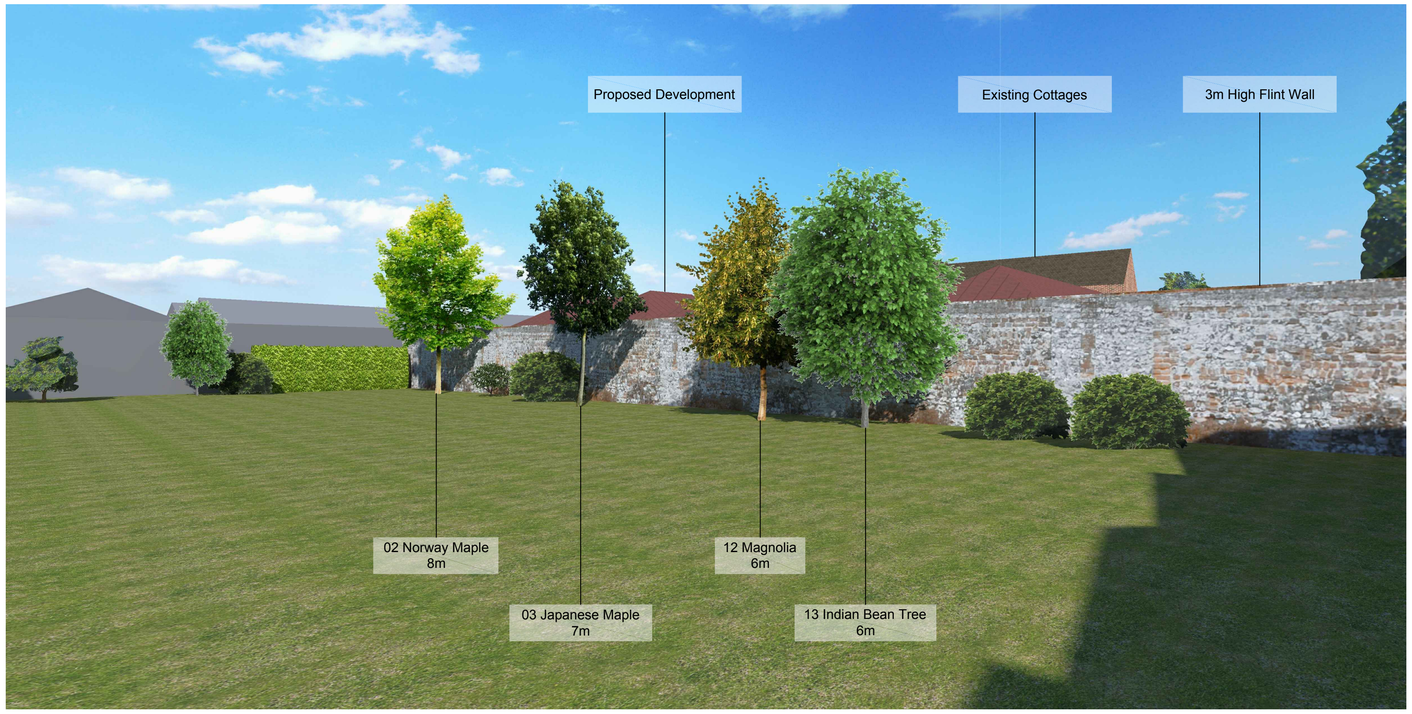

2. View from Knighton Grange (At 1.8m Height)

3. View from Knighton Grange (At 1.8m Height)

Development At Nyton House Care Home

Nyton Rd, Westergate
Chichester PO20 3UL
Nyton House Residential Care Home

Drawing title

Analysis of Knighton Grange Impact

Drawn	Date	Checked	Date	Scale at A1
JL	Aug 2019	CJP	Aug 2019	1:100

Job No.	Pro.	Org.	Zone	Level	Type	Role	No.	Rev.
18-003	NYT	MHA	00	XX	DR	A	209	P1

Purpose of Issue

DETAILED & LISTED PLANNING CONSENT

Ground Floor I Bicentennial Building
Southern Gate I Chichester
West Sussex I PO19 8EZ

t. 01243 774748
e. admin@mharchitects.co.uk
www.mharchitects.co.uk

Limited Company
Registered in England No.9904733

ARUN DISTRICT COUNCIL AL/42/19/PL