



Elevation Plans 32 Lime Avenue P020 3UF


front Elevation(North side) = Gate

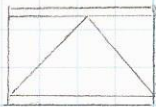

Side Elevation (East side) = Fence

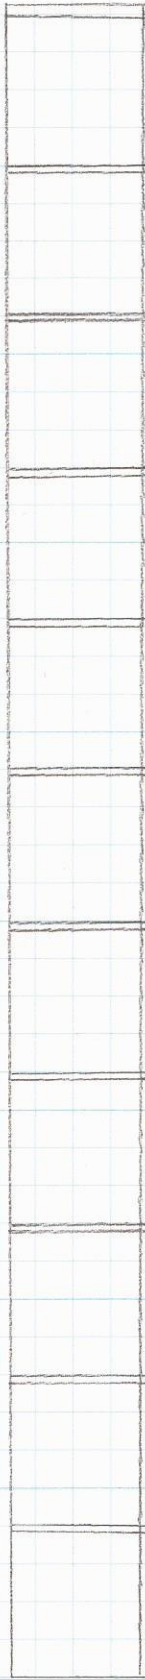

Rear Elevation (South Side) = Fence

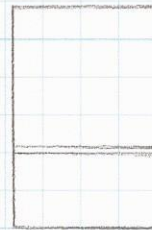

1:100

