

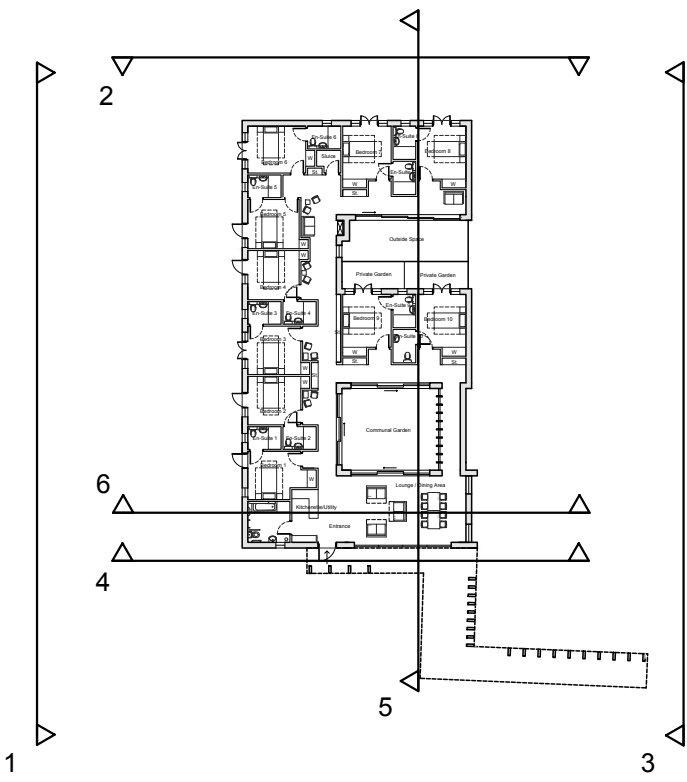


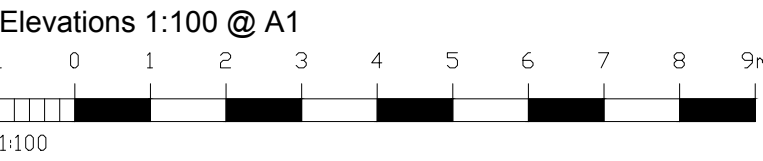

MATERIAL KEY	
1.	BRICK TO MATCH EXISTING
2.	ZINC CLADDING (PIGMENTO RED)
3.	ALUMINUM FRAME GLAZING/DOORSETS
4.	FLINT FEATURE WALL

- Notes
1. This drawing is the copyright of MH Architects Ltd
 2. Do not scale this drawing except for Local Authority planning purposes
 3. All dimensions must be checked on site by the contractor prior to commencement of the works.

Client Approval							
X	A - Approved						
X	B - Approved with comments						
X	C - Do not use						
Rev.	Revision Note/Purpose of Issue			Drw By	Date	Chk By	Date
P3	Walkway moved from Phase 3			JL	13/12/18	CJP	13/12/18
P4	Flint gable wall added			JL	18/03/19	CJP	18/03/19

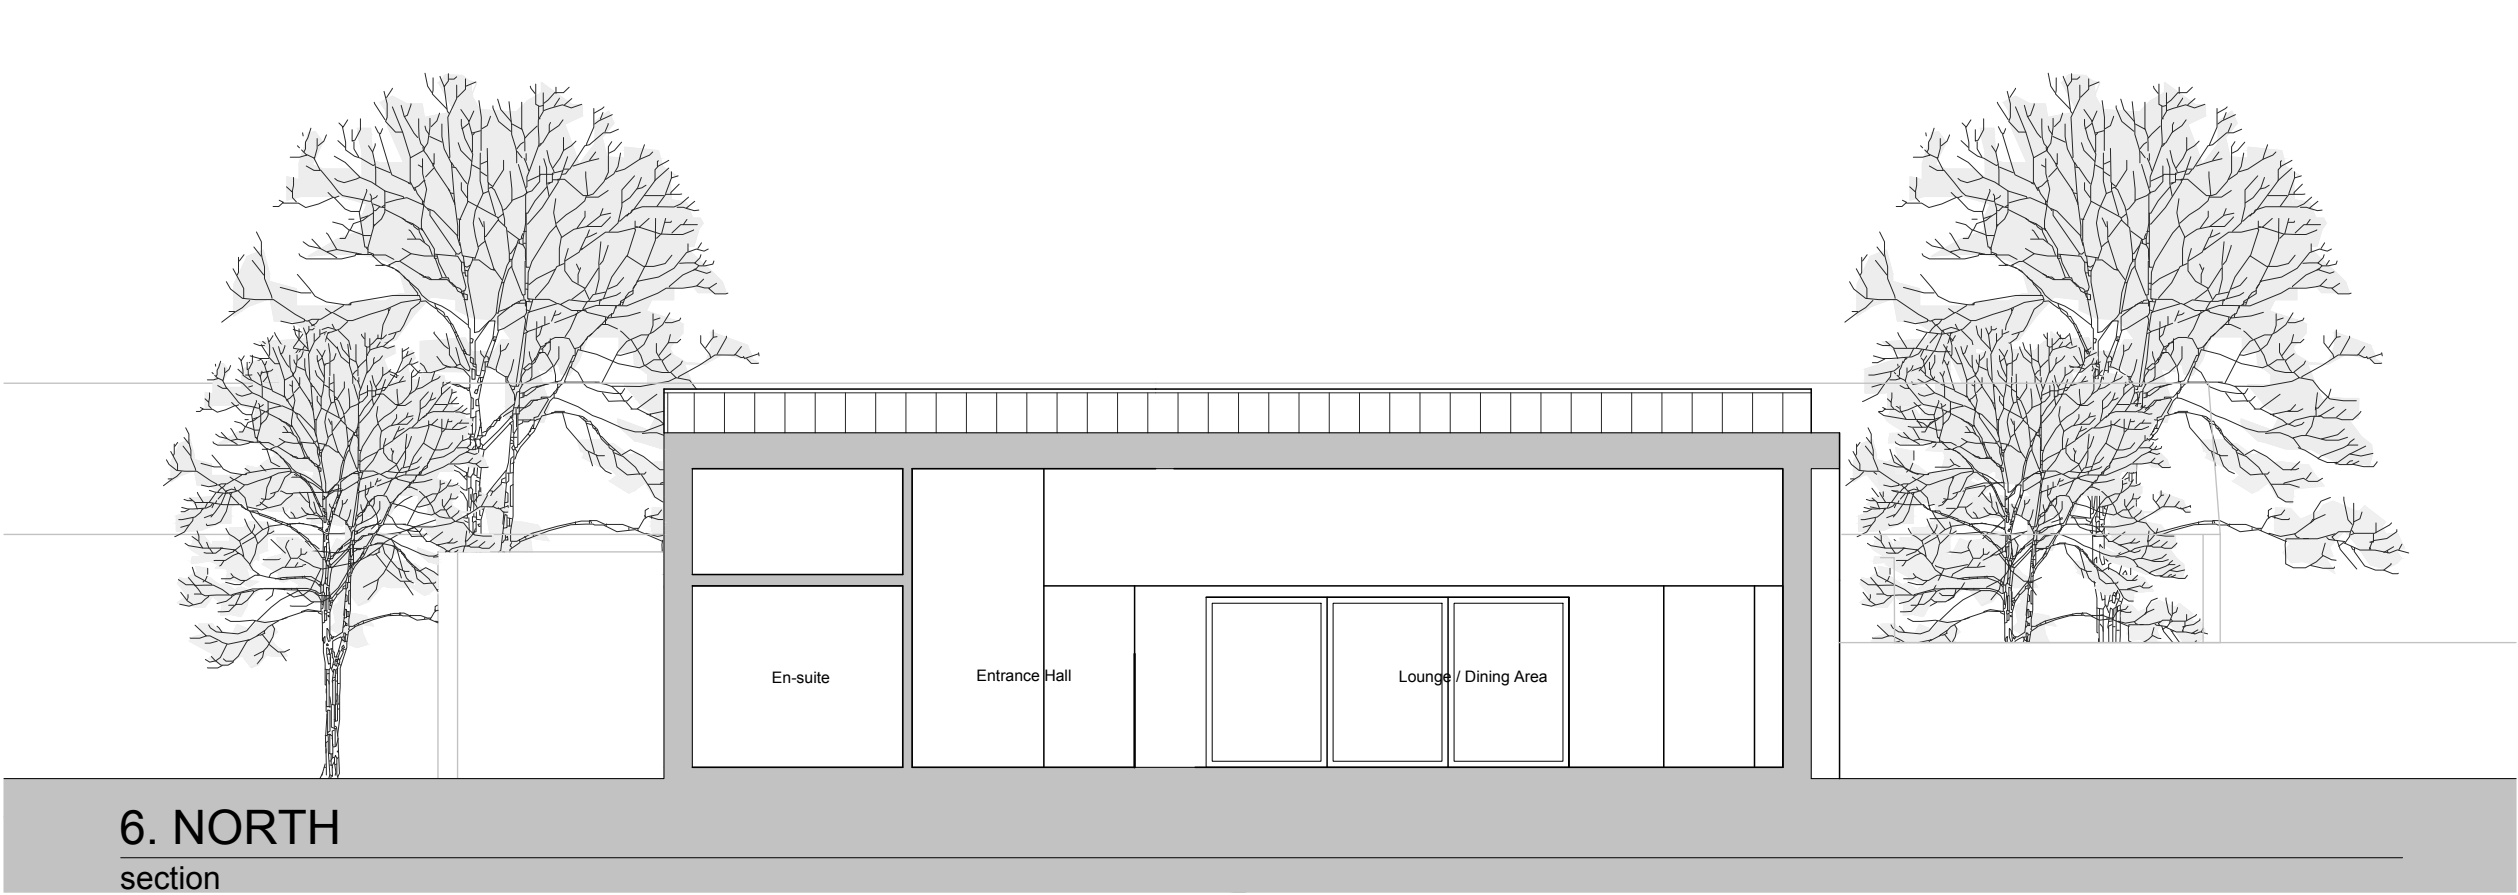

Development At Nyton House Care Home
Nyton Rd, Westergate
Chichester PO20 3UL
Nyton House Residential Care Home

Drawing title

Proposed Elevations

Drawn	Date	Checked	Date	Scale at A1				
JL	Oct 2018	---	00/00/00	1:100				
Job No.	Pro.	Org.	Zone	Level	Type	Role	No.	Rev.
18-003	NYT	MHA	00	XX	DR	A	206	P4
Purpose of Issue								
DETAILED & LISTED PLANNING CONSENT								

Ground Floor | Bicentennial Building
Southern Gate | Chichester
West Sussex | PO19 8EZ

1: 01243 774748
e: admin@mharchitects.co.uk
www.mharchitects.co.uk

Limited Company
Registered in England No.0994213