

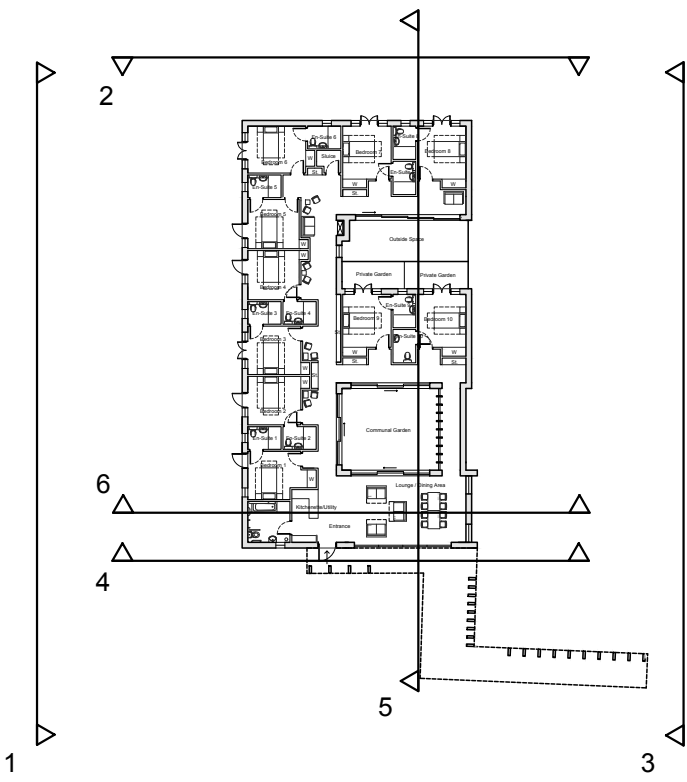


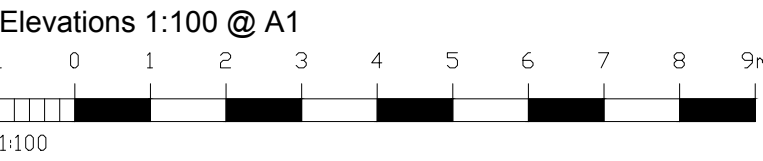

MATERIAL KEY	
1.	BRICK TO MATCH EXISTING
2.	ZINC CLADDING (PIGMENTO RED)
3.	ALUMINUM FRAME GLAZING/DOORSETS
4.	FLINT FEATURE WALL

- Notes
1. This drawing is the copyright of MH Architects Ltd
 2. Do not scale this drawing except for Local Authority planning purposes
 3. All dimensions must be checked on site by the contractor prior to commencement of the works.

Client Approval						
X	A - Approved					
X	B - Approved with comments					
X	C - Do not use					
Rev.	Revision Note/Purpose of Issue		Drw By	Date	Chk By	Date
P3	Walkway moved from Phase 3		JL	13/12/18	CJP	13/12/18
P4	Flint gable wall added		JL	18/03/19	CJP	18/03/19
P5	Hip added to roof		JL	08/08/19	CJP	08/08/19

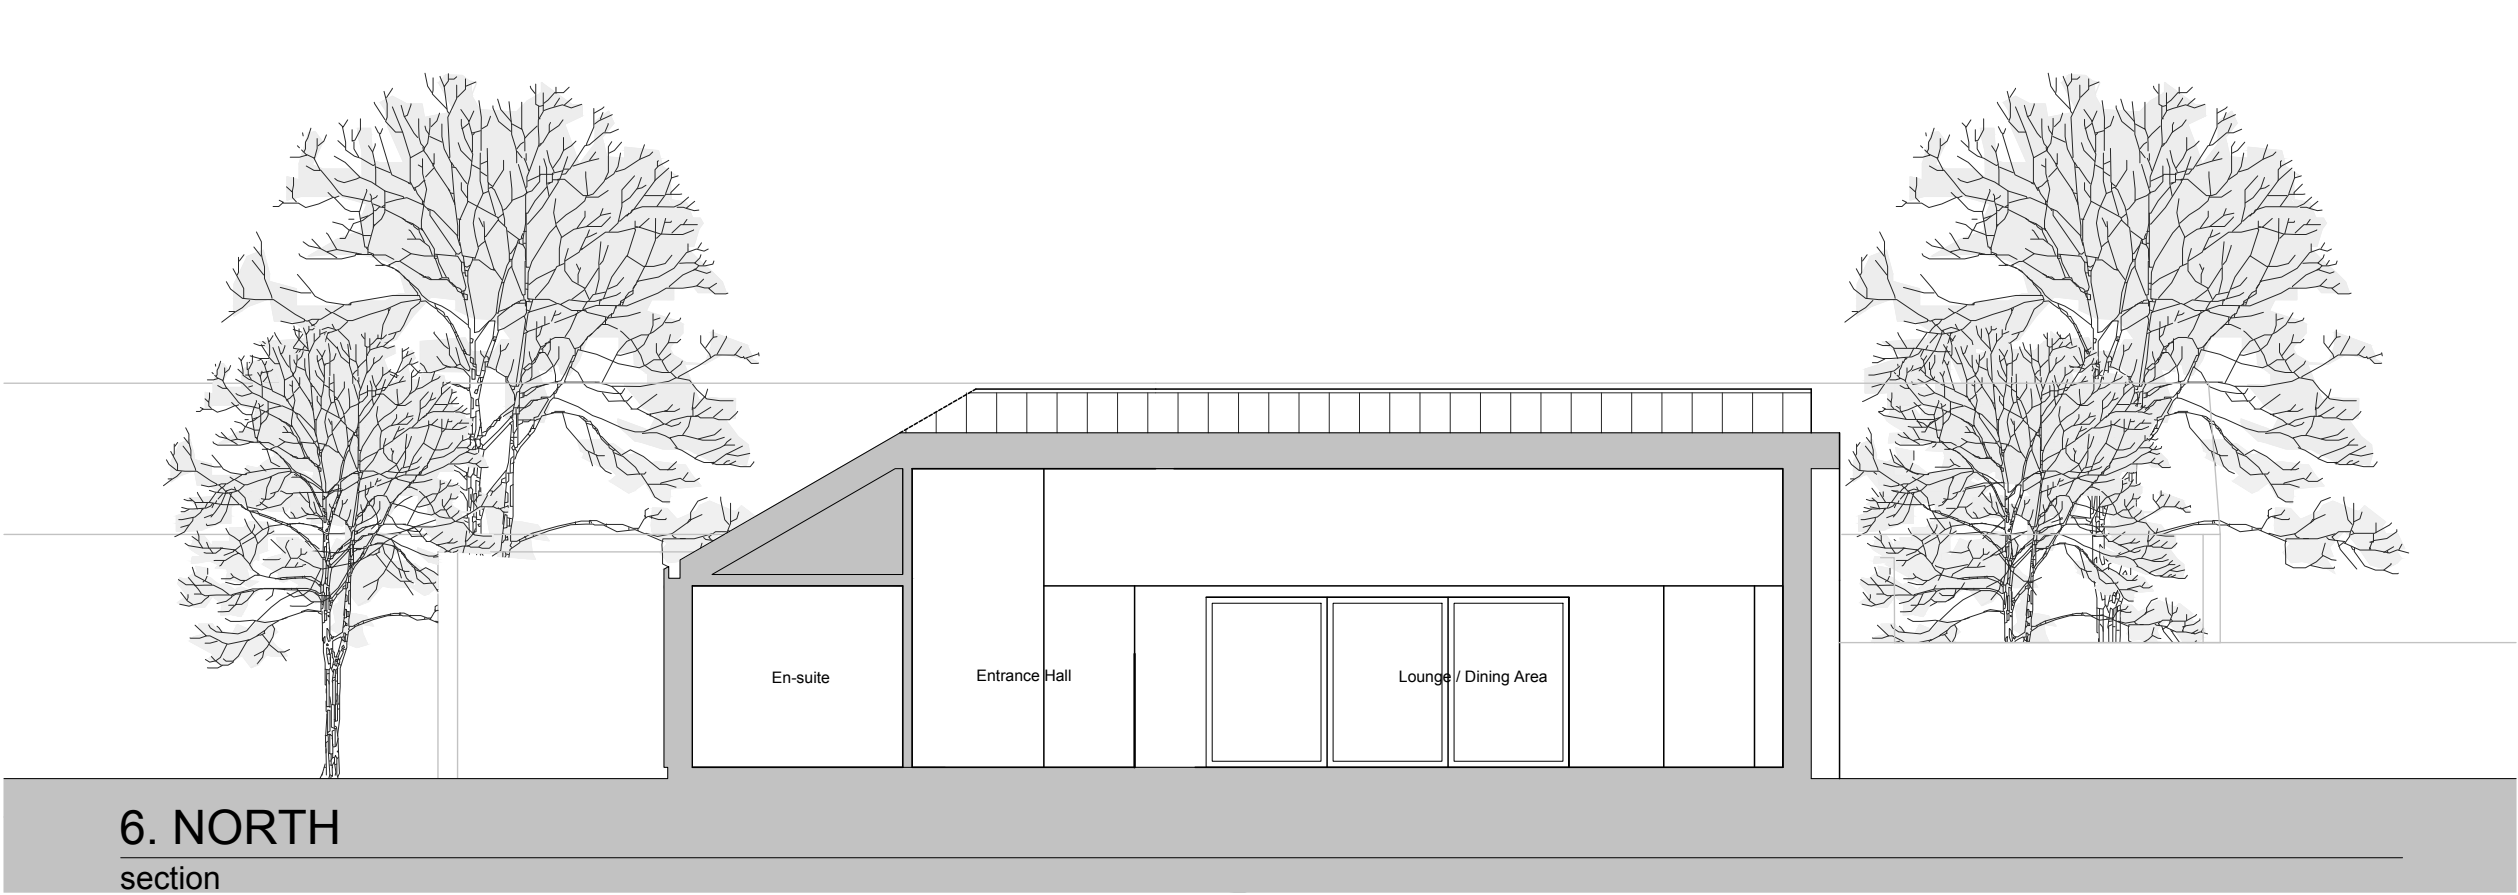

Development At Nyton House Care Home
Nyton Rd, Westergate
Chichester PO20 3UL
Nyton House Residential Care Home

Drawing title

Proposed Elevations

Drawn

JL

Date

Oct 2018

Checked

Date

00/00/00

Scale at A1

1:100

Job No.

18-003

Pro.

NYT

Org.

MHA

Zone

00

Level

XX

Type

DR

Role

A

No.

206

Rev.

P5

Purpose of Issue

DETAILED & LISTED PLANNING CONSENT

Ground Floor 1 Bicentennial Building

Southern Gate 1 Chichester

West Sussex PO19 8EZ

1: 01243 774748

e: admin@mharchitects.co.uk

www.mharchitects.co.uk

Limited Company

Registered in England No.09942133

Oct

18

ARCHITECTS

