
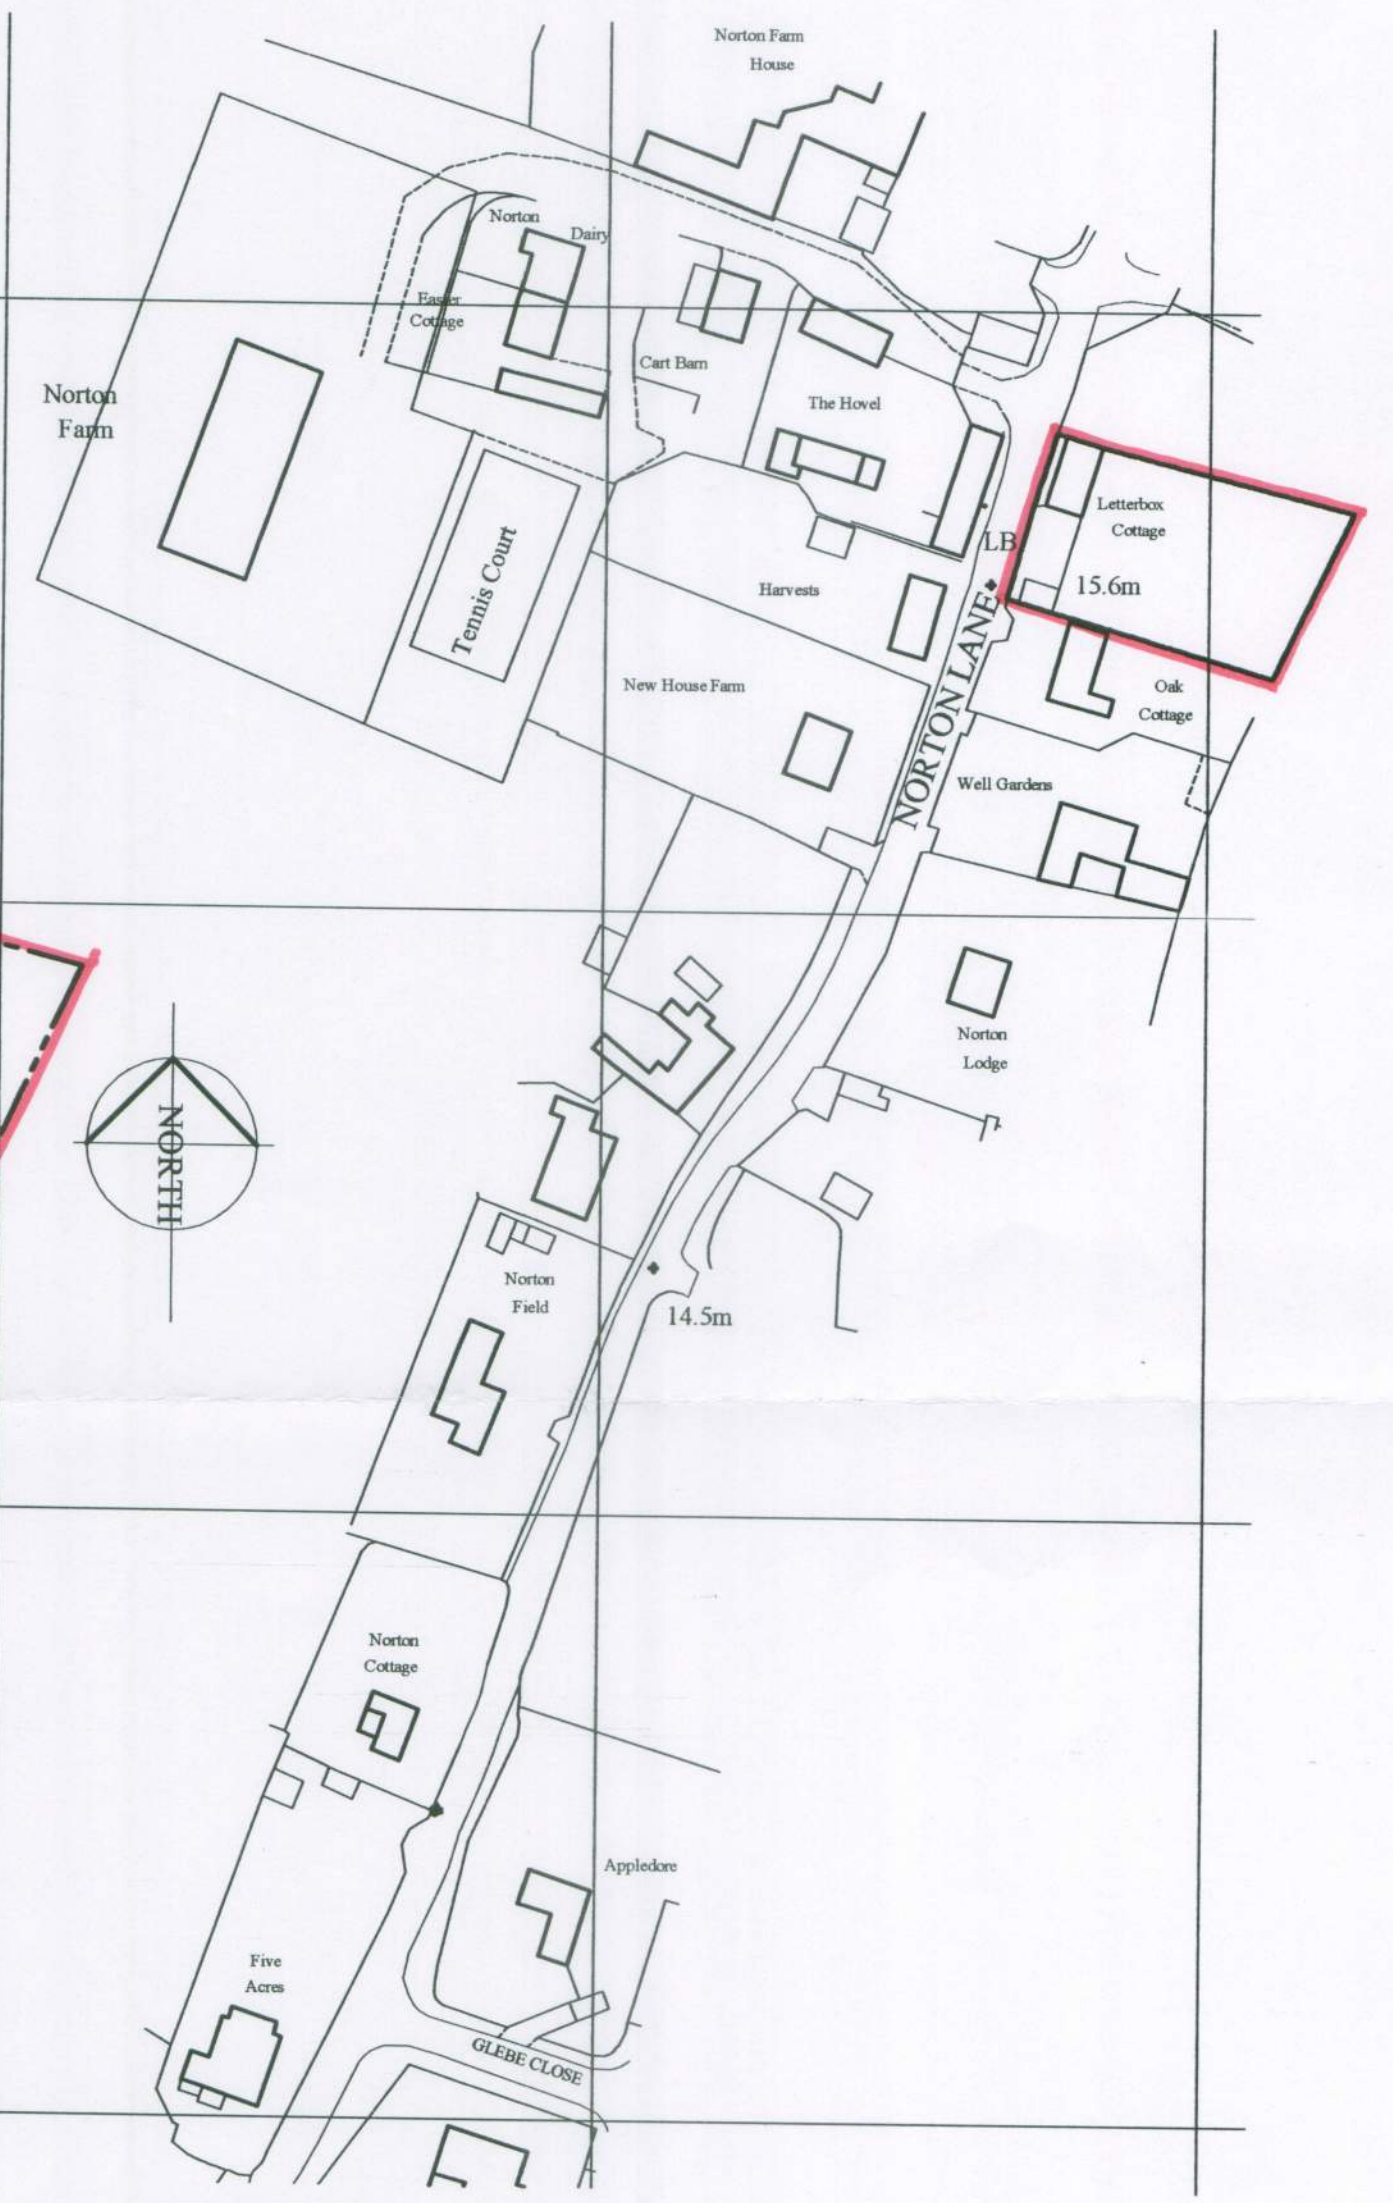


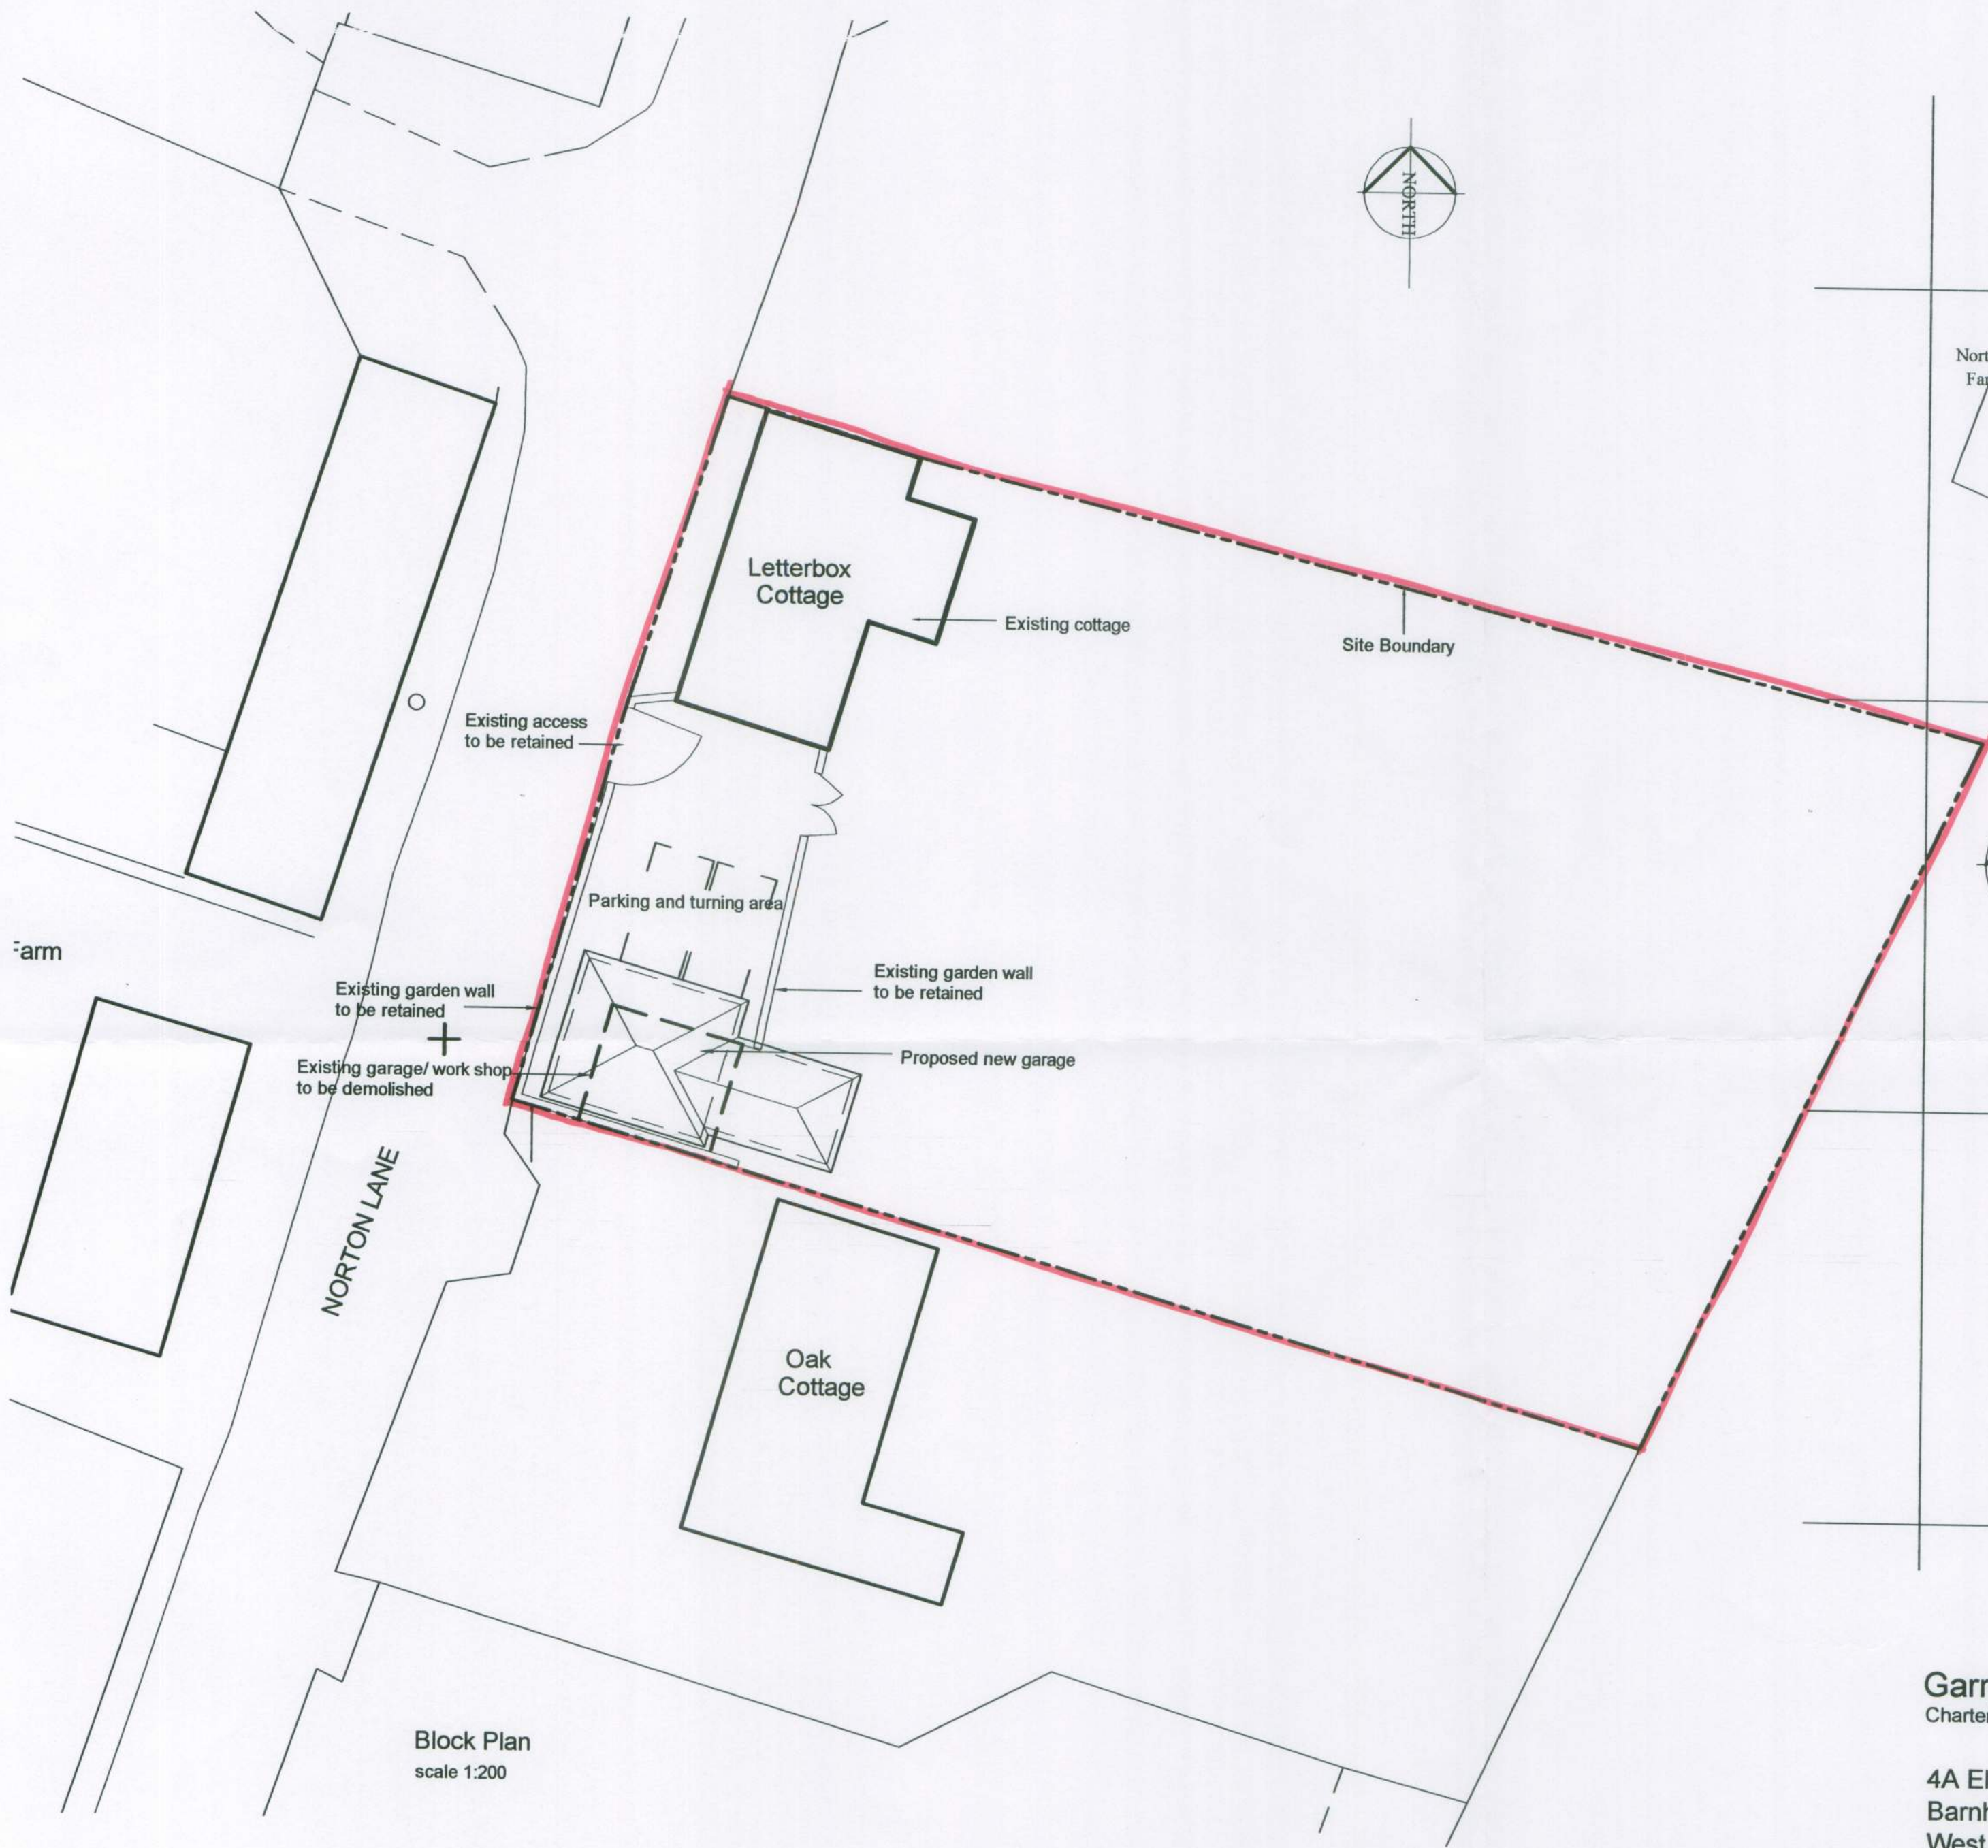

**Garry Mount MCIAT**  
Chartered Architectural Technologist

4A Elm Grove South  
Barnham  
West Sussex  
PO22 0EL

Tel: 01243 850614  
email : garrymount@gmail.com

|                                                                              |         |            |                |
|------------------------------------------------------------------------------|---------|------------|----------------|
| Rev A Position and design of garage amended                                  |         |            | June 2013      |
| REVISION                                                                     |         |            |                |
| PROJECT                                                                      |         |            |                |
| Proposed new garage building at Letterbox Cottage, Norton Lane, Aldingbourne |         |            |                |
| SUBJECT                                                                      |         |            |                |
| Block Plan and Location Plan                                                 |         |            |                |
| SCALE                                                                        | DATE    | DRAWING No | 2012 / 30 / 01 |
| DRAWN                                                                        | CHECKED |            |                |
|                                                                              |         |            | Rev A          |