


# SHAW COLEGATE

Land and Building Surveyors


HAMBROOK LODGE, SOUTHBROOK ROAD,  
WEST ASHLING, CHICHESTER, WEST SUSSEX PO18 8DQ  
Tel: (01243) 575324

Job No.: 02407\_10P0

The site is based on a topographical survey.  
Surrounding information copied from Ordnance Survey Plan, 1:50,000.  
Copyright: All rights reserved. Licence Number 100020449

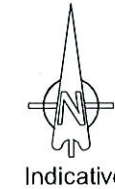

OAKS CLOSE

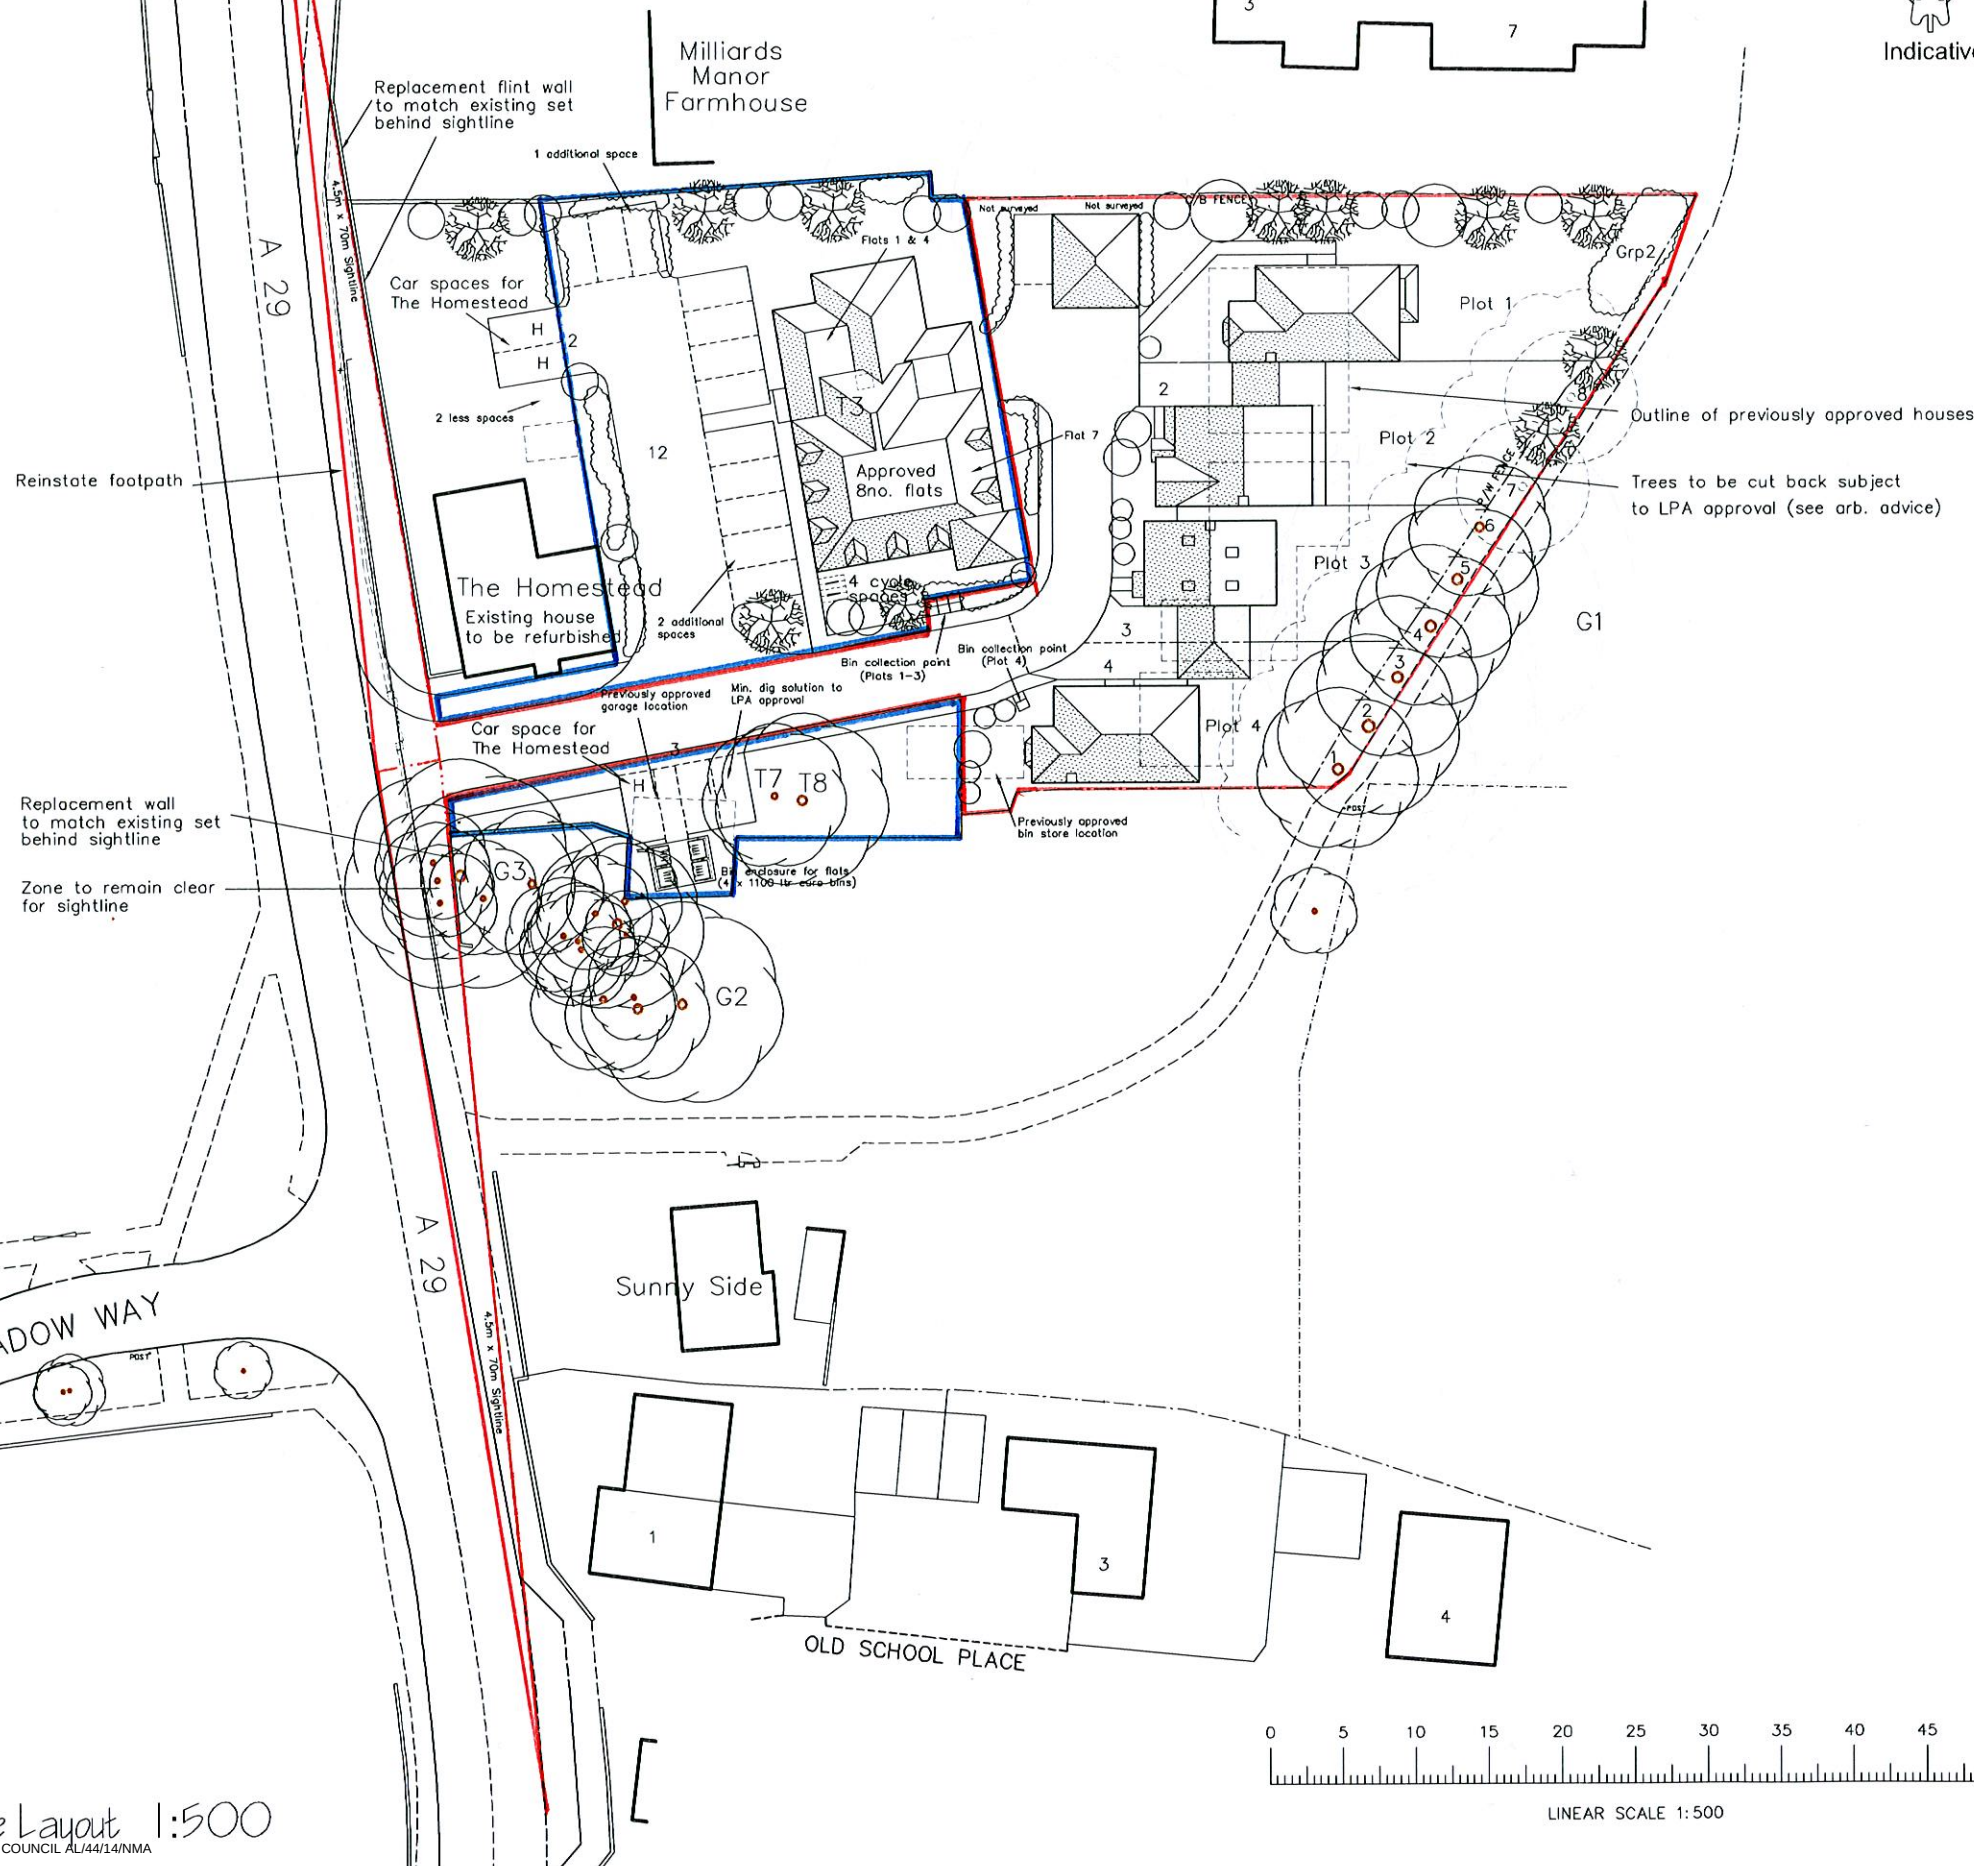

- 8.70 Existing Levels
- 8.50 Proposed levels & building slabs (dpc 75mm higher)
- Existing trees
- Existing hedges/planting
- Existing trees to be removed
- Existing hedges/planting to be removed
- Proposed planting (subject to detailed landscape design)

- J 11.08.10 Garage block amended to Double + parking space
- I 26.07.10 Parking spaces replaced with garage block
- H 28.05.10 Plot 3 rooflights added
- G 03.12.09 Planning info update
- F 20.10.09 Parking to The Homestead
- E 19.10.09 Parking reduced to 14 car spaces
- D 19.08.09 Access road update
- C 5.08.09 Bin store moved
- B 3.08.09 Bin collection point
- A 31.03.09 Plots 1-4 update (arb. recommend's)



**ADP ARCHITECTS LTD**

Address: Richmond Court, 94 Botley Road, Park Gate,  
Southampton, Hampshire SO31 1BA  
Telephone/Fax Number: 0845 365 1475  
Email Address: Design@ADPArchitects.fsnet.co.uk

Project Name/Address:

**Residential Development  
The Homestead  
Westergate Street  
Westergate PO20 3AX**

Client Name:

**Hampshire Developments Ltd**

Drawing Title:

**Site Layout**

|                |               |                 |
|----------------|---------------|-----------------|
| Job Number:    | Drawing Num:  | Revision:       |
| <b>1388</b>    | <b>101</b>    | <b>E F G H</b>  |
| Drawing Scale: | Date:         | Drawn: Checked: |
| <b>1:500</b>   | <b>Jan 08</b> | <b>PJL</b>      |

A3 @ 1:500

Site Layout 1:500  
ARUN DISTRICT COUNCIL AL/44/14/NMA