



For Illustrative Purposes Only

Levels & heights based on topographical survey data
undertaken by Shaw Colegate

Street elevation shown parallel to building faces for clarity
A3 @ 1:200

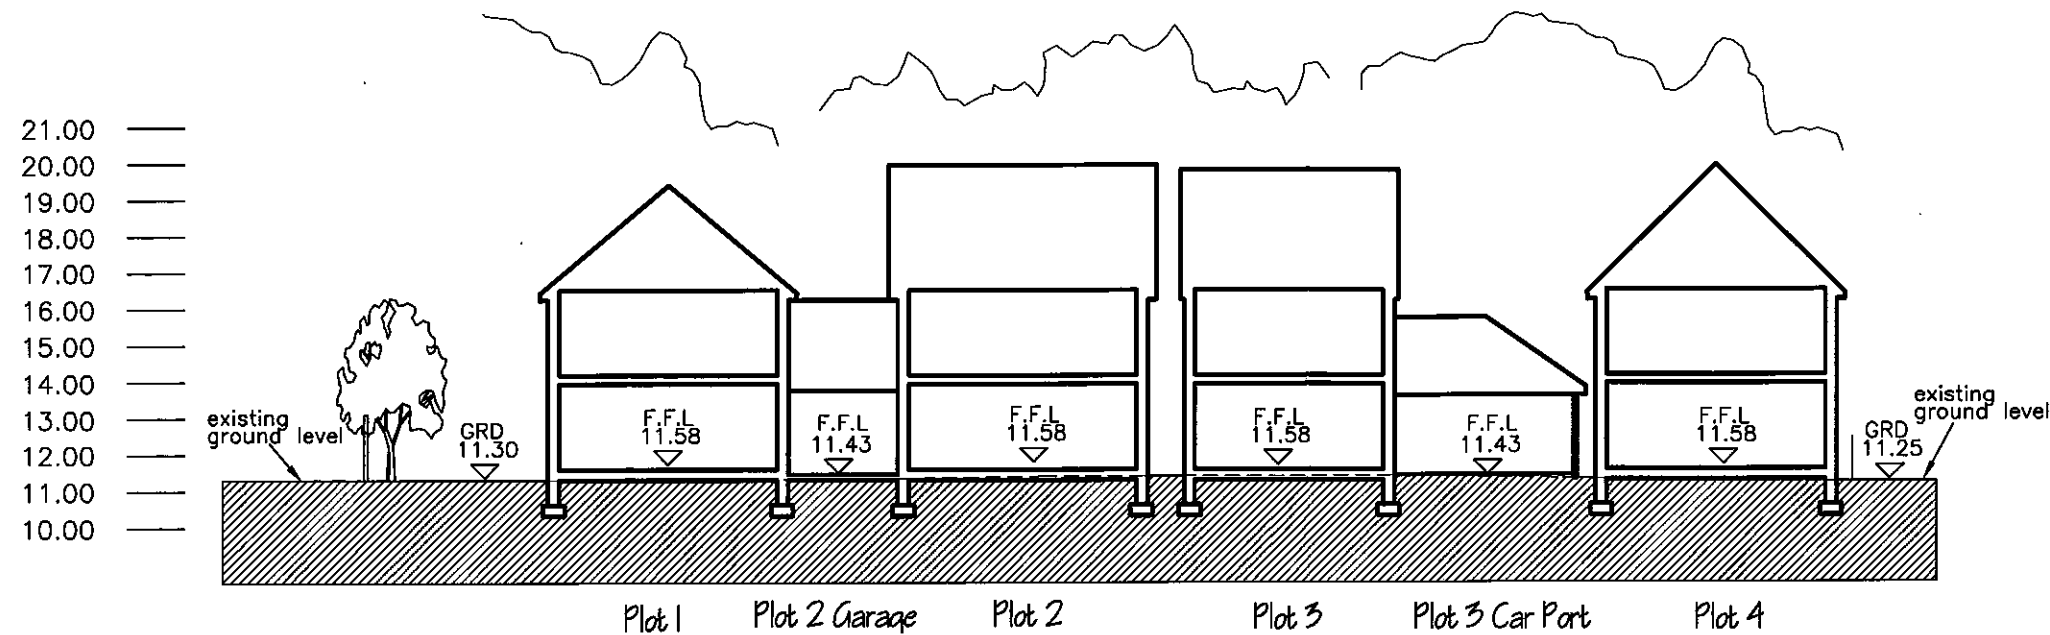

Site Section 1:200 Through Plots 1-4

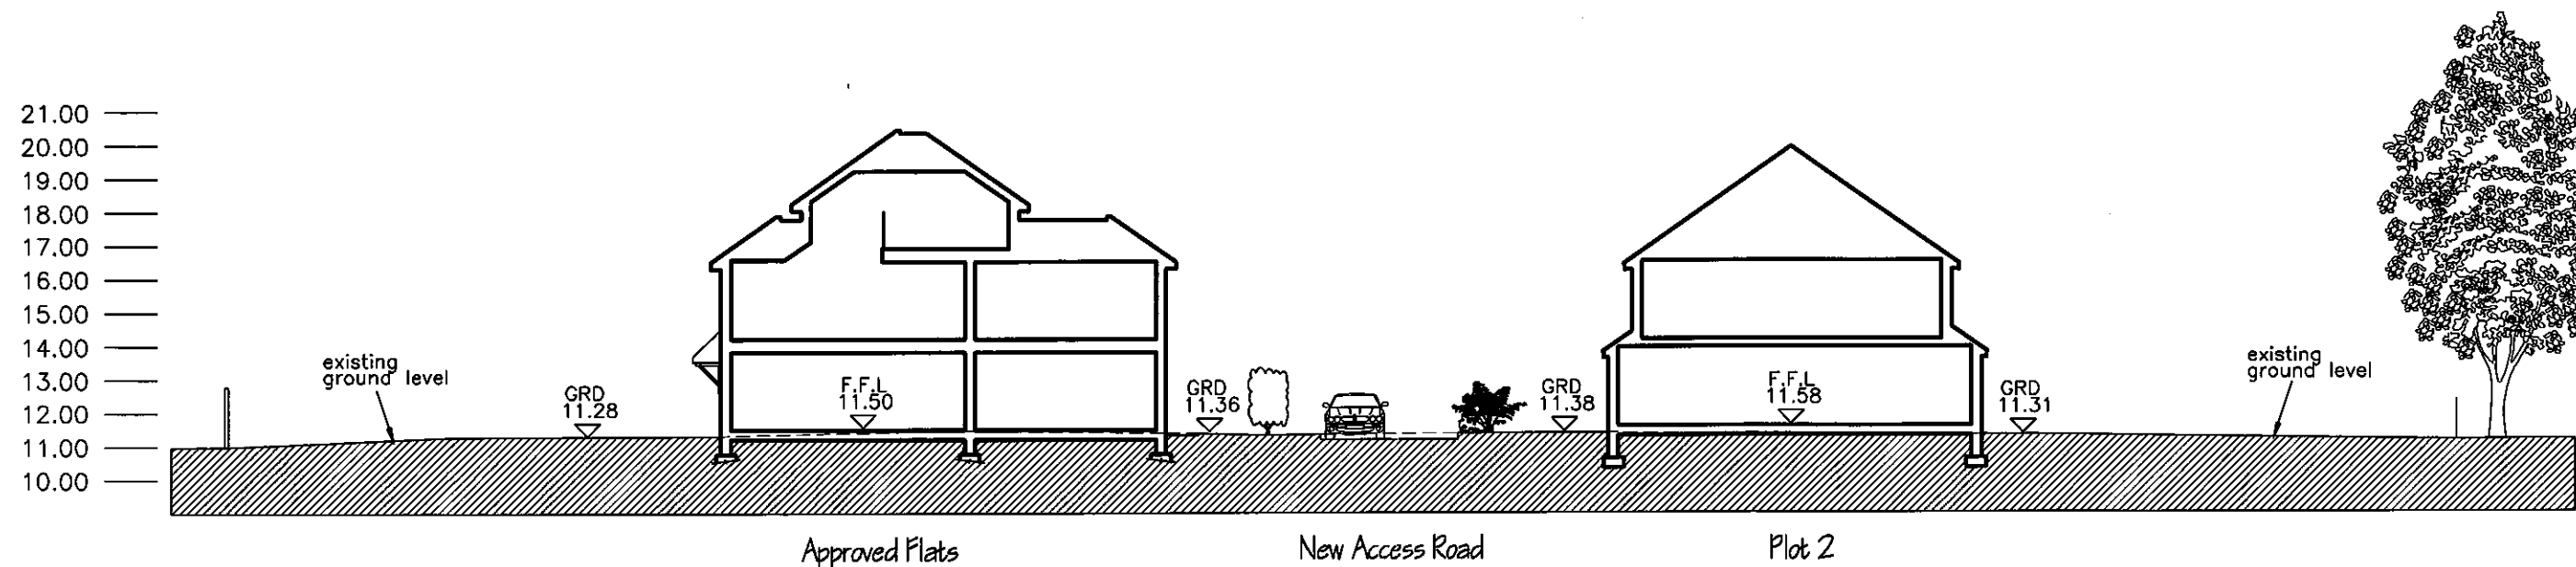

Site Section 1:200 Through flats and Plot 2