

PK

adaptor

checked

DS

IMPORTANT
It is noted that Douglas Briggs Partnership (01243 576611) or:
enquiries@douglasbriggspartnership.co.uk


All dimensions must be checked on site prior to commencement of works and tolerances.

This drawing/document is to be read in conjunction with other conditions/suppliers information and the Architects contract drawing and specifications etc.

Any discrepancies between different pieces of information that have been supplied are to be marked immediately to Douglas Briggs Partnership.

Any departure from dimensions provided by DBP and the location, position or dimensions given in Planning and Building Control approvals shall be notified to Douglas Briggs Partnership prior to departure.

The design and copyright remains the property of Douglas Briggs Partnership LLP unless expressly released in writing by Douglas Briggs Partnership LLP.

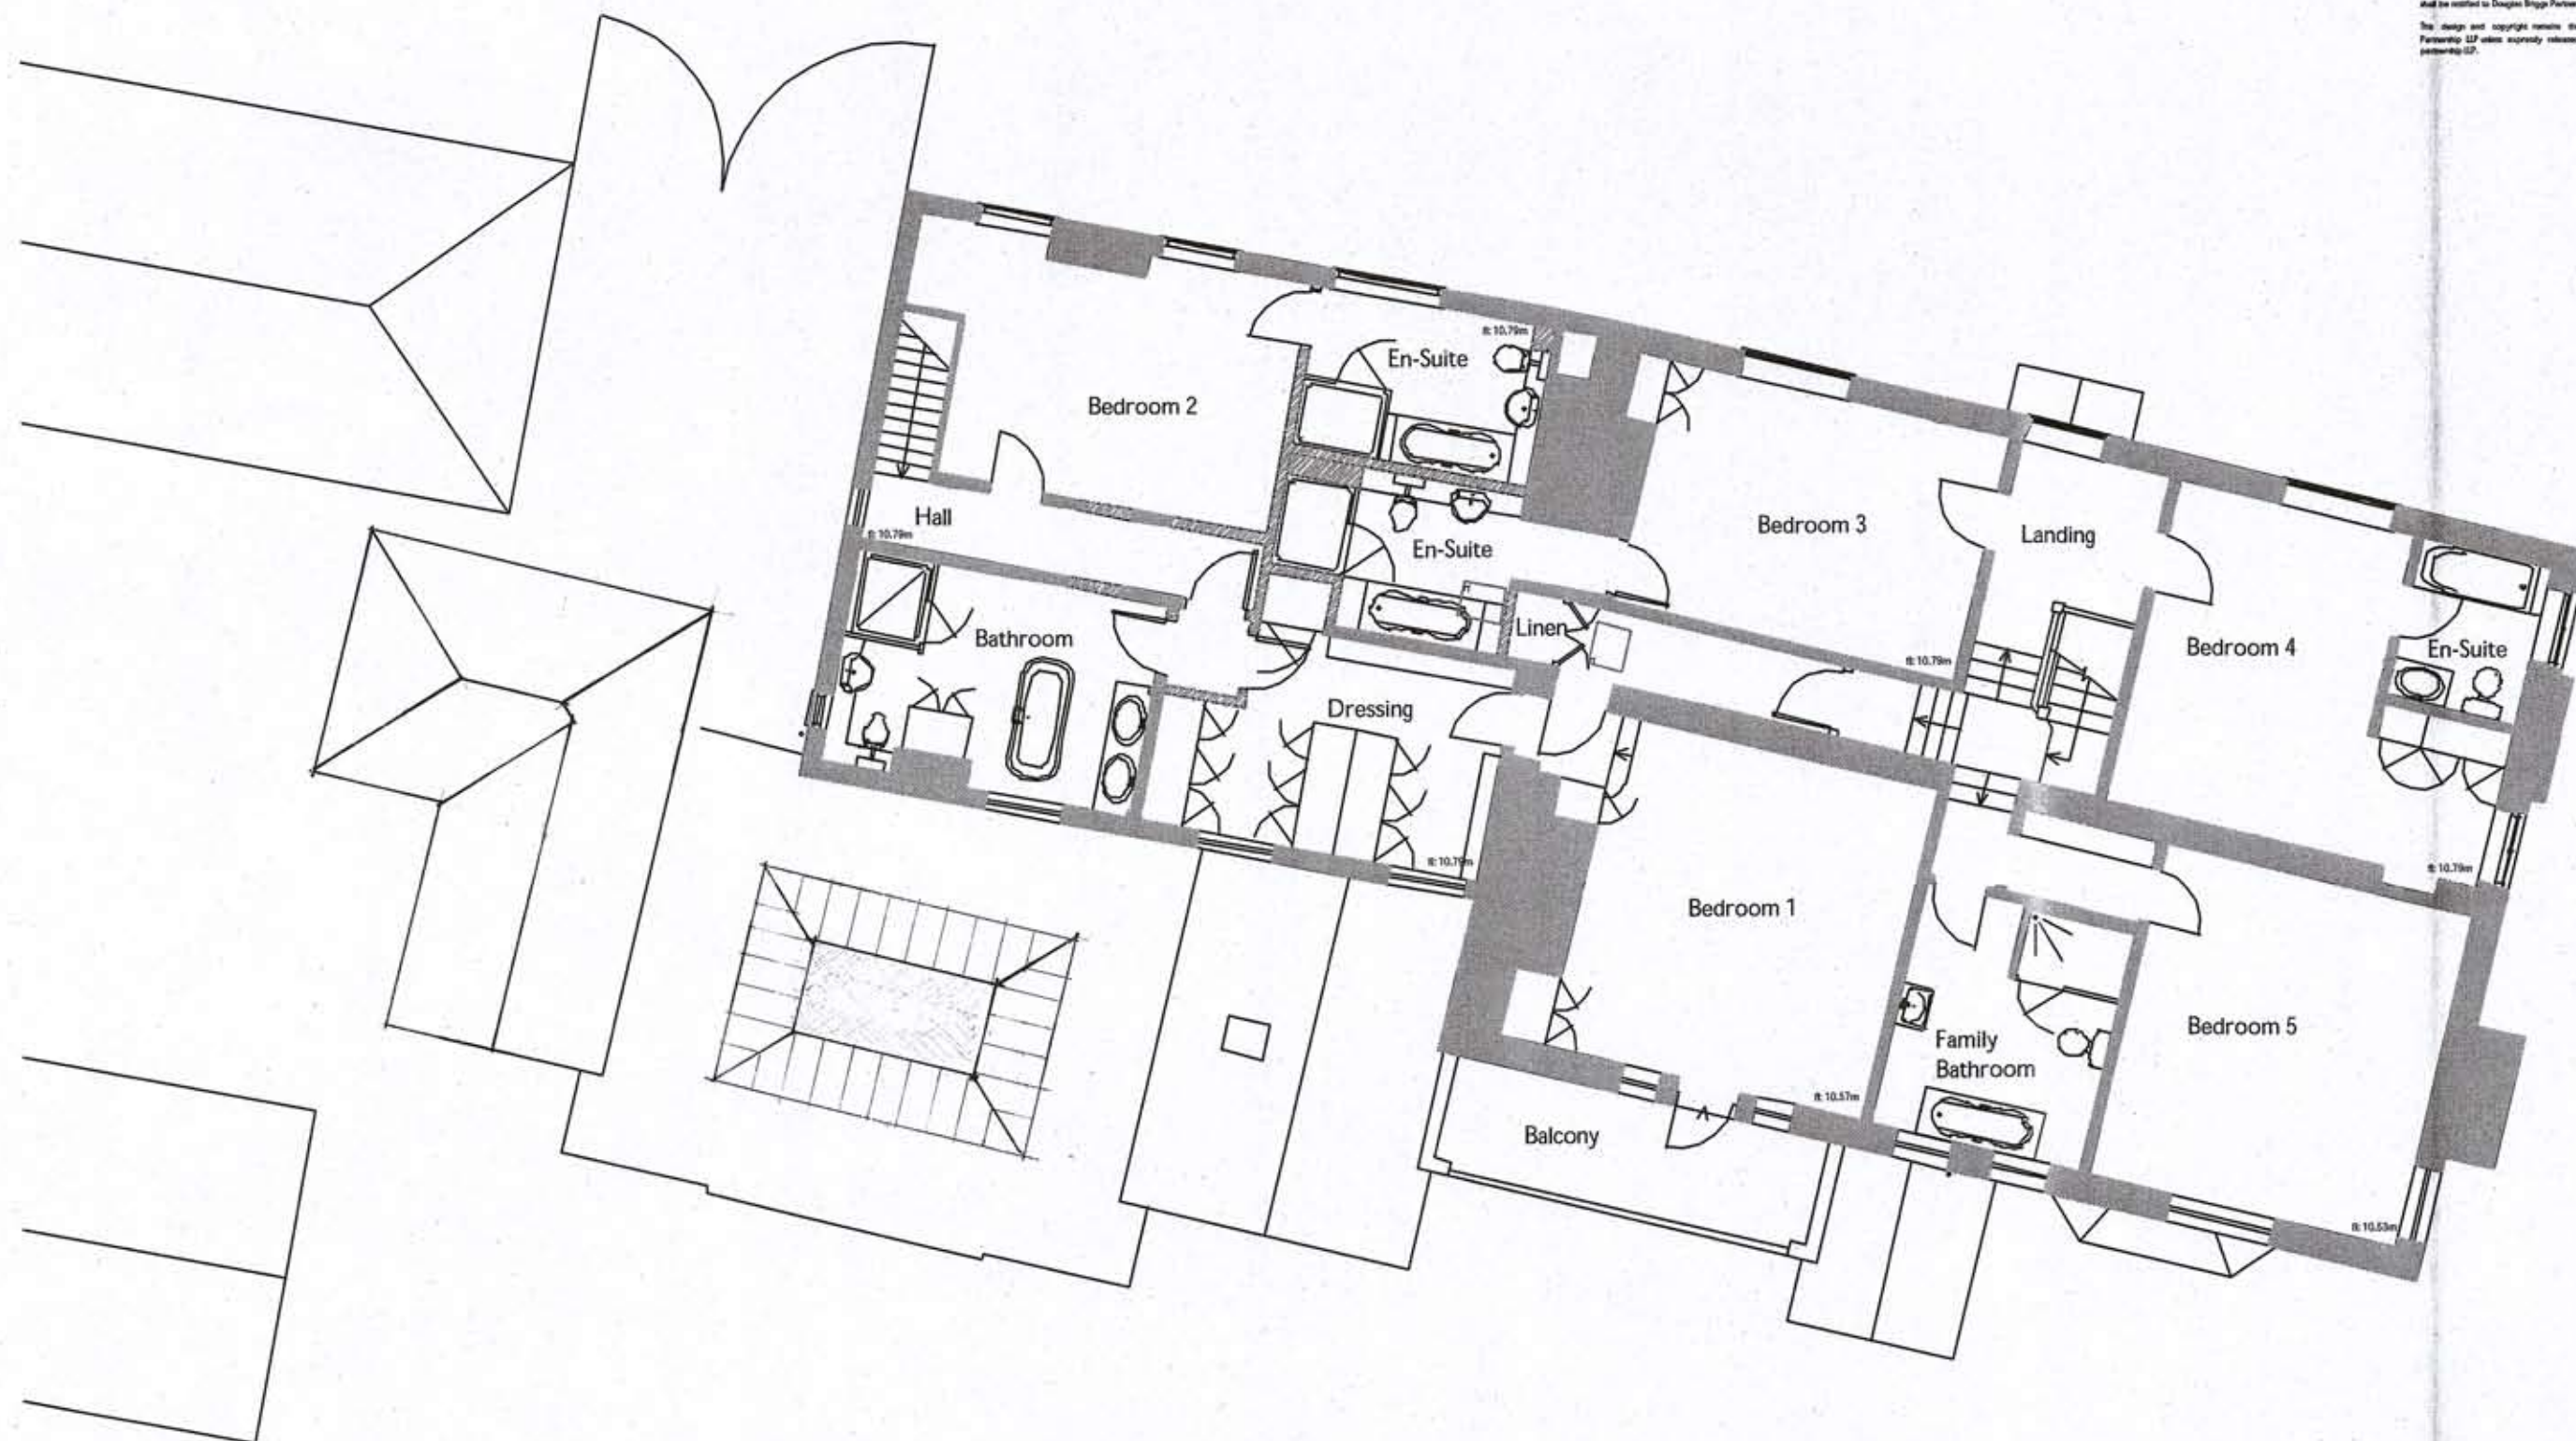

First Floor Plan 1.100

THE MANOR

Hook Lane, Aldingbourne
REPLACEMENT WINDOWS

PROPOSED
First Floor Plan
November 2014
2314-102
1.100@A3