

IMPORTANT
 It is noted that Douglas Briggs Partnership (01243 570611 or
 architect@douglasbriggspartnership.co.uk)


original
 All dimensions must be checked on site prior to commencement of work
 and alterations.

check
 The drawing/document is to be read in conjunction with other
 documents/suppliers information and the Architects contract drawing
 and specification etc.

check
 Any discrepancies between different plans of information that have
 been supplied are to be notified immediately to Douglas Briggs
 Partnership.


check
 Any departure from dimensions provided by DBP and the location,
 position or dimensions given in Planning and Building Control approvals
 shall be notified to Douglas Briggs Partnership prior to departure.

check
 The design and copyright remain the property of Douglas Briggs
 Partnership. It is not to be reproduced or used in writing by Douglas Briggs
 Partnership LLP.

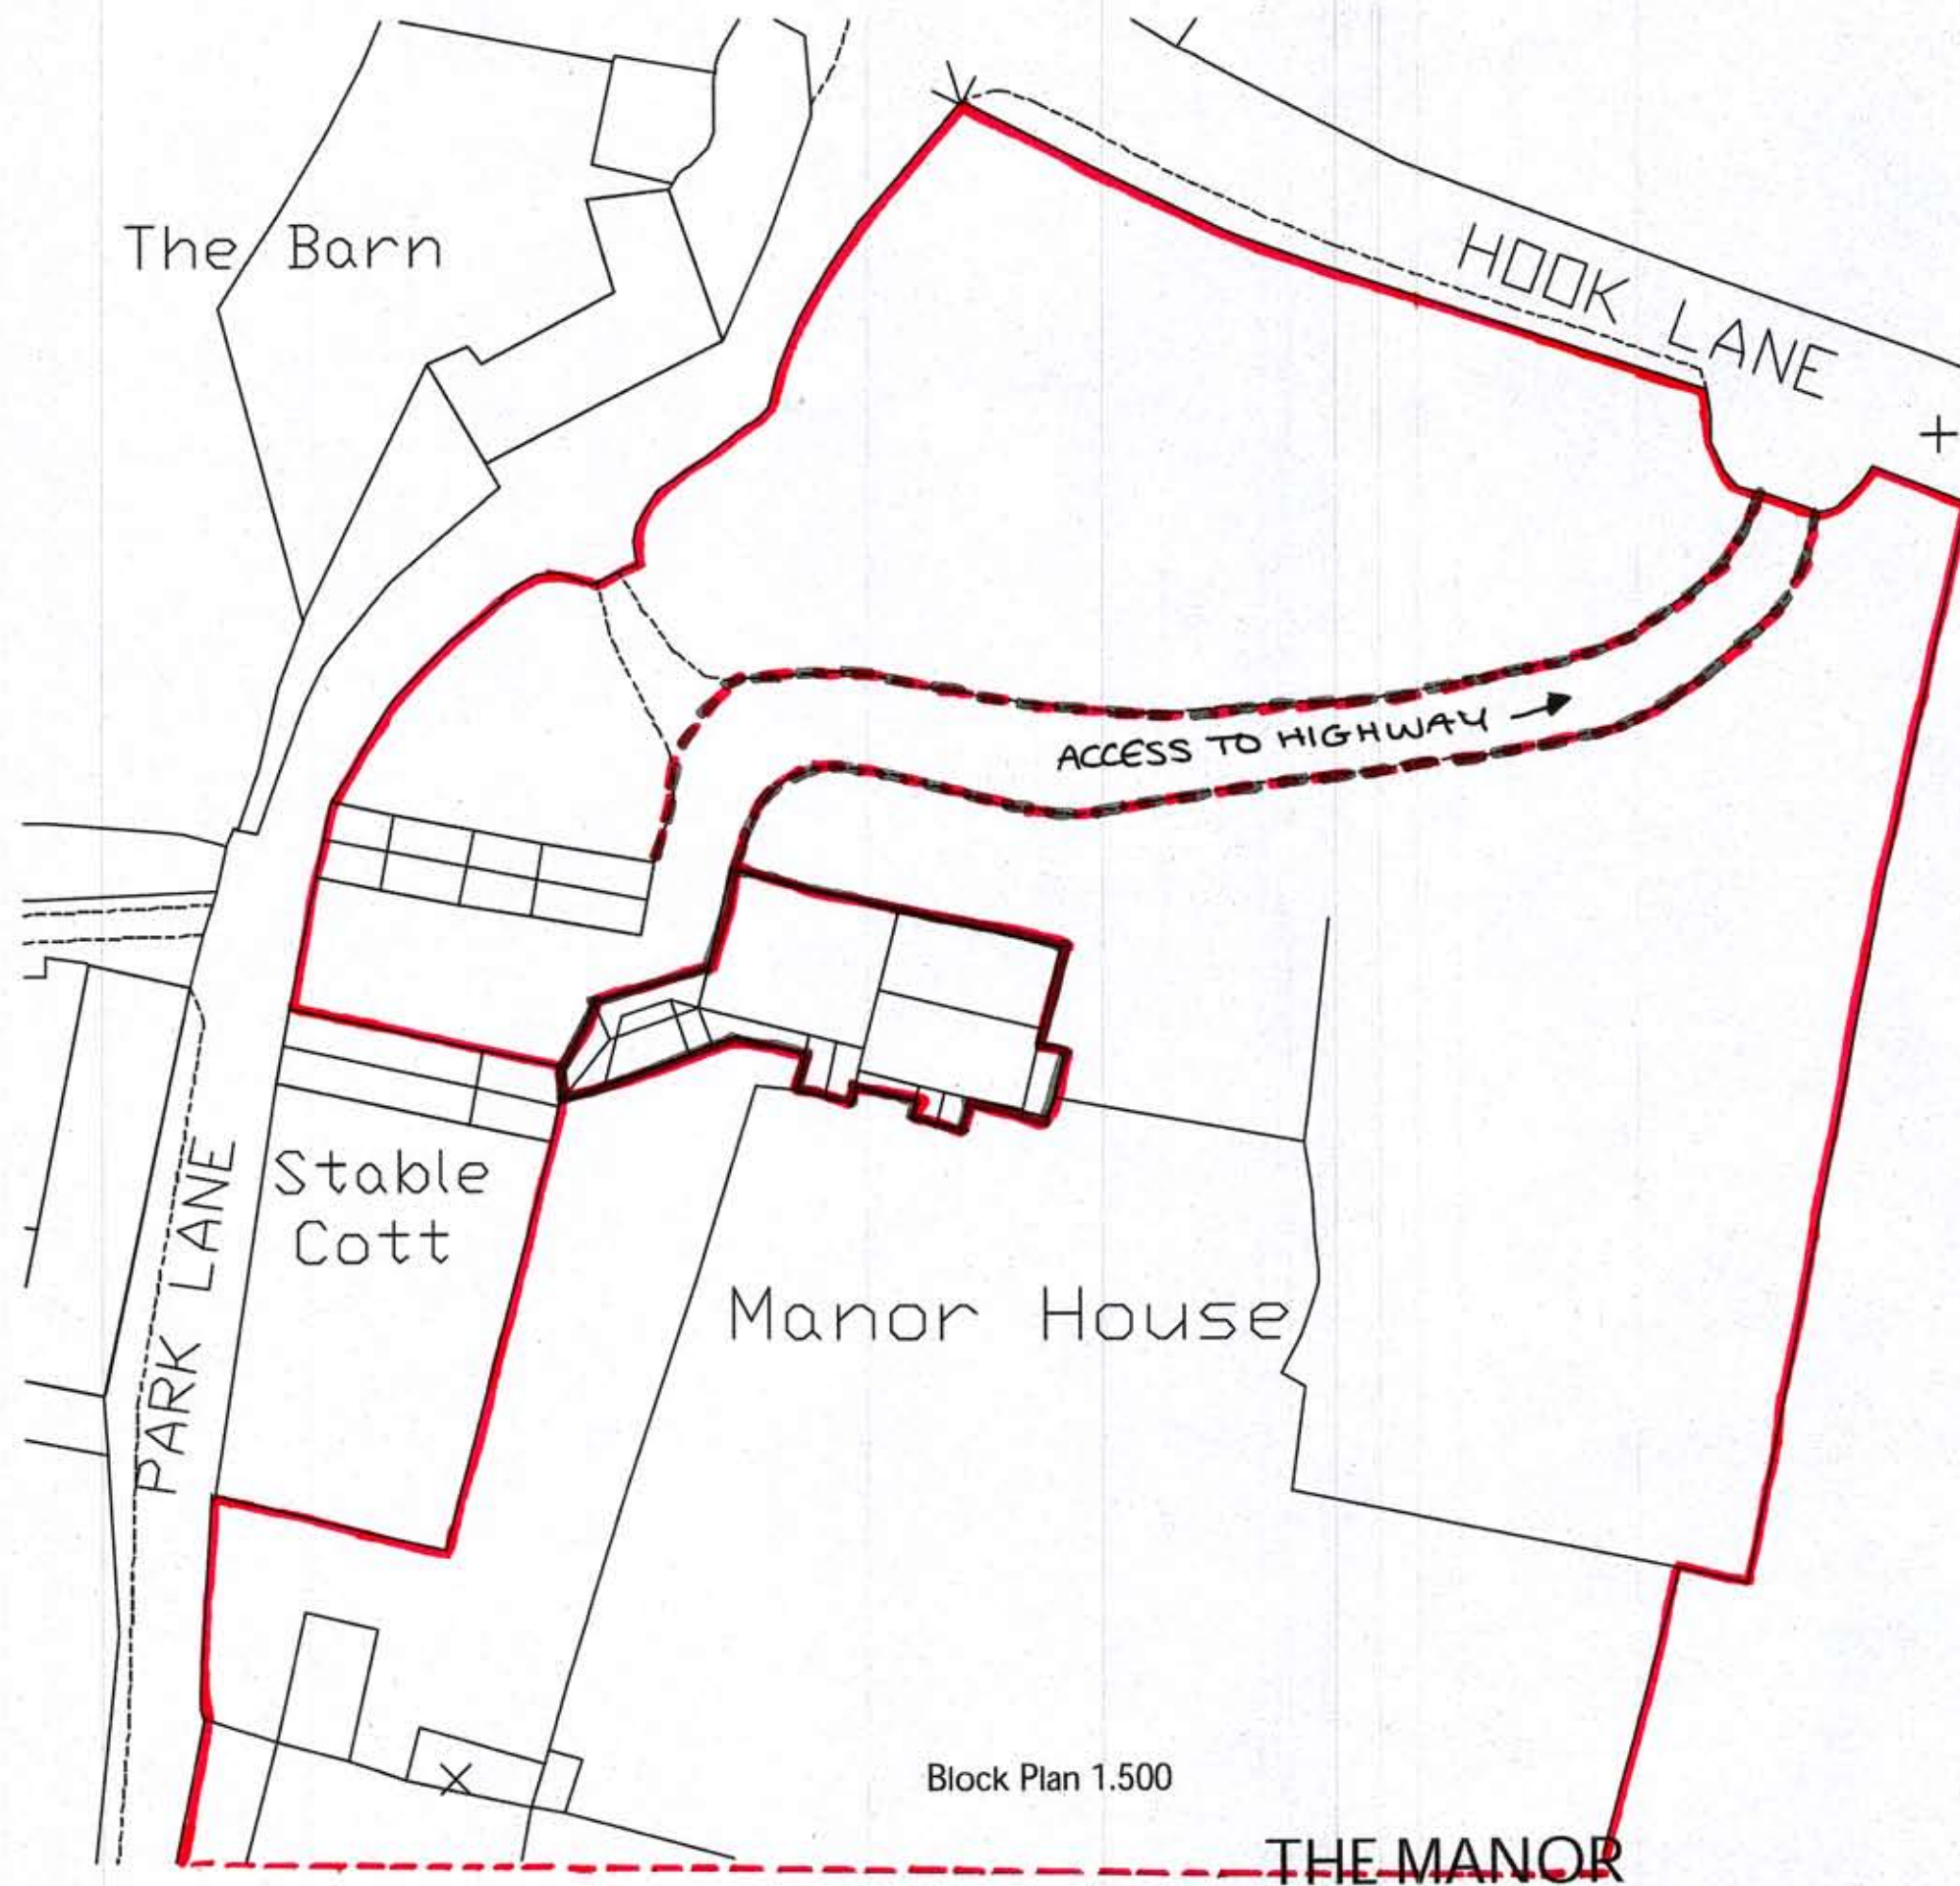

Block Plan 1.500

THE MANOR
 Hook Lane, Aldingbourne
 REPLACEMENT WINDOWS

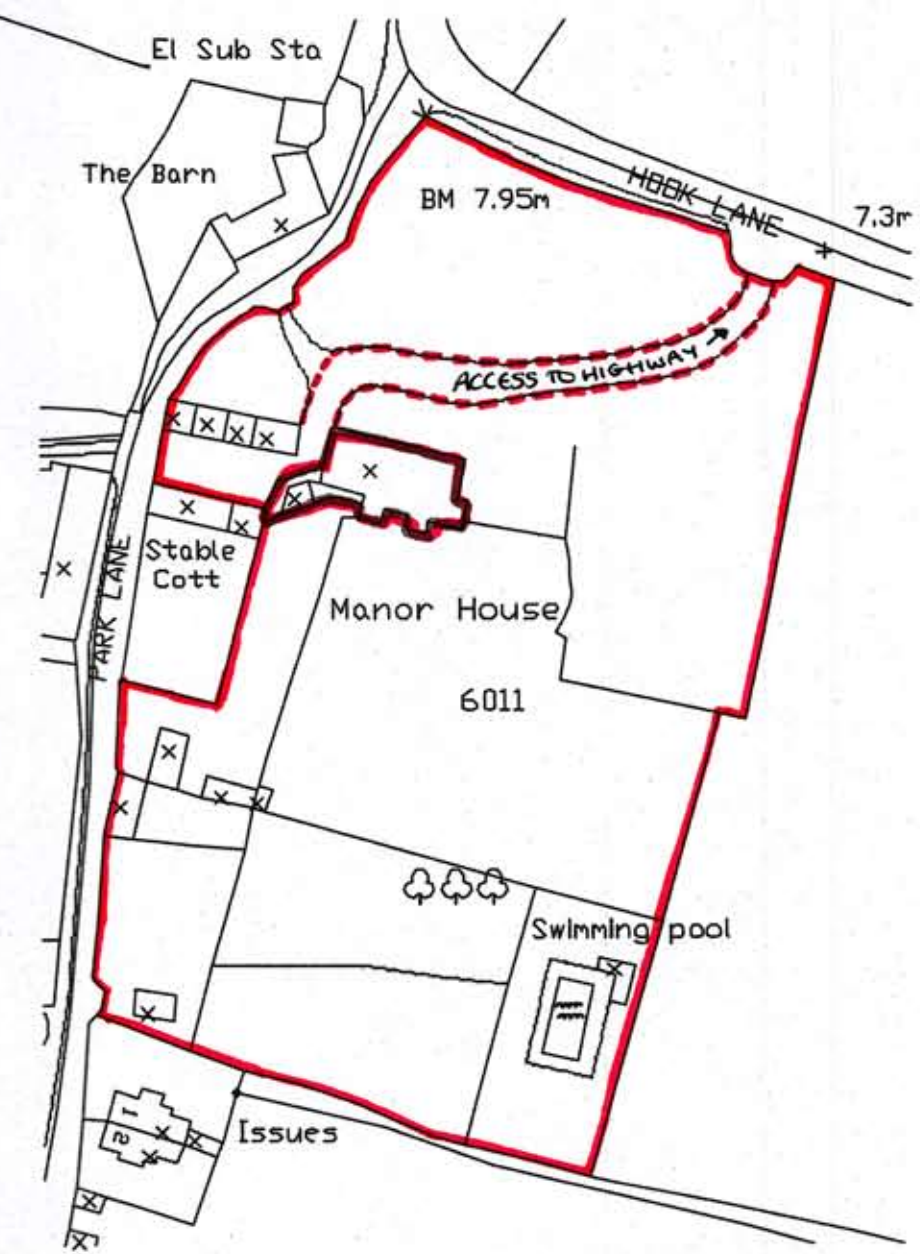

Location Plan 1.1250

EXISTING
 Block and Location Plan
 October 2014
 2314-000
 1.500, 1.1250@A3