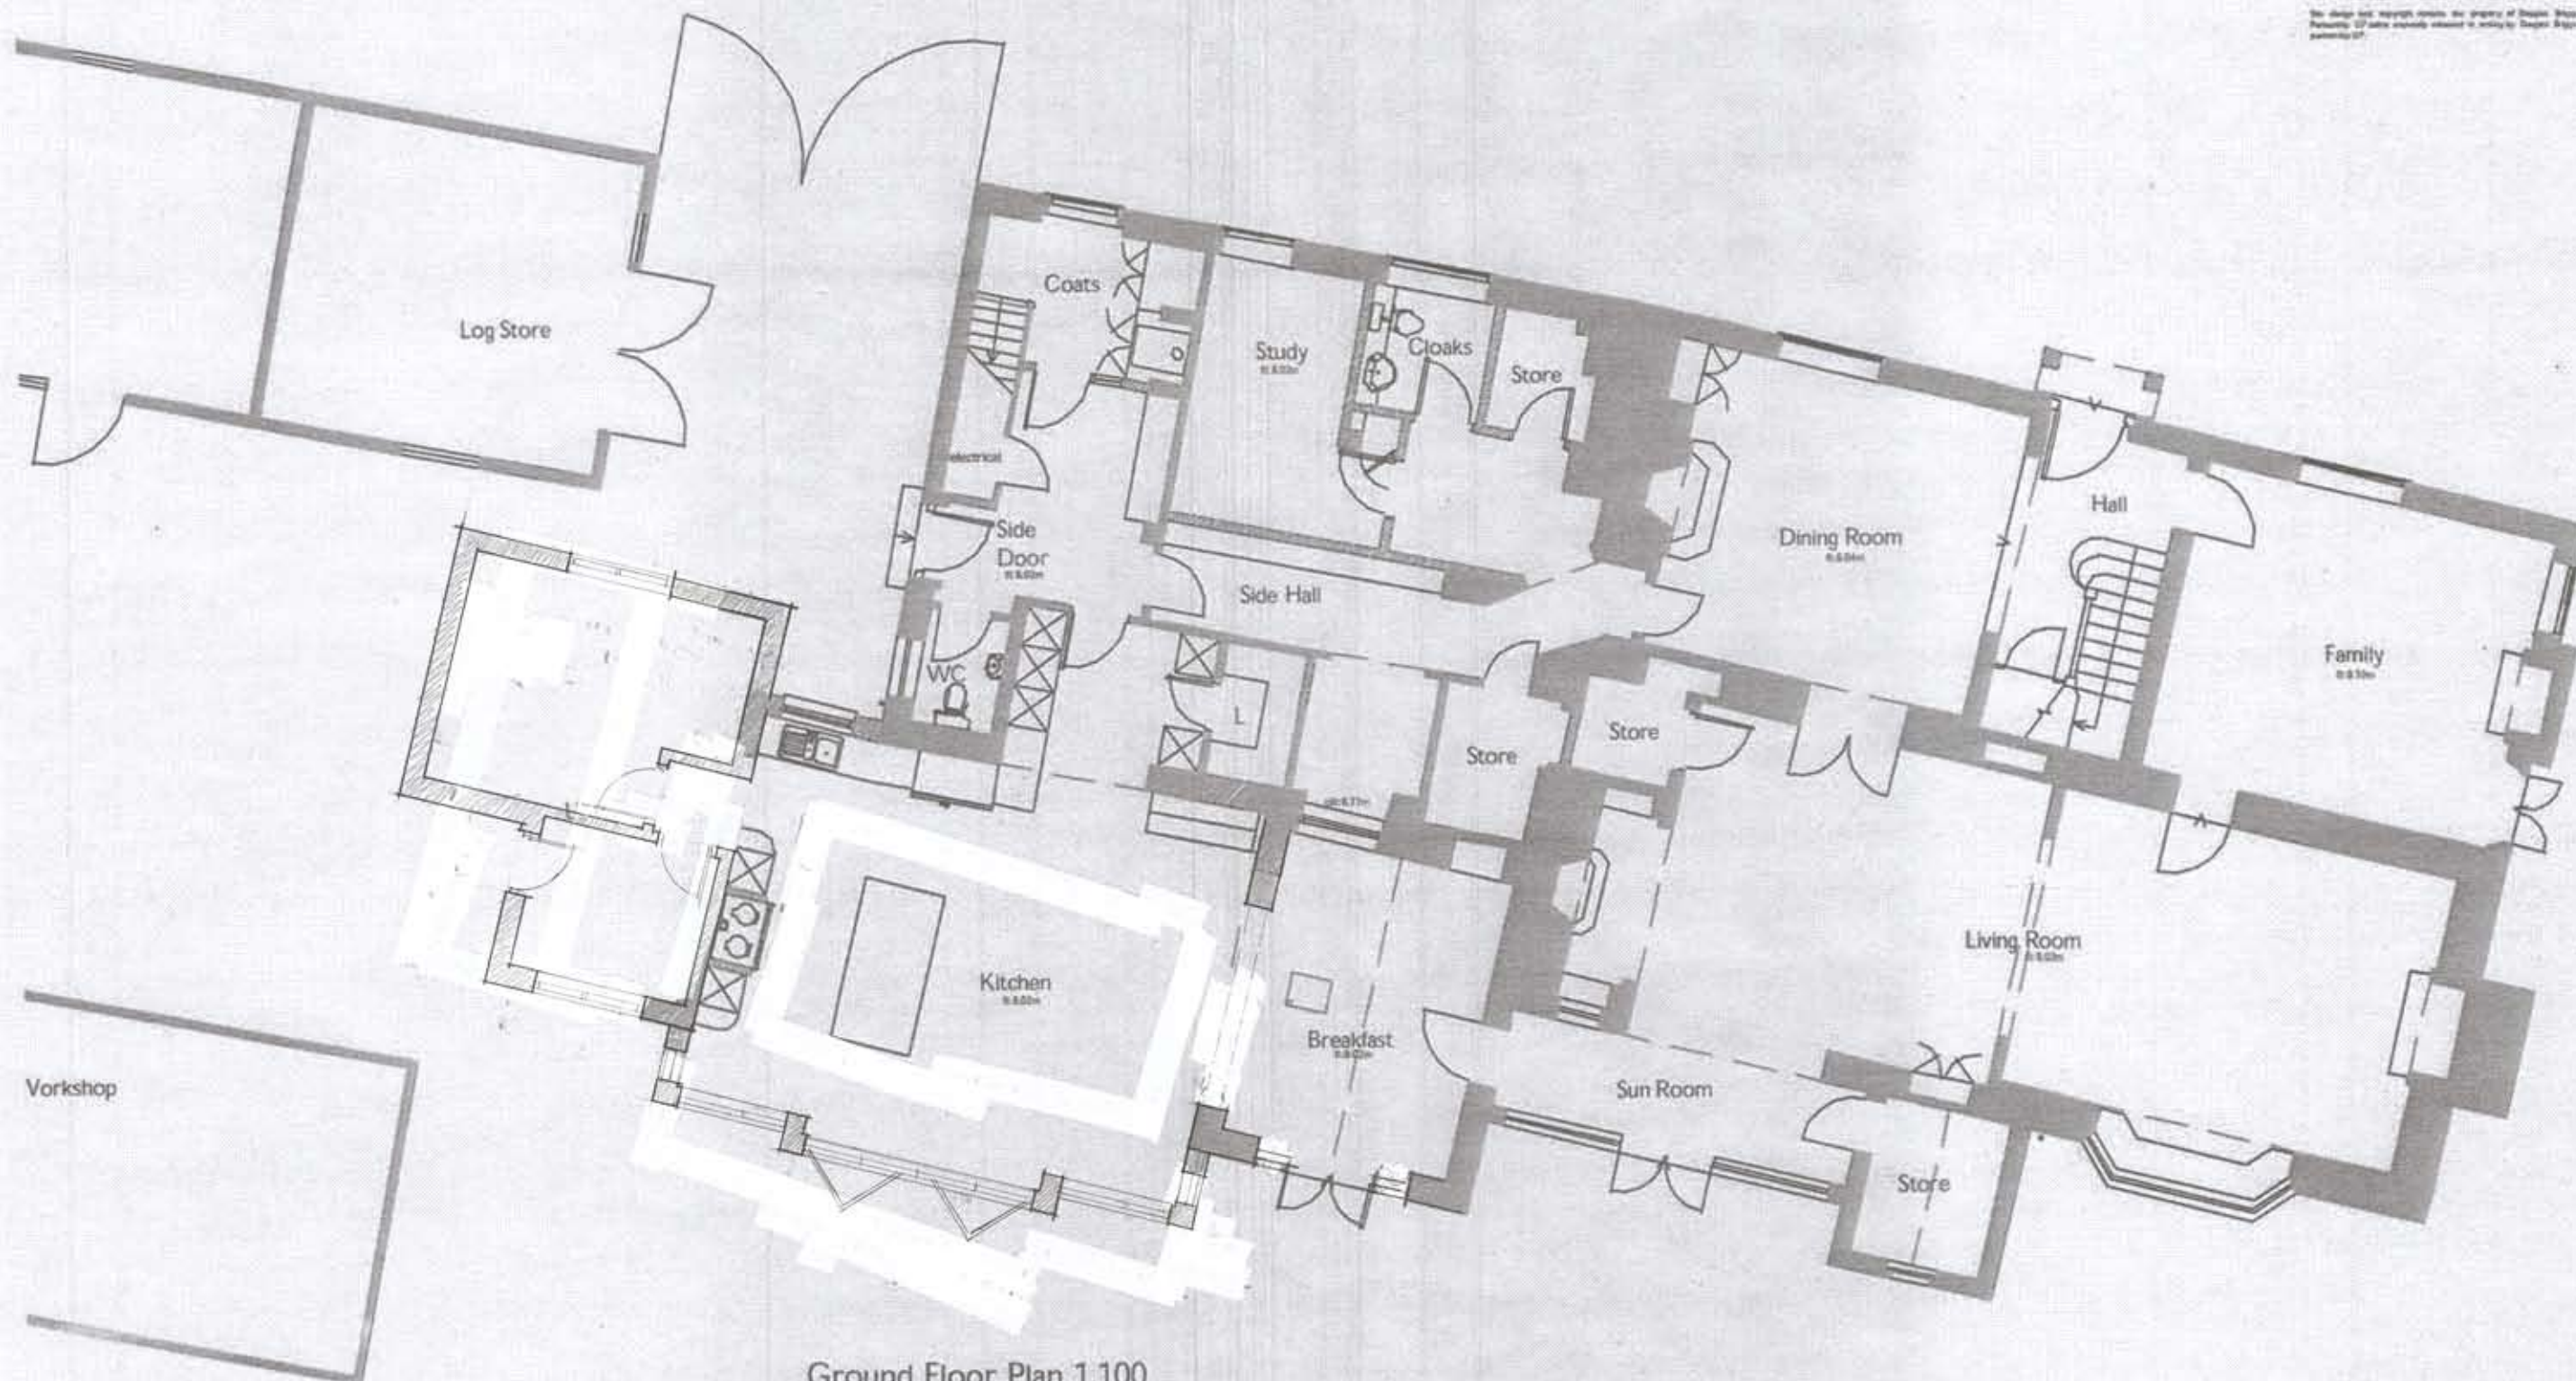


PK

signature

—

25

[illegible]

Ground Floor Plan 1.100

THE MANOR

Hook Lane, Aldingbourne
REPLACEMENT WINDOWS

PROPOSED
Ground Floor Plan
November 2014
2314-101
1.100@A3