



IMPORTANT
 It is stated that Douglas Briggs Partnership (01243 576611) is
 authorised by Douglas Briggs Partnership (01243 576611) as
 architect.
 All dimensions are to be checked on site prior to commencement of work
 and fabrication.
 This drawing/document is to be read in conjunction with other
 documents/updates information and the Architects contract drawing
 and specifications etc.
 Any discrepancies between different pieces of information that have
 been supplied are to be notified immediately to Douglas Briggs
 Partnership.
 Any departure from dimensions provided by BBP and the location,
 position or dimensions given in Planning and Building Control approvals
 shall be notified to Douglas Briggs Partnership prior to departure.
 This design and copyright remains the property of Douglas Briggs
 Partnership. BBP notes copyright released in writing by Douglas Briggs
 Partnership LLP.

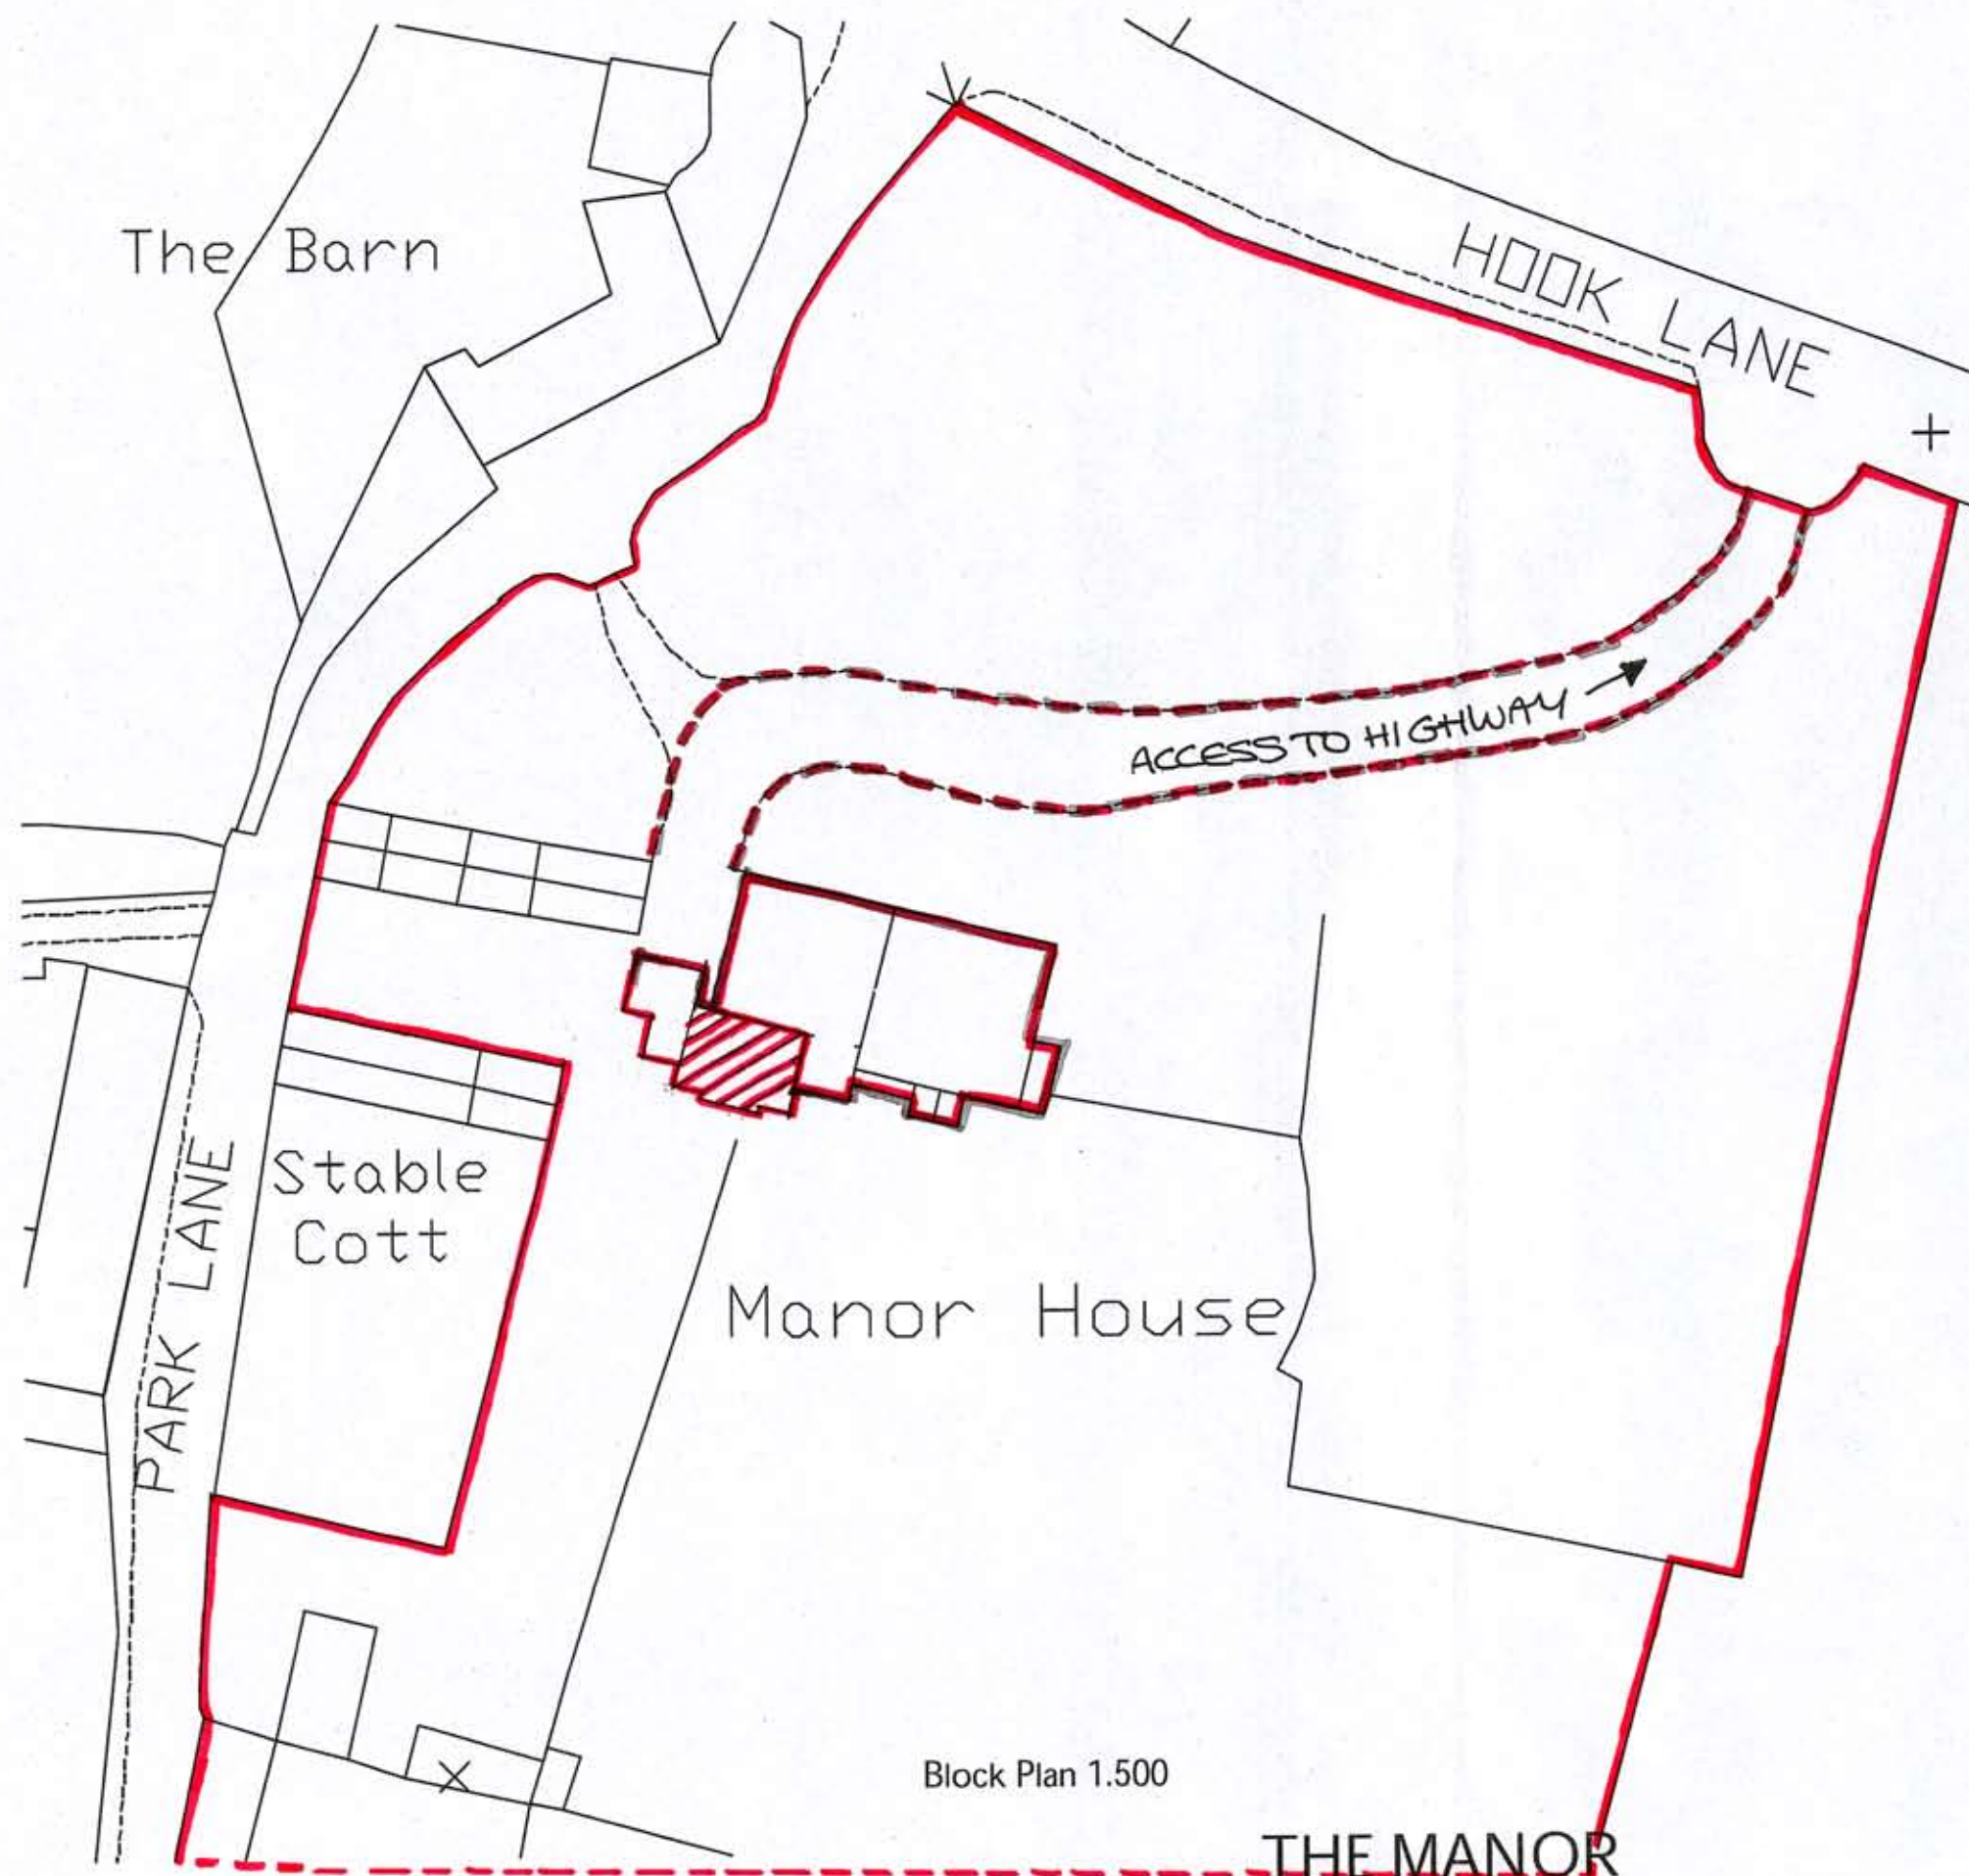

Block Plan 1.500

THE MANOR
 Hook Lane, Aldingbourne
 REPLACEMENT WINDOWS

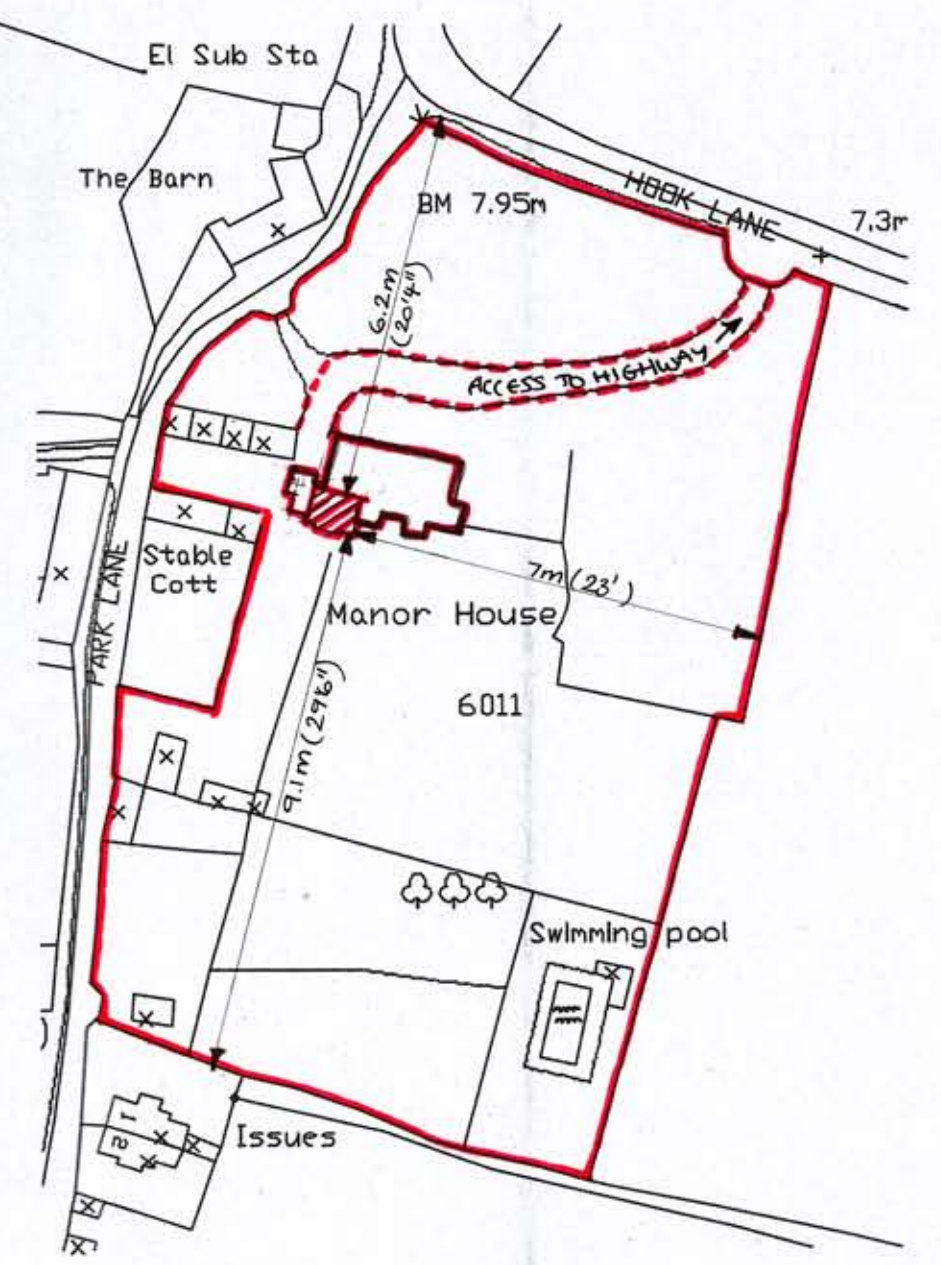

Location Plan 1.1250

PROPOSED
 Block and Location Plan
 October 2014
 2314-000
 1.500, 1.1250@A3