

Keepers Cottage
Lidsey caravan Park,
Lidsey,
Bognor Regis,
PO22 9PG,
[REDACTED]

01/08/2017

Planning number AL/44/17/PD

Dear Anita Gardner,

In response to your recent email I enclose the additional information you requested,

Ref question 1,

I have enclosed a letter from the owner of the industrial estate, which confirms that he will make his tenants use acoustic barriers and enclosures on plant at the rear of applicant's site.

Ref question 2,


I have now enclosed a marked map showing where the old steel industrial container is situated and also where the new insulated industrial container will be located. The new plot is outside of dwelling boundaries, along with the new insulated container there will be a 2m high close board wooden fence along the boundary of the south side. The insulated industrial building will also act as an acoustic barrier.

Ref question 3,

I have marked on the map where a proposed 2m high closed board wooden fence will be erected along the perimeter of site adjacent to the A29, this would be erected before completion of the build.

Kind regards,

J C Eggins [REDACTED]

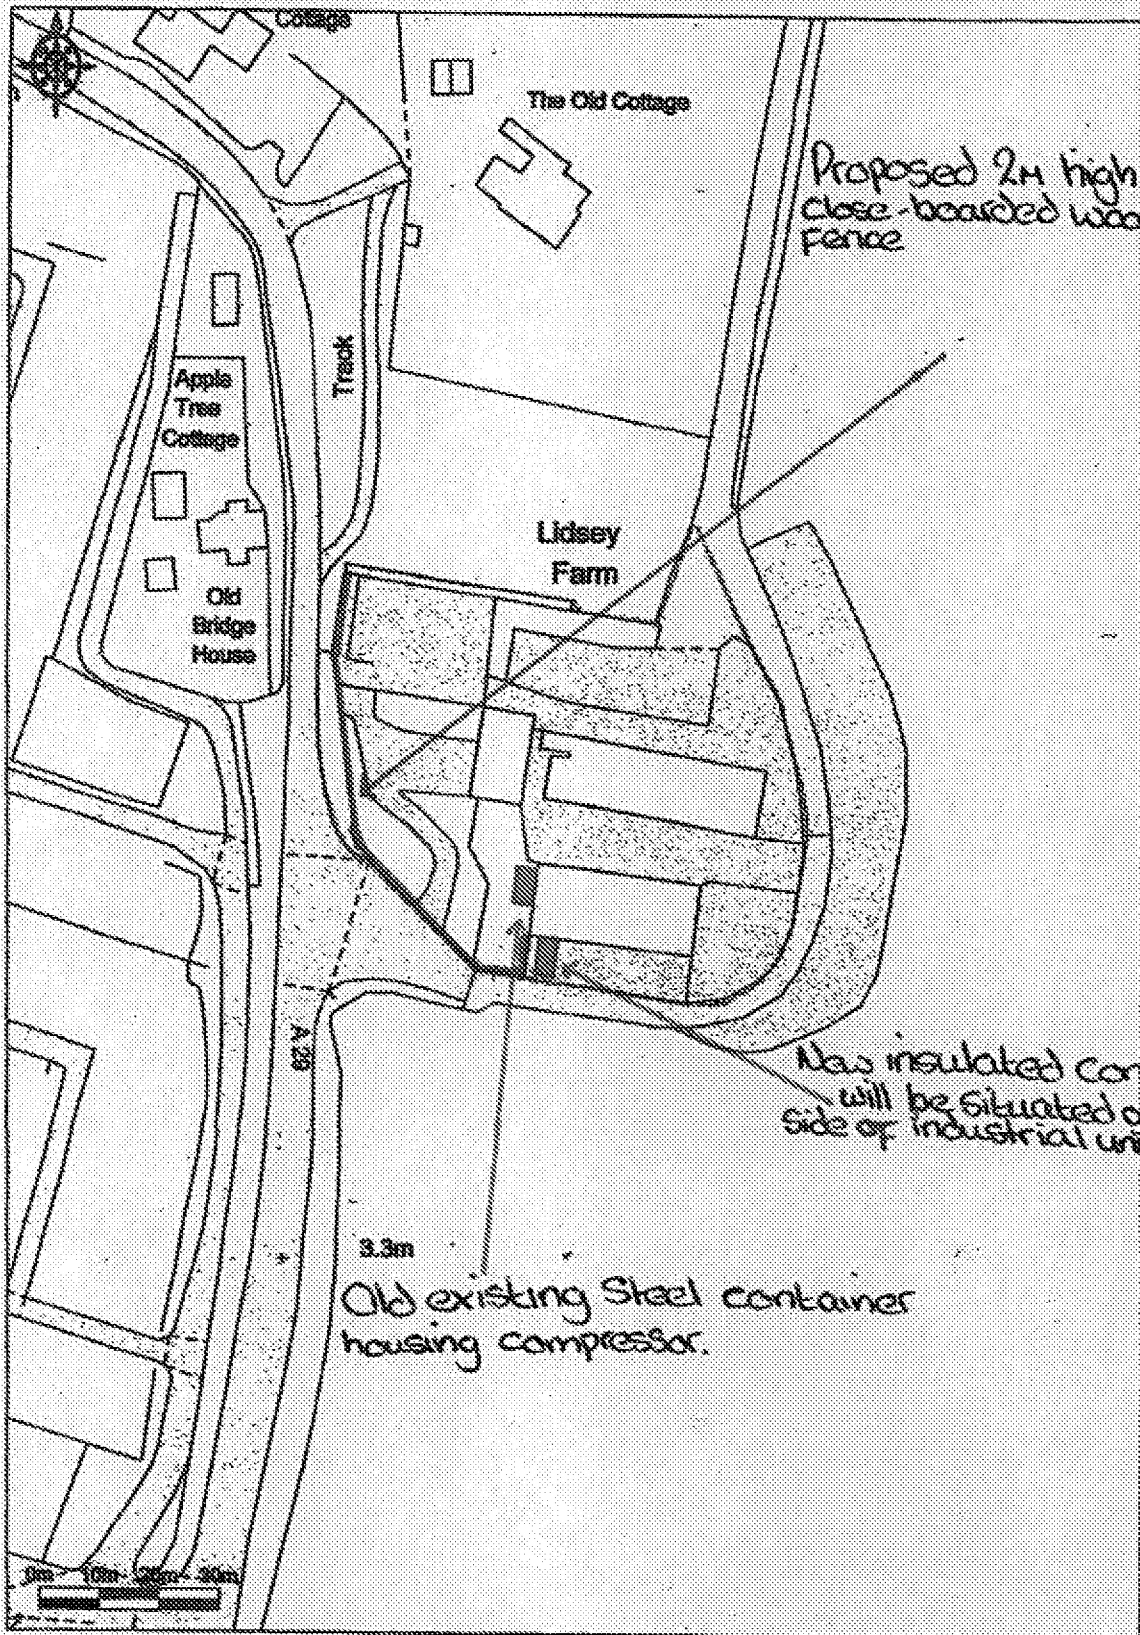


Promap

Copyright Henry O'Casey Copyright 2004. All rights reserved.
License number 10002002. Read Scale - 1:2000

LIDSEY FARM

R A EGGINS

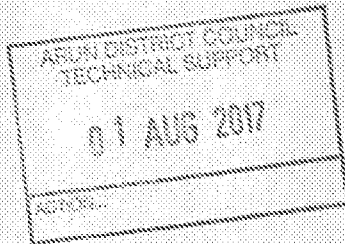

LIDSEY FARM
LIDSEY ROAD
BOGNOR REGIS
PO22 9TH

01/08/2017


To Anita Gardner,

I Robert Eggins, owner of Lidsey Farm and of industrial buildings and land at east of applicants plot, will make the tenants of the industrial units install acoustic barriers and enclosures to the appropriate plant at rear of the applicants plot. Also with reference to steel industrial container housing compressor, I enclose a copy of my tenants, South Coast Composites Ltd, intentions and receipt of purchase of a new insulated industrial container for housing compressor in its new location on the south side of industrial building.

Yours Sincerely,



Mr R A Eggins.,

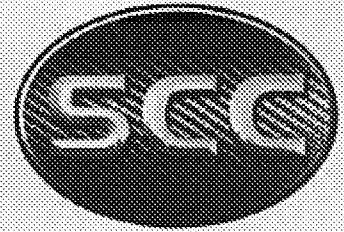

31st July 2017

Mr. Robert Eggins
New Barn Farm
Lidsey
Bognor Regis
West Sussex
PO21 9TH


Dear Mr. Eggins,

RE: CONTAINER RELOCATION

Further to discussions regarding the relocation of the container currently located on the west side of the building and the installation of a new insulated container to the south side of the building, SCC confirm the following:

1. SCC will be undertaking to position the new insulated grey container to south side of the building
2. The new insulated container has been purchased by SCC and is due for delivery this week.
3. Once the new insulated container is in place (south side) then contractors will be arranged to install the new equipment and upon completion will then switch the services from the old container (west side) to the new insulated container (south side) thus making the old container out of service.
4. Contractors are aware and on standby but cannot be booked until the container is physically on-site.
5. Once the switch over is complete then the old container will be removed.
6. The estimated completed switch over date is currently 31/08/2017.

Site Plan - (Not to Scale)

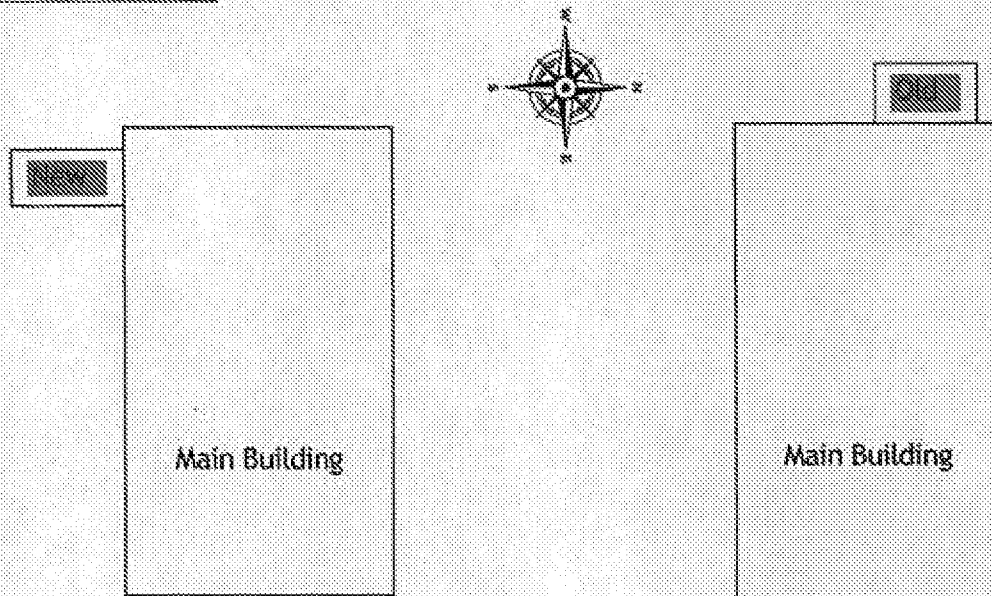

Yours sincerely

Kieran Buckwell - Director

Luke Biddlecombe - Director

South Coast Composites Ltd.
Polson Dairy, Lidsey Road, Lidsey, Bognor Regis, PO22 9PF

Fabrication and Site Services UK

Shipping Container House
Oakdene Farm
Whinwhistle Road
East wellow S051 6BH

Inv0

Invoice To

SC COMPOSITES
POLSON DAIRY
LIDSEY ROAD
BOGNOR
PO22 9PF

PAID
10 JUL 2017
(Lance @ 145pm)

Description	Qty	P.O. No.	Terms	Project
		KIERAN	Due on receipt	
		Rate	VAT AMT	Amount
INSULATED 20 FT IN GREY	1	3,100.00	620.00	3,100

PAID
10 JUL 2017

VAT SUMMARY

620.00 @ 20.0%

PAID
10 JUL 2017
SUBTOTAL

£3,100.0

VAT TOTAL

£620.00

All goods and services supplied remain the property of FAS UK until invoice is paid thank you

Total

£3,720.00

Payments/Credits

£0.00

Balance Due

£3,720.00

Phone #

Fax #

E-mail

Web Site