




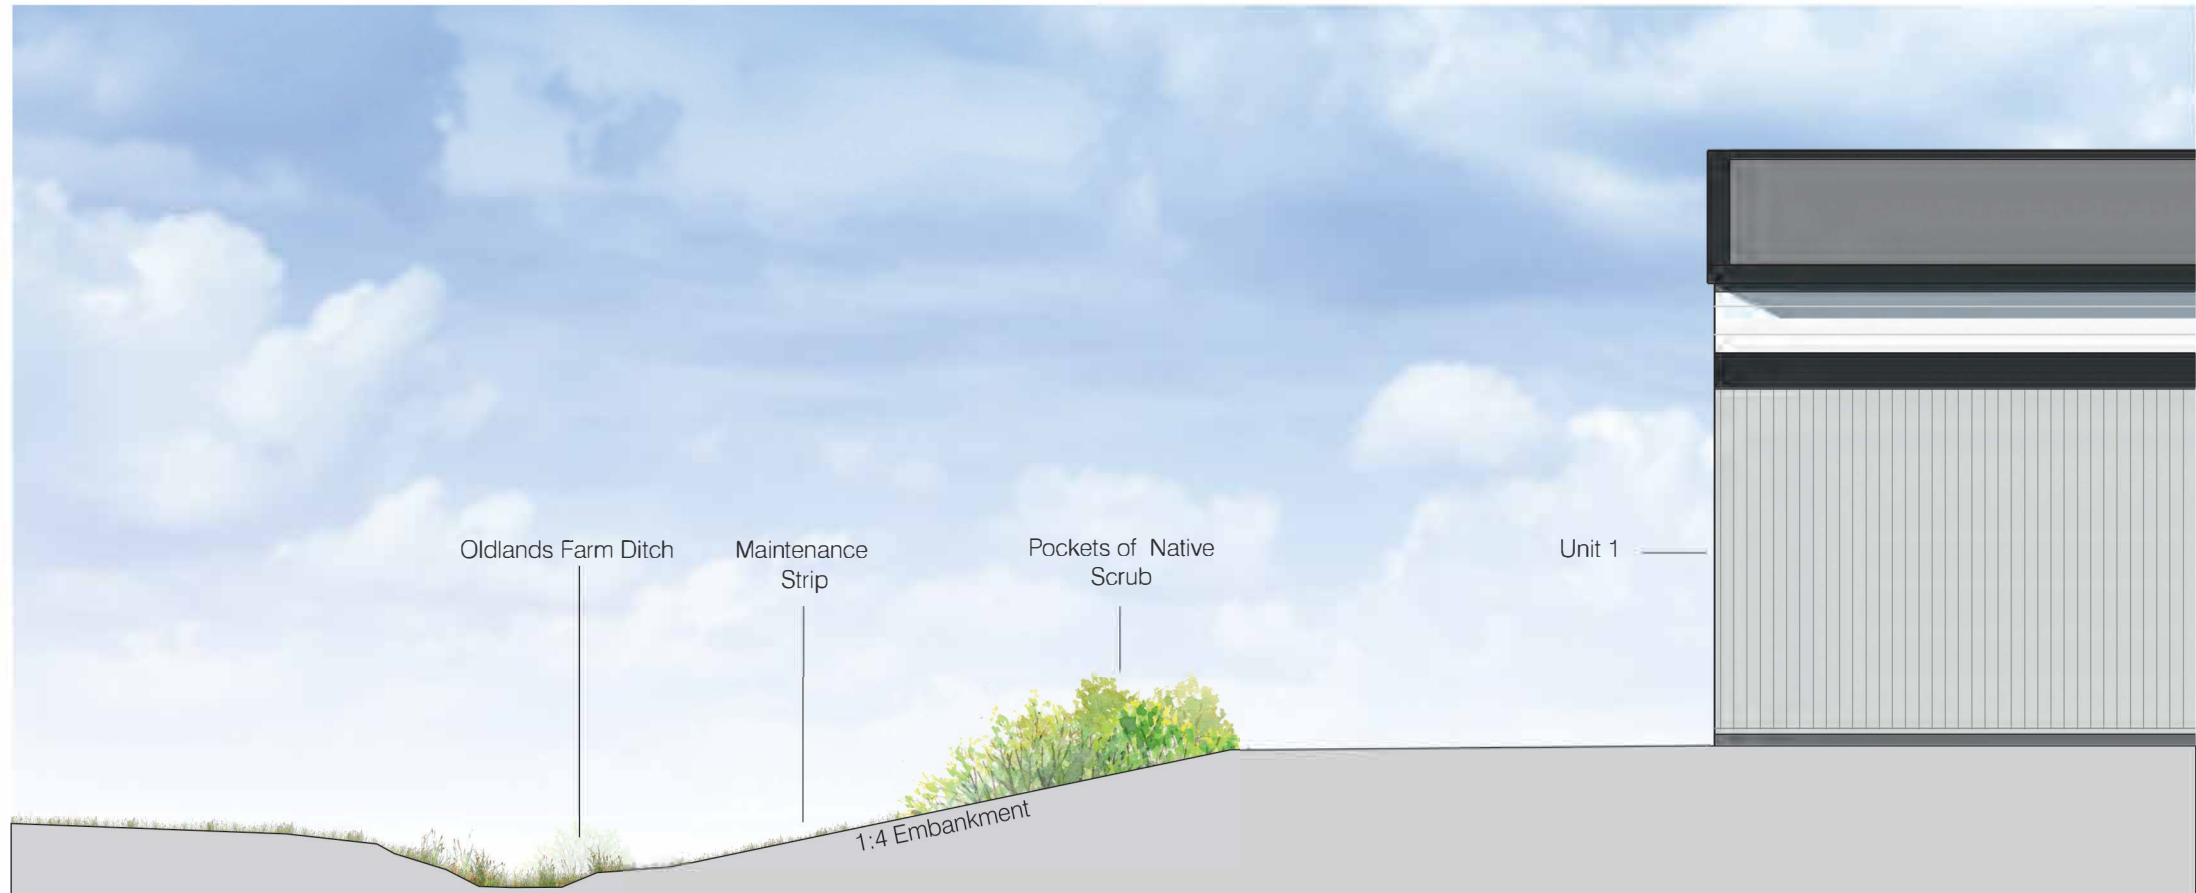

Section A

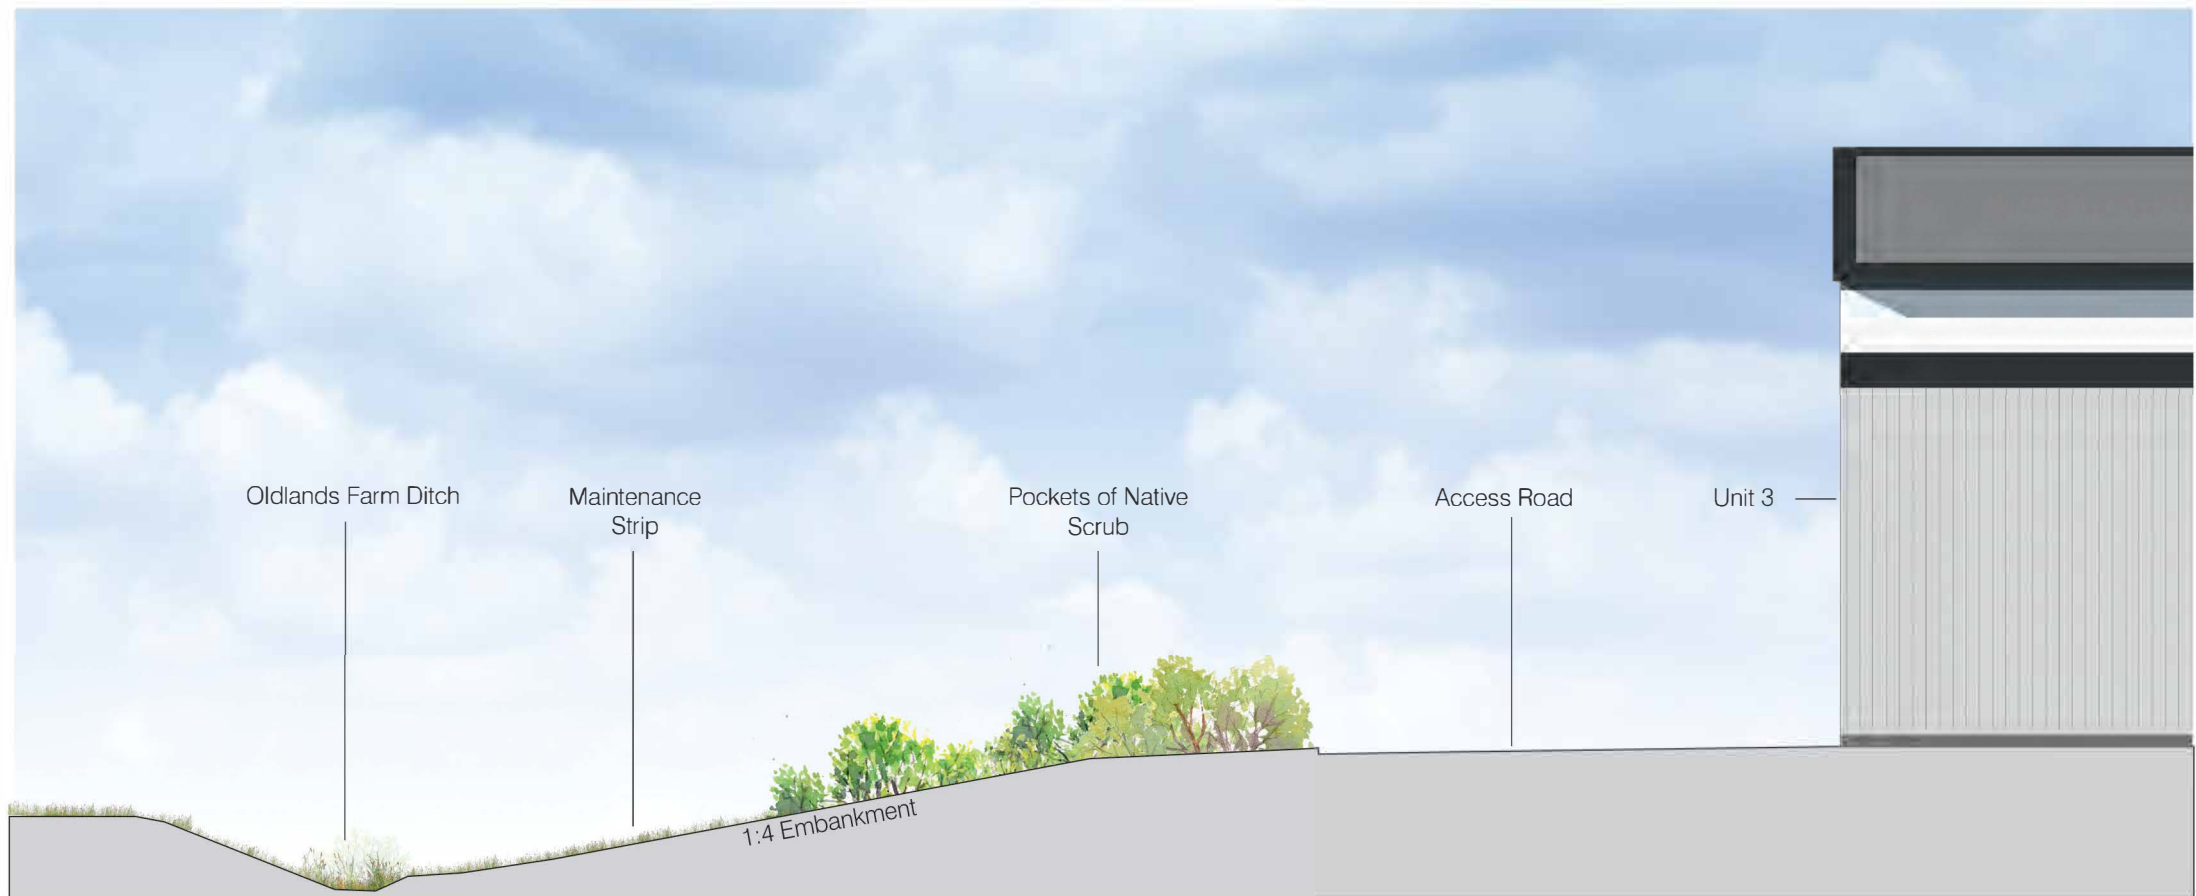

Section B

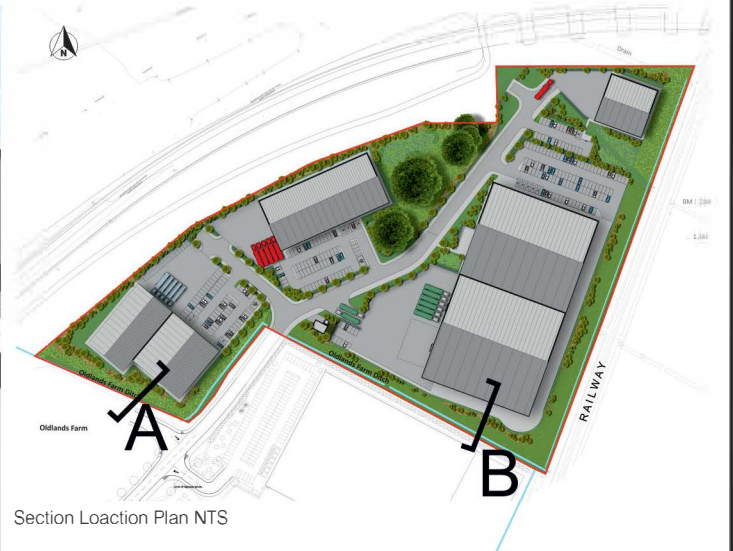

On behalf of: Hanbury PM		PROJECT: Oldlands Phase 2	
Produced by: DAVIESLANDSCAPE ARCHITECTS		DRAWING TITLE: Sections Through Oldlands Ditch	
Suite F1, Strout House, Russell Street, Stroud, Gloucestershire, G6 3AH t: 01453 760308 e: info@dl-ia.co.uk w: www.dl-ia.co.uk		DATE: 11/04/18	SCALE: 1:125 @ A3
		REPORT REFERENCE: DLA-1859-XXXXDR-L06 P01	