




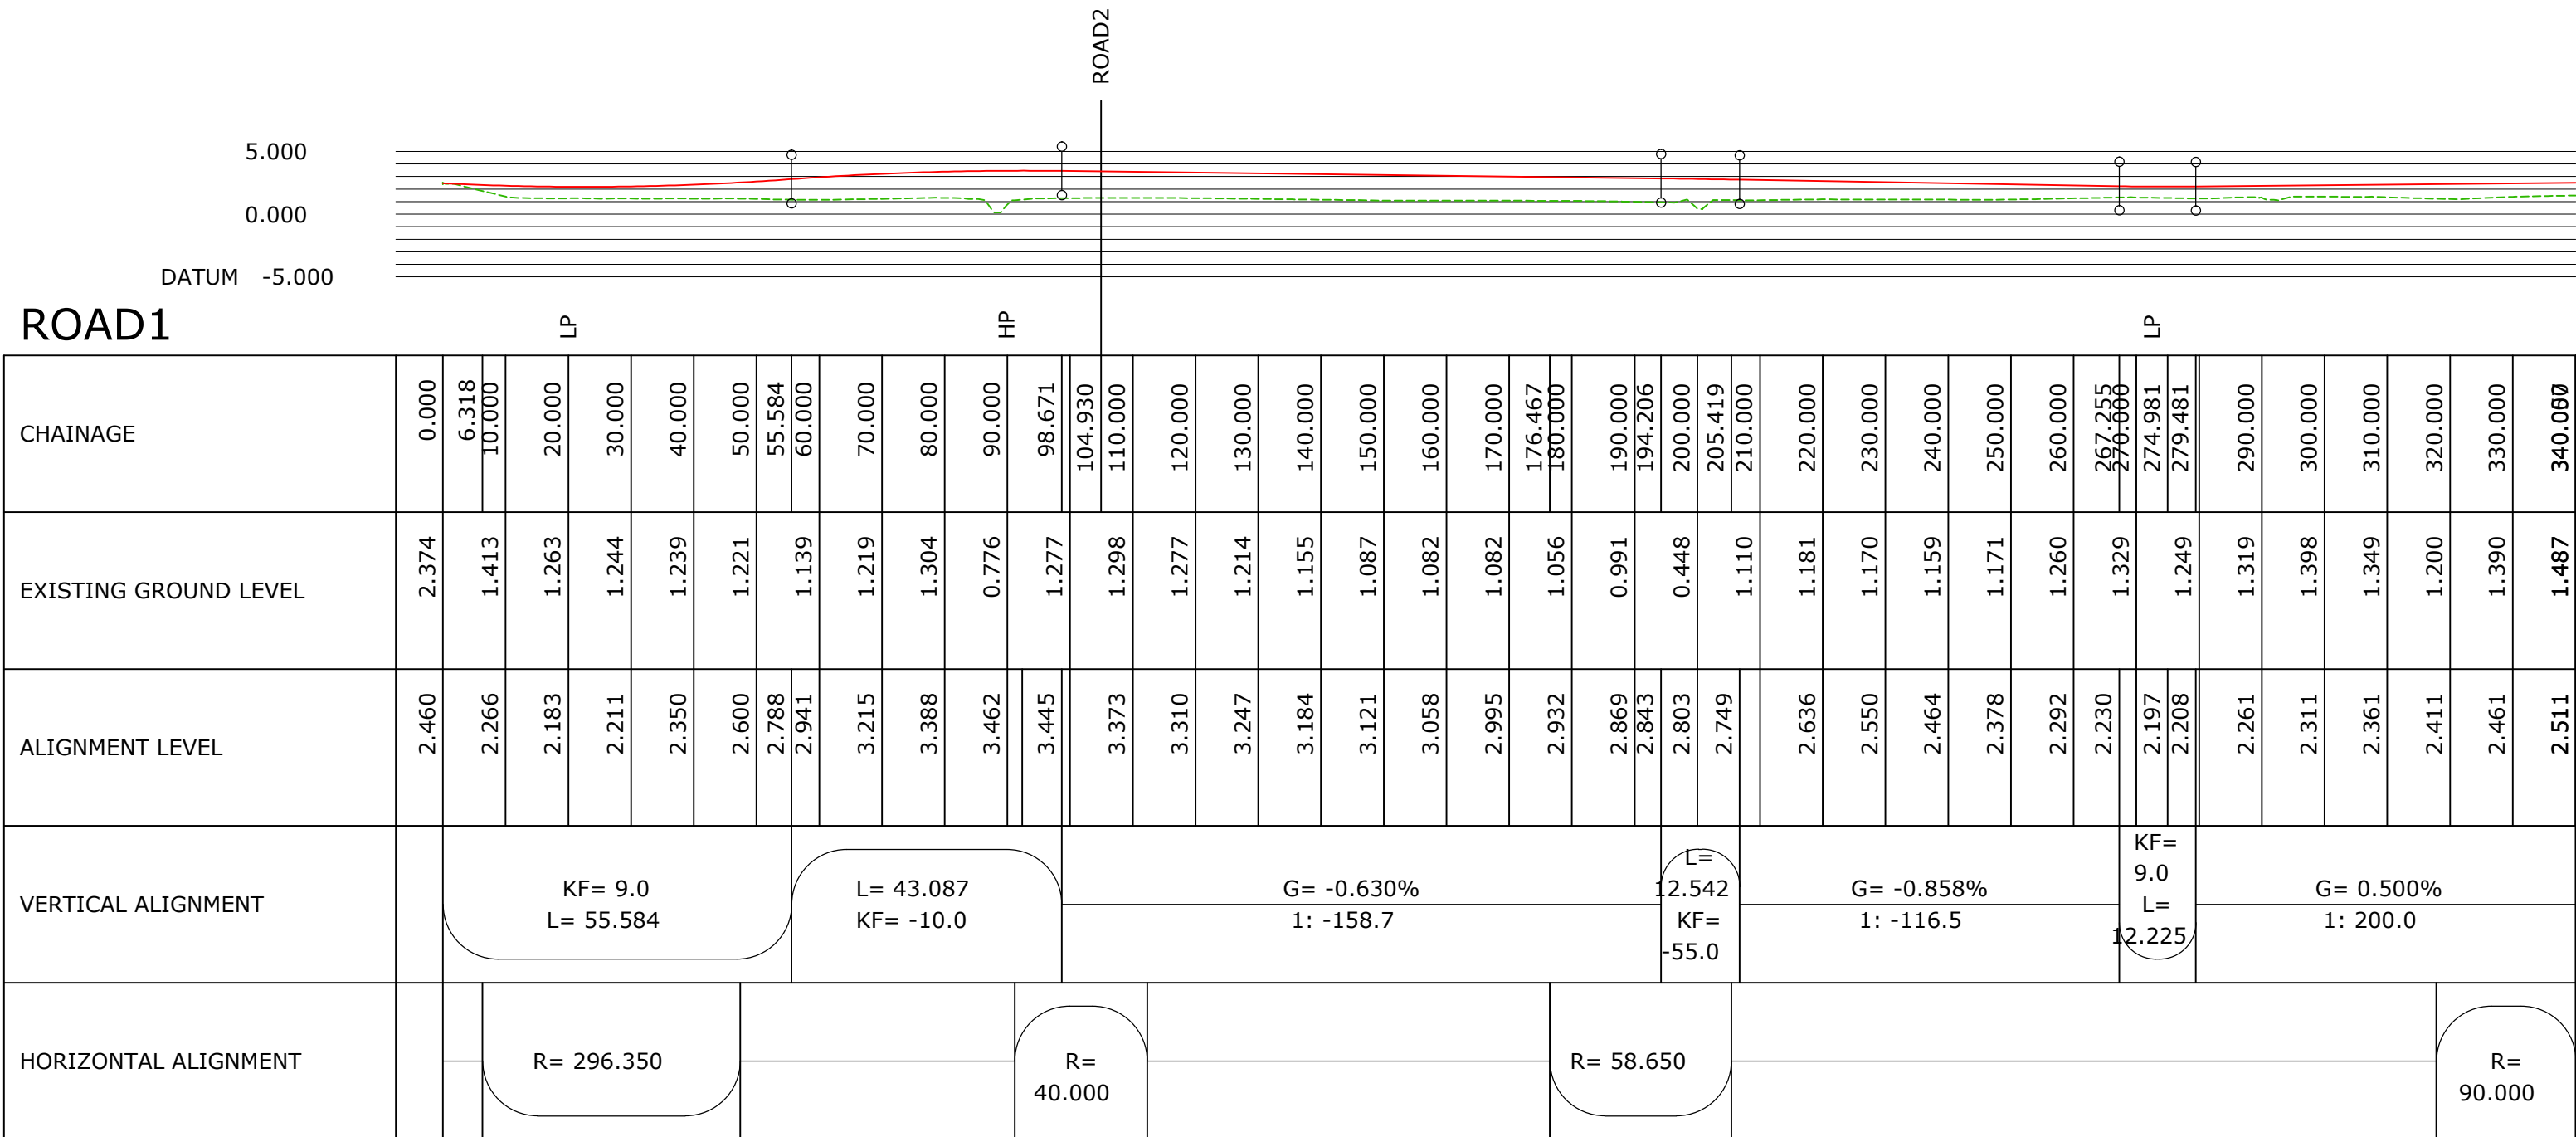

LOCATION PLAN
1:1000

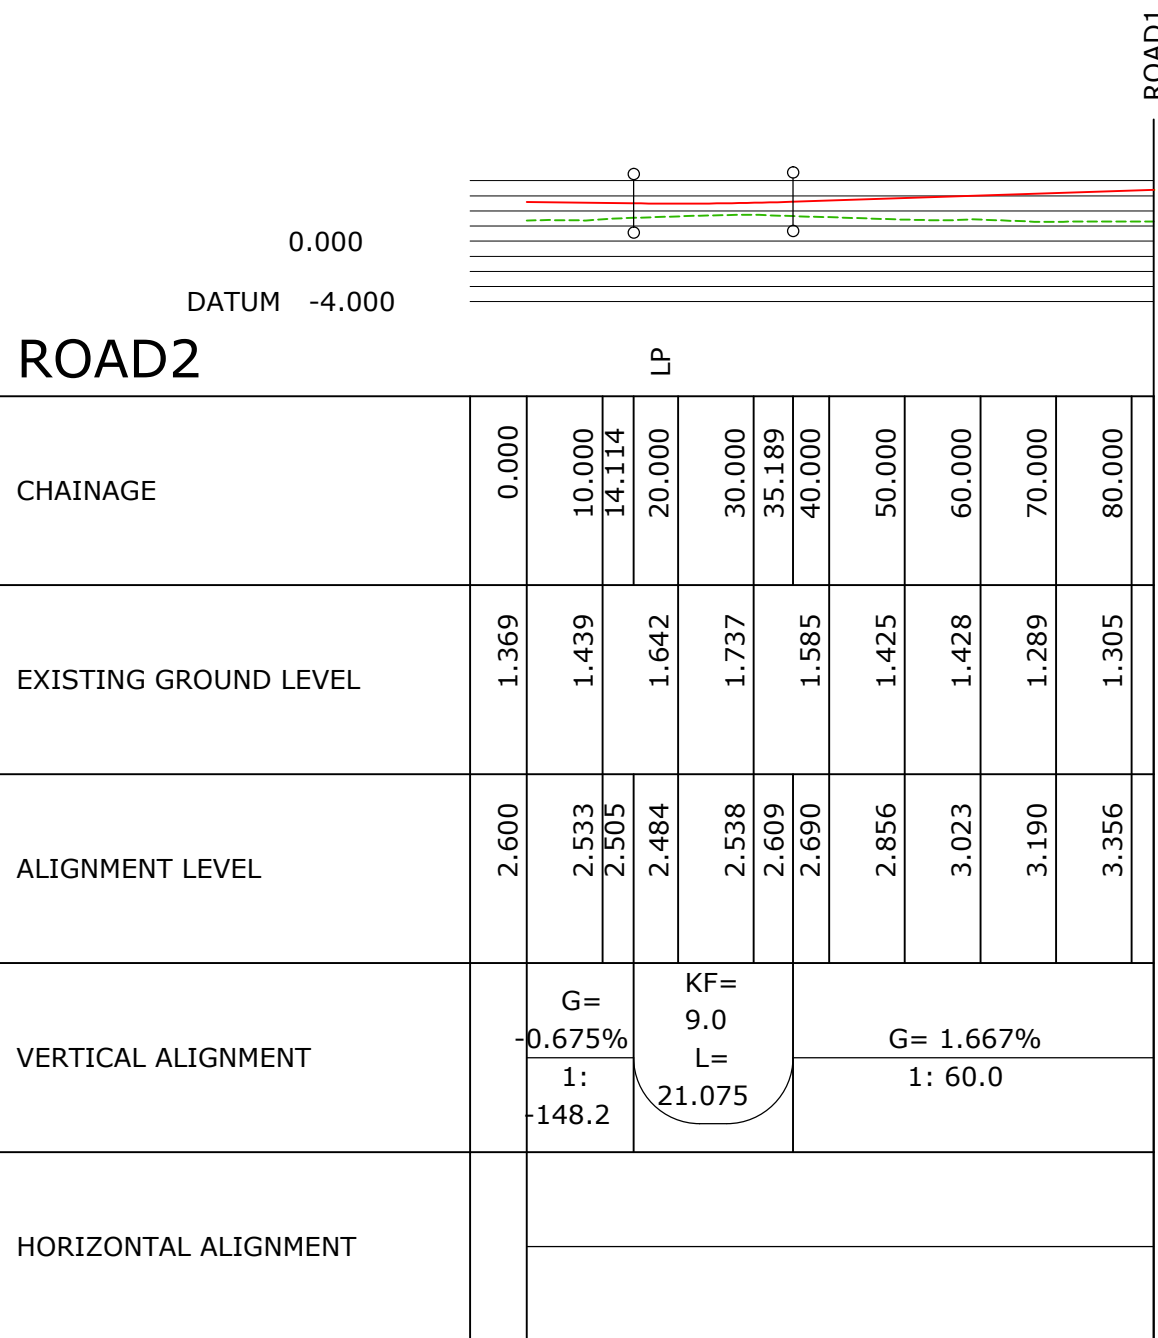

SCALE: HOR 1:1000, VER:1:500

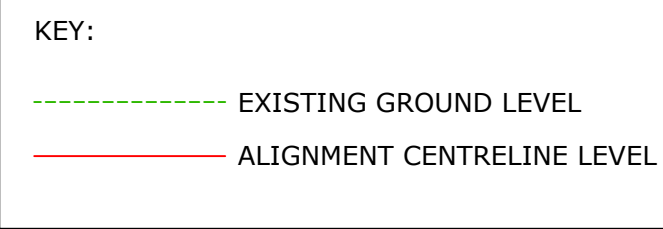

SCALE: HOR 1:1000, VER:1:500

COPYRIGHT RAMBOLL UK LIMITED. ALL RIGHTS RESERVED. THIS DOCUMENT IS ISSUED FOR THE PARTY WHO COMMISSIONED IT AND FOR THE SPECIFIC PURPOSES CONNECTED WITH THE PROJECT ONLY. IT SHOULD NOT BE RELIED UPON BY ANY OTHER PARTY OR USED FOR ANY OTHER PURPOSE. RAMBOLL ACCEPTS NO RESPONSIBILITY OR LIABILITY WHICH MAY ARISE FROM RELIANCE OR USE OF THIS DOCUMENT OR THE DATA CONTAINED HEREIN BY ANY OTHER PARTY OR FOR ANY OTHER PURPOSE.

- NOTES
- DO NOT SCALE FROM THIS DRAWING.
 - ALL DIMENSIONS ARE METRES U.N.O.
 - ALL LEVELS ARE IN METRES ABOVE ORDNANCE DATUM U.N.O.
 - THIS DRAWING IS TO BE READ IN CONJUNCTION WITH ALL RELEVANT ARCHITECTS AND ENGINEERS DRAWINGS AND SPECIFICATIONS.

P01	PLANNING	11/04 2018	NJ	MRD
Rev	Description	Date	By	App

PLANNING

PHASE 2
OLDLANDS FARM
BOGNOR REGIS



tel 023 8081 7500 fax 023 8081 7600 southampton@ramboll.co.uk
www.ramboll.co.uk

ACCES ROAD LONG SECTIONS

Project No:	Scale (@A1):	Drawn:	Date:
1620003993	AS SHOWN	NJ	APR.18
Drawing No:	Rev:		
RAM-0101-02-DR-CR-00001	P01		