When printed correctly, at A2, this line will measure 75mm at full size

- **CHECK PRINTED SIZE**

When printed correctly, at A2, this line will measure 75mm at full size

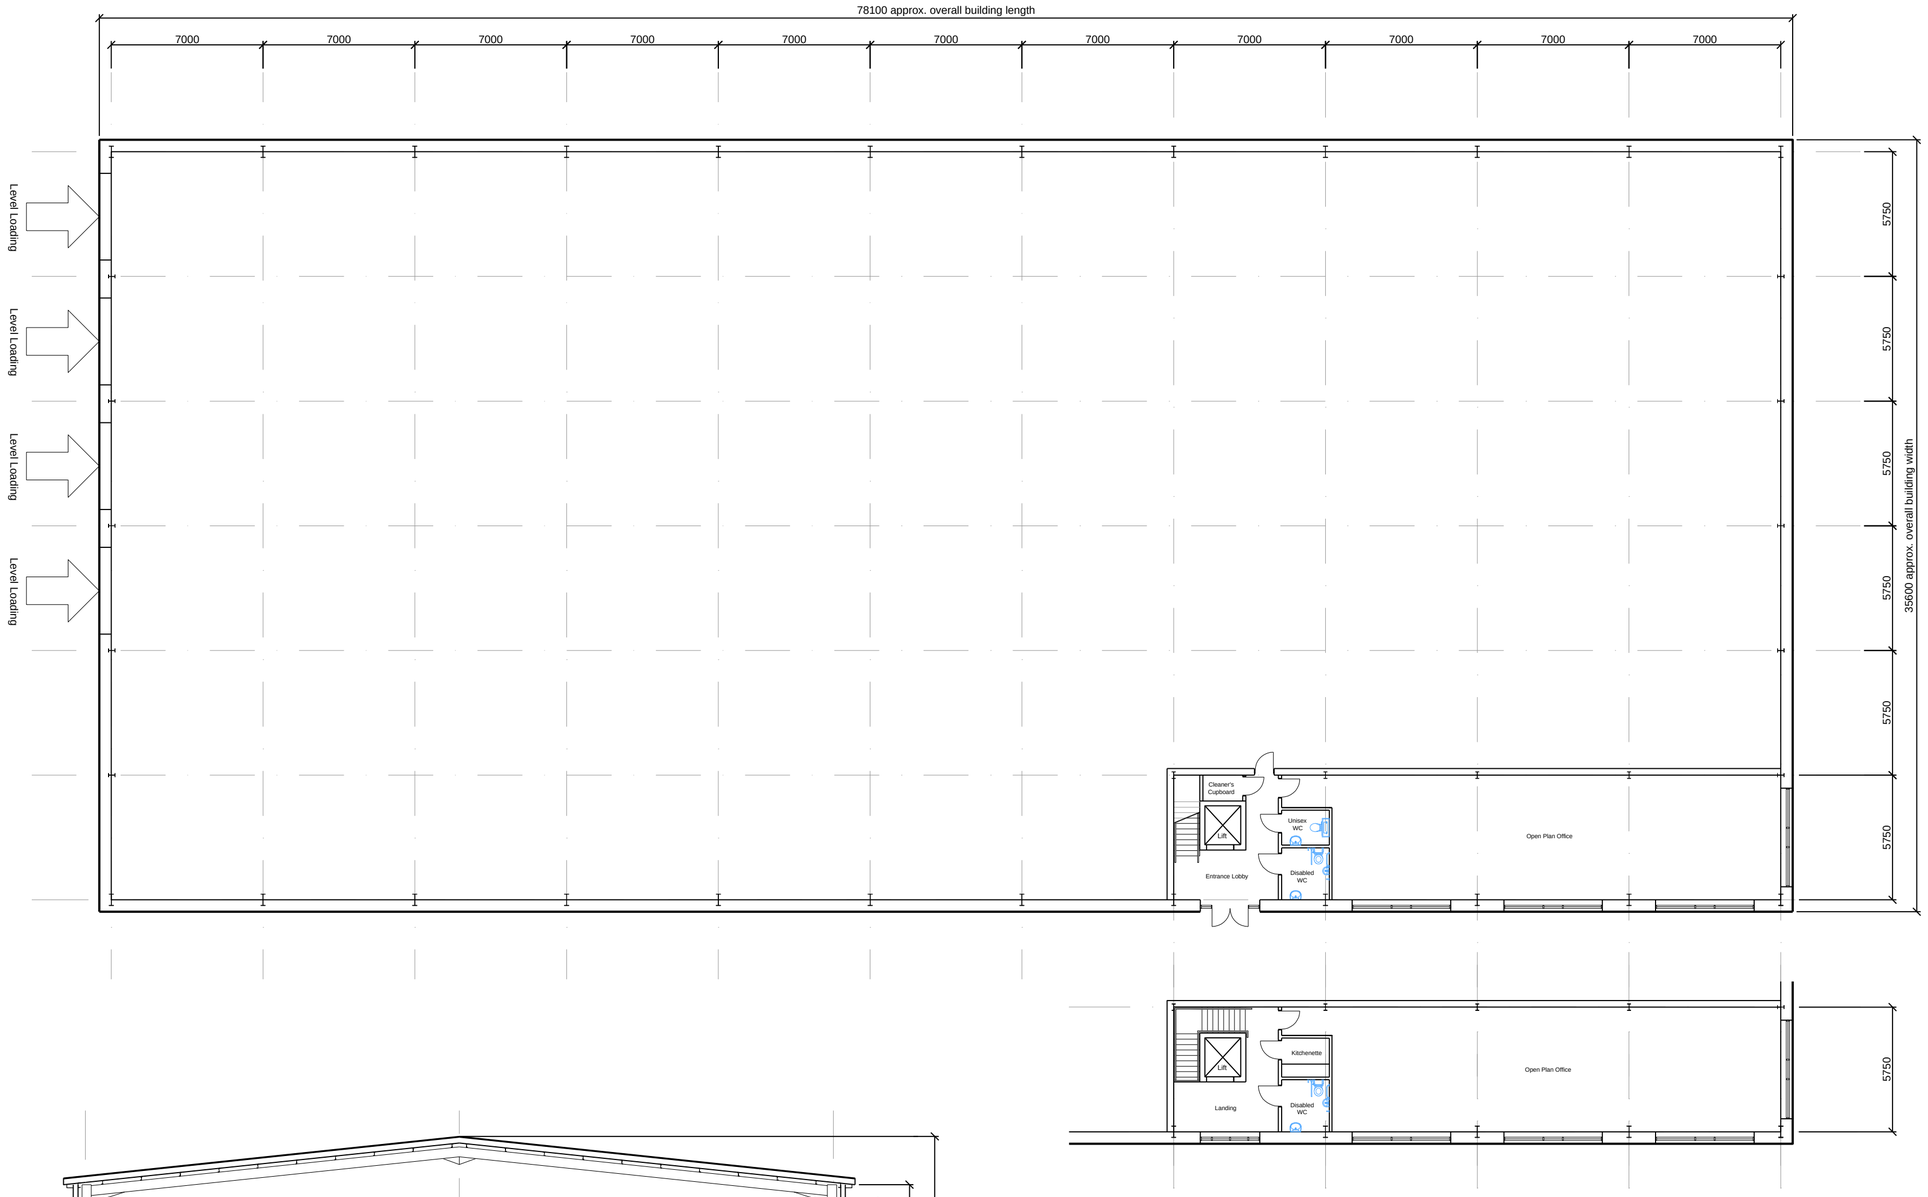

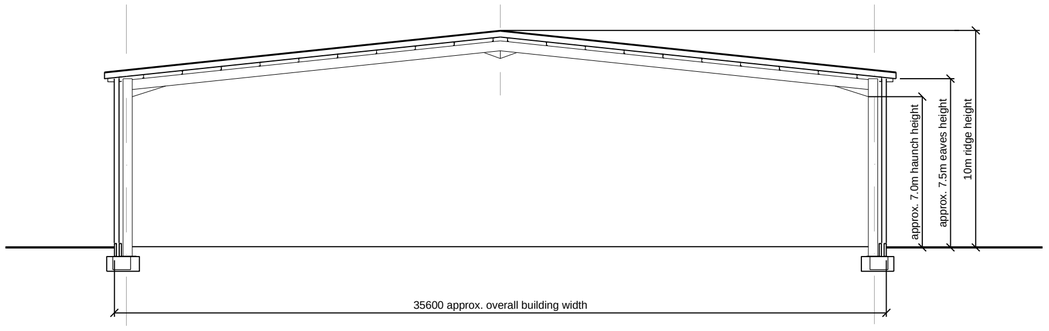

INDICATIVE SECTION

UNIT 2 (B2 use)

2,818 sqm
30,333 sft

5% office accommodation at upper floor level.

Davies Landscape Architects

Oldlands Farm

Floor Plans Unit 2

The Carriage Building, Bruton Way, Gloucester, GL1 1DG T: 03333 405 500 E: mail@robertslimbrick.com

This drawing is the copyright of Roberts Limbrick Ltd and should not be reproduced in whole or in part or used in any manner whatsoever without their written permission

Date: 09-03-2018

Scale: 1:200
Subject to correct printing. See top left

Dwg No: 7999 SK106

Roberts Limbrick ARCHITECTS

ARUN DISTRICT COUNCIL BE/47/18/RES