When printed correctly, at A0, this line will measure 75mm at full size

CHECK PRINTED SIZE

When printed correctly, at A0, this line will measure 75mm at full size

UNIT 3 (B8 use)

10,615 sqm
114,259 sft

5% office accommodation at upper floor level.

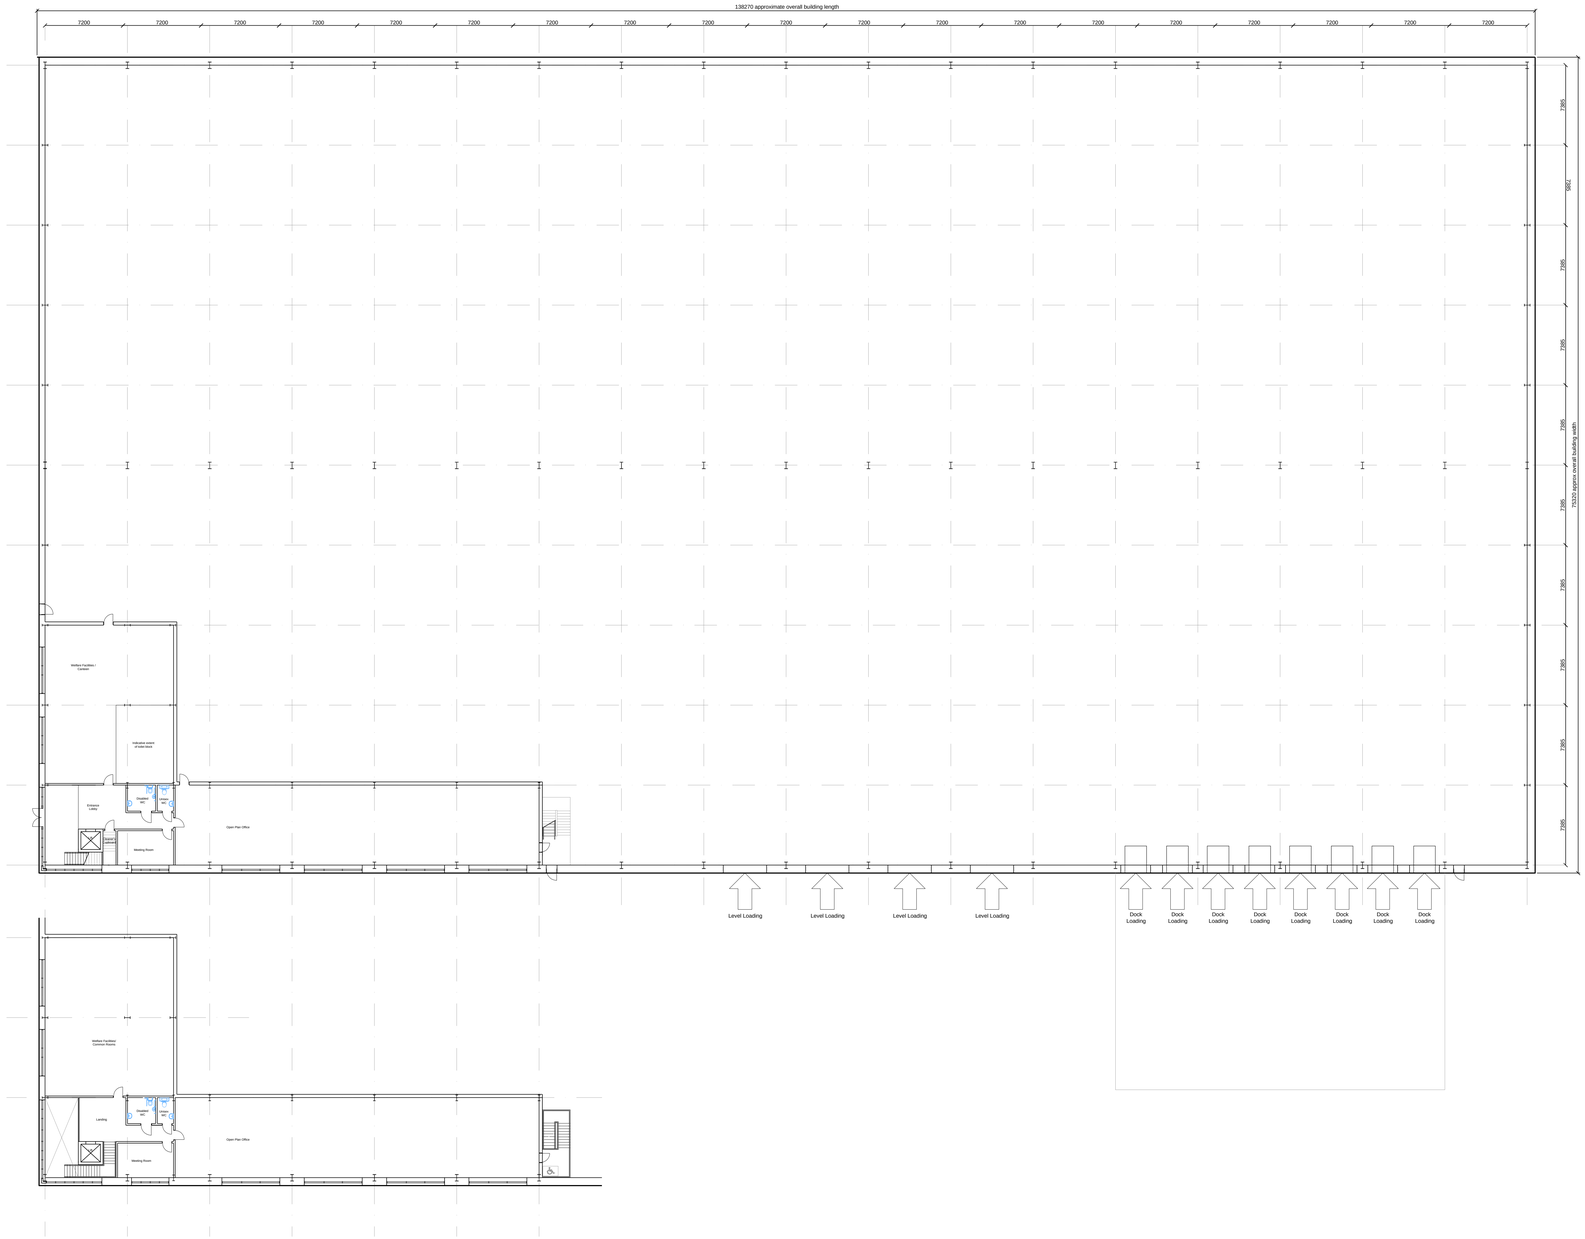

Davies Landscape Architects

Oldlands Farm

Floorplans Unit 3

The Carriage Building, Bruton Way, Gloucester, GL1 1DG T: 03333 405 500 E: mail@robertslimbrick.com

This drawing is the copyright of Roberts Limbrick Ltd and should not be reproduced in whole or in part or used in any manner whatsoever without their written permission

Date: 15-03-2018

Scale: 1:200 @ A0
Subject to correct printing. See top left

Dwg No: 7999-SK109

Roberts Limbrick ARCHITECTS