


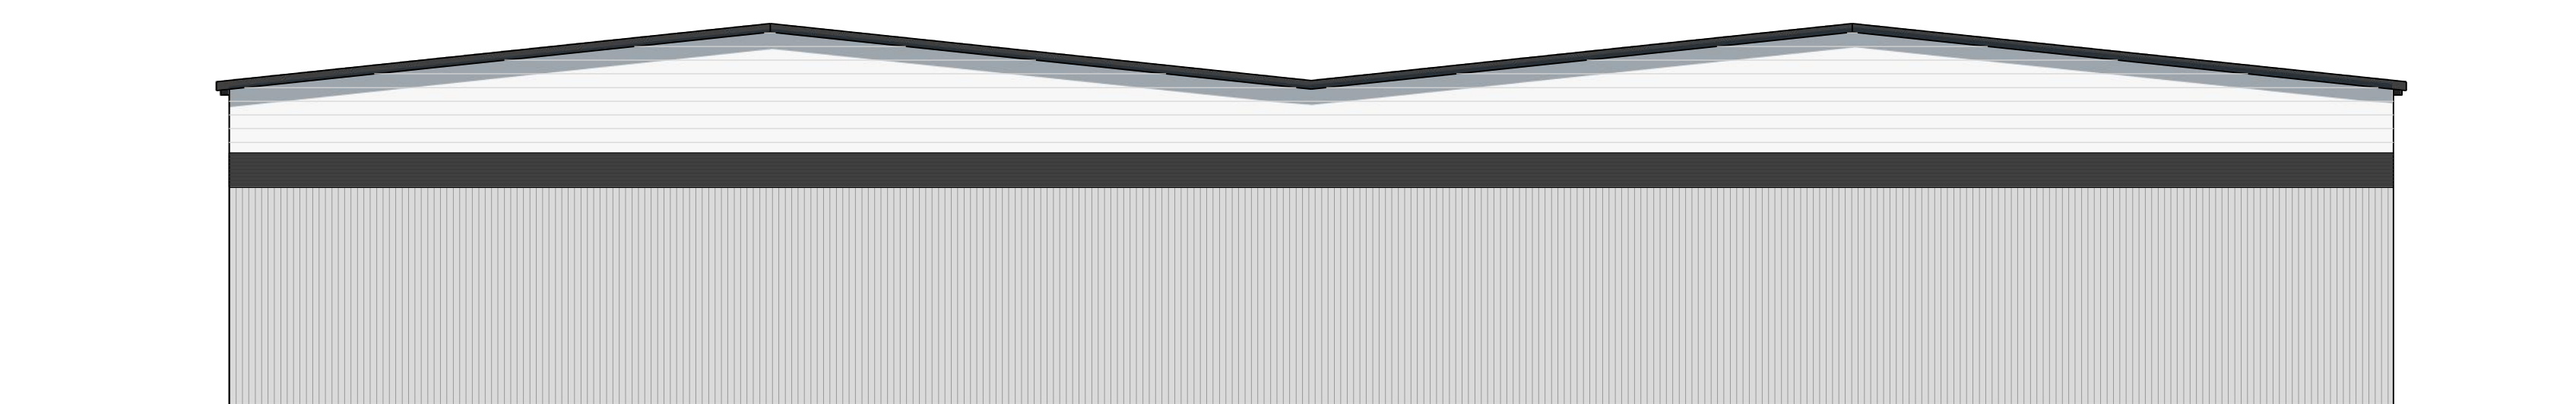


FRONT ELEVATION




REAR ELEVATION



SIDE ELEVATION

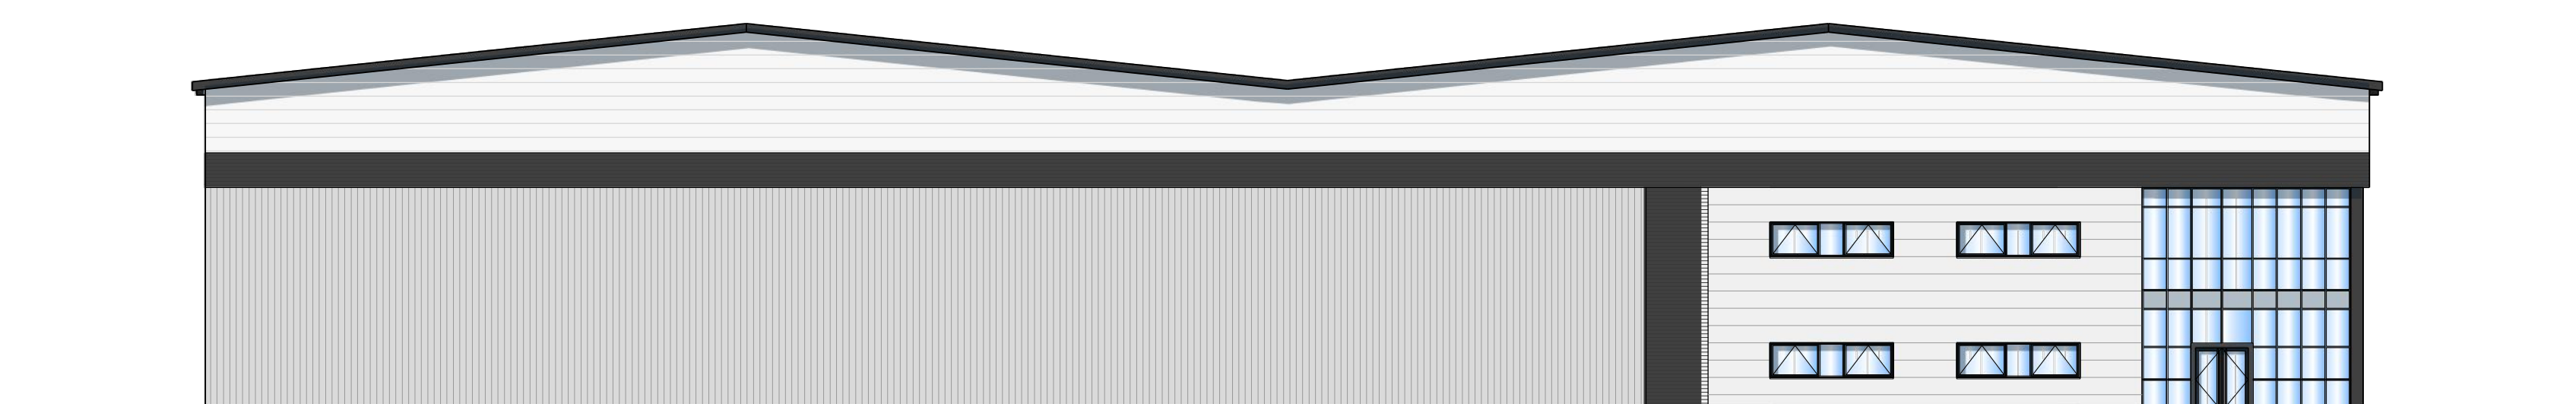

SIDE ELEVATION

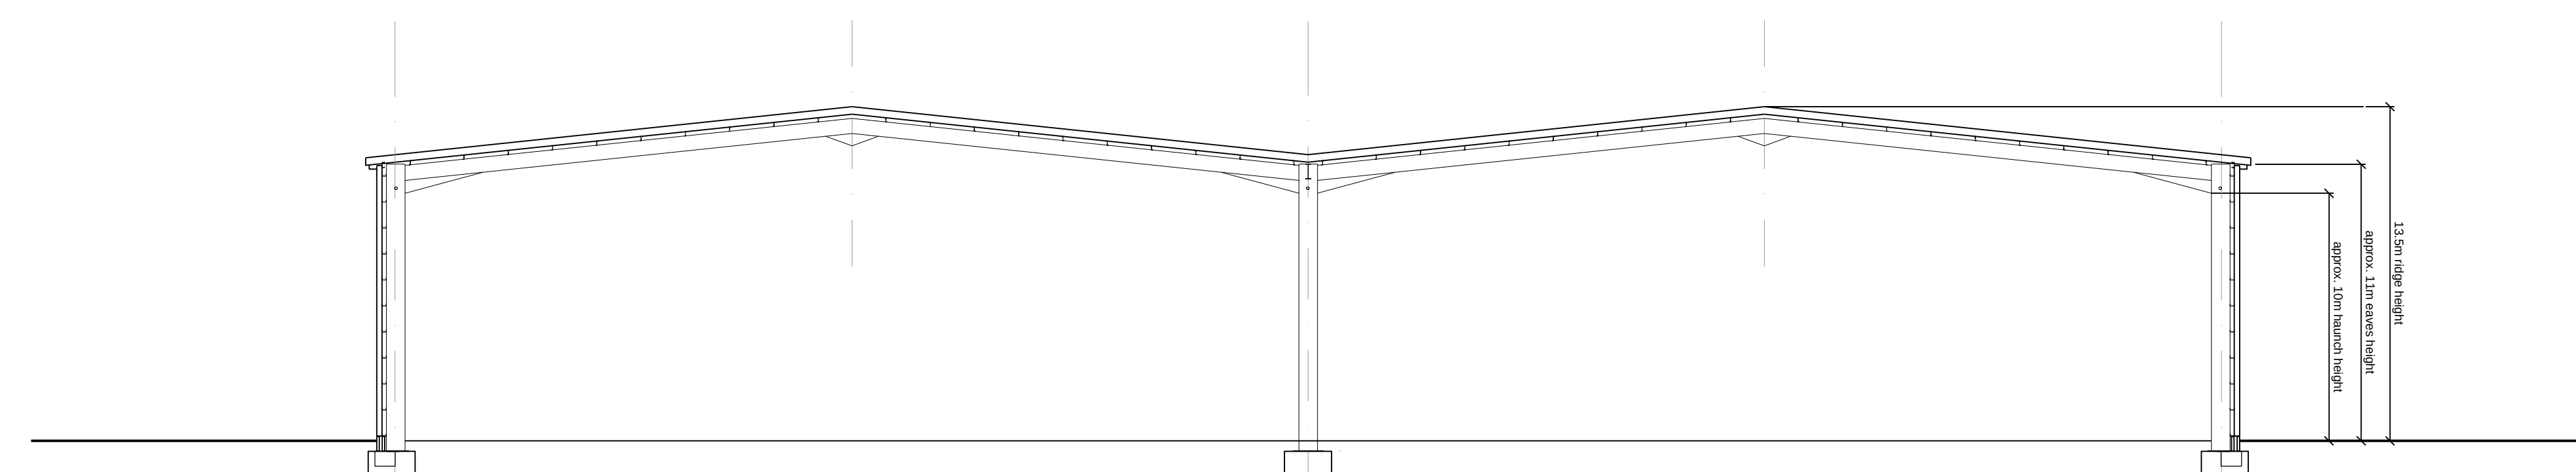

INDICATIVE SECTION