



UNIT 4 (B2 use)


1,047 sqm
11,270 sft
5% office accommodation at upper floor level.

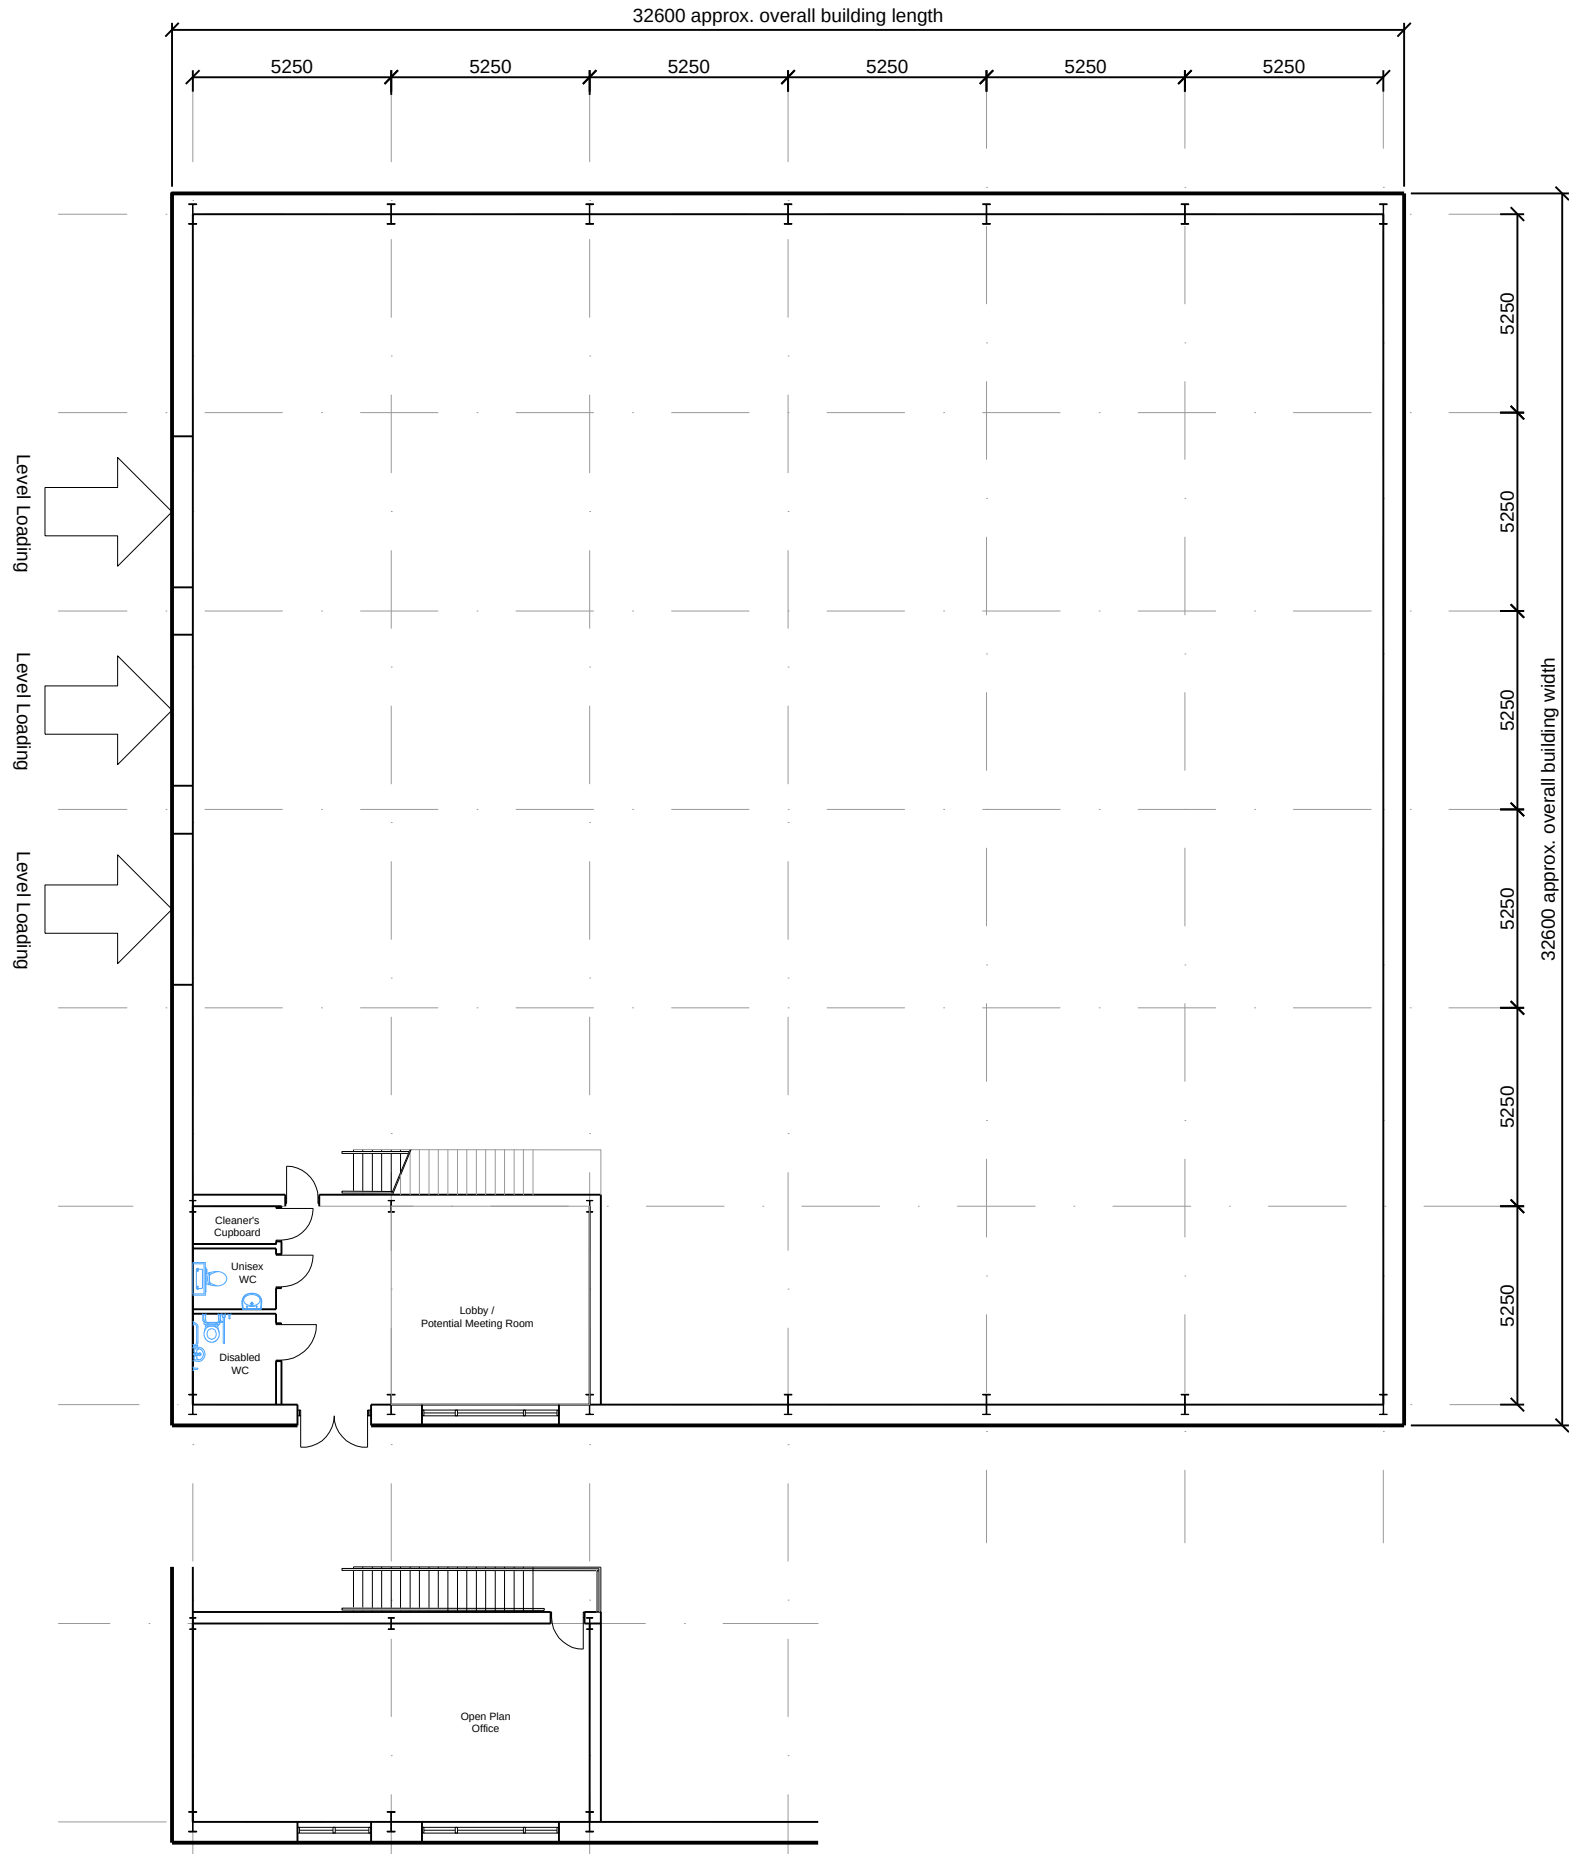

FLOOR PLANS (1:200)

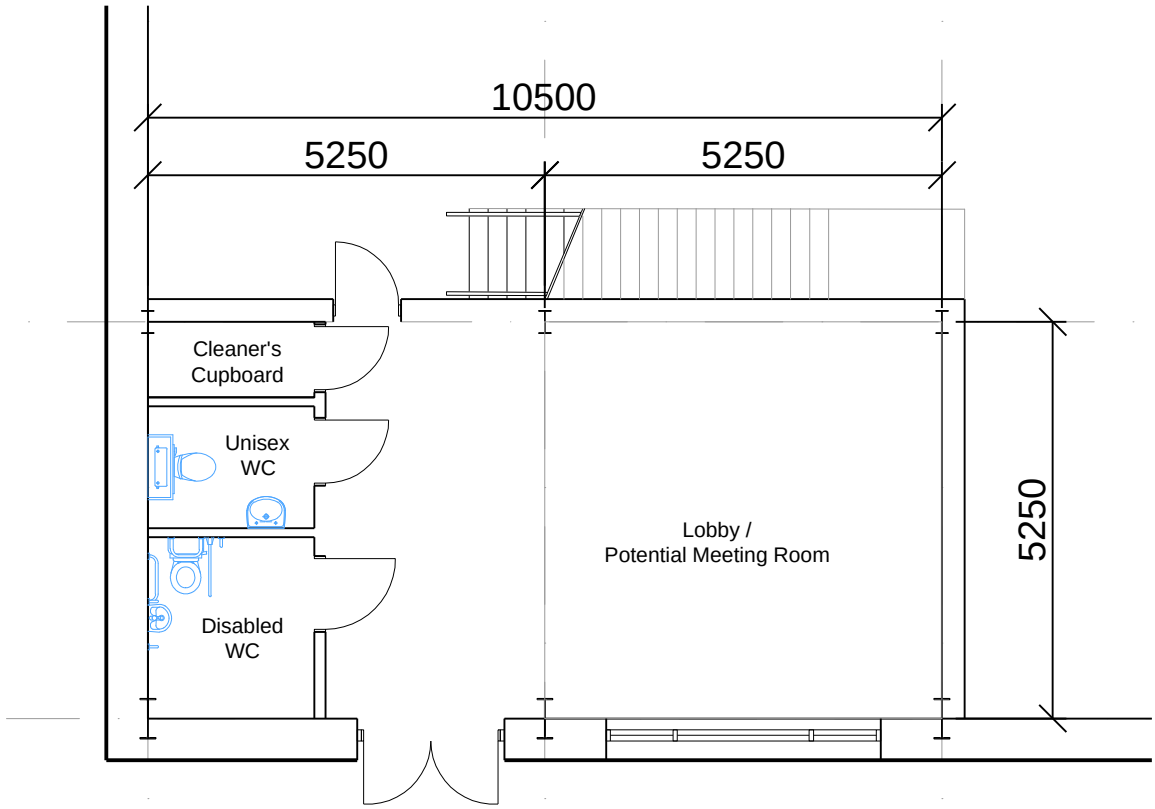

GROUND FLOOR OFFICE (1:100)

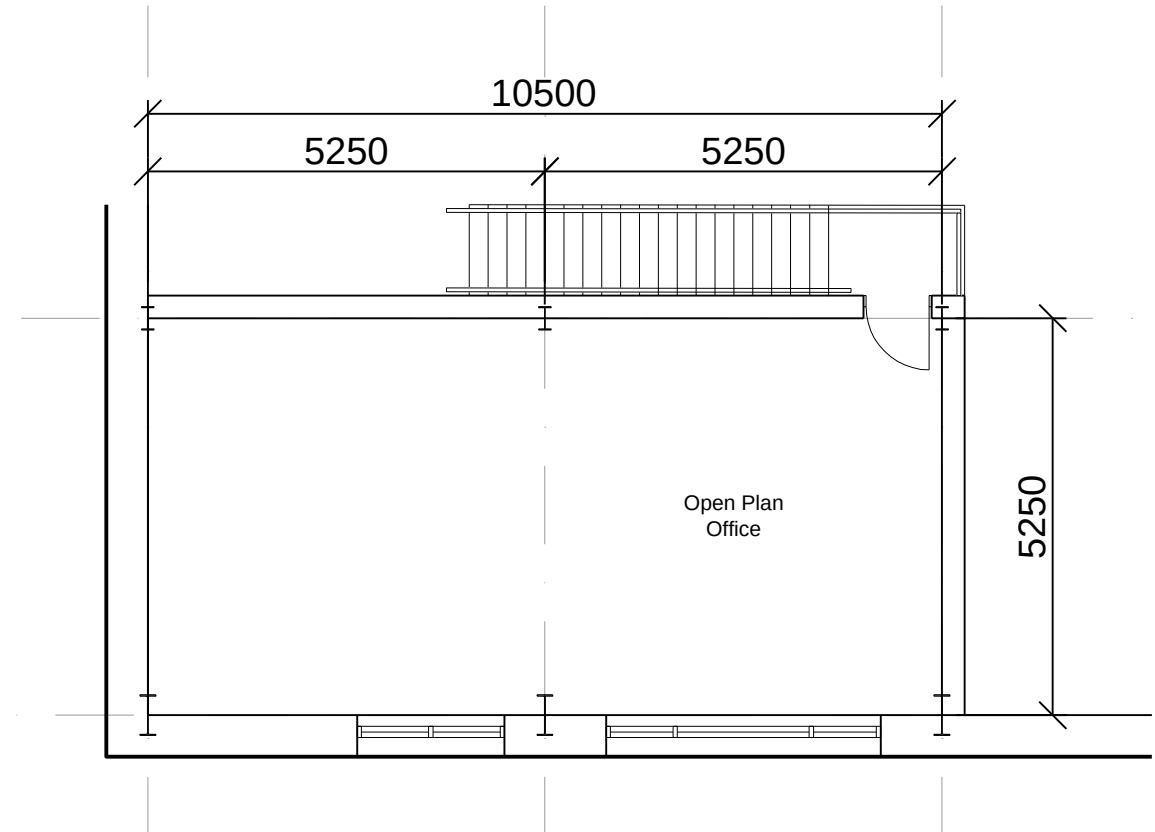

FIRST FLOOR OFFICE (1:100)