




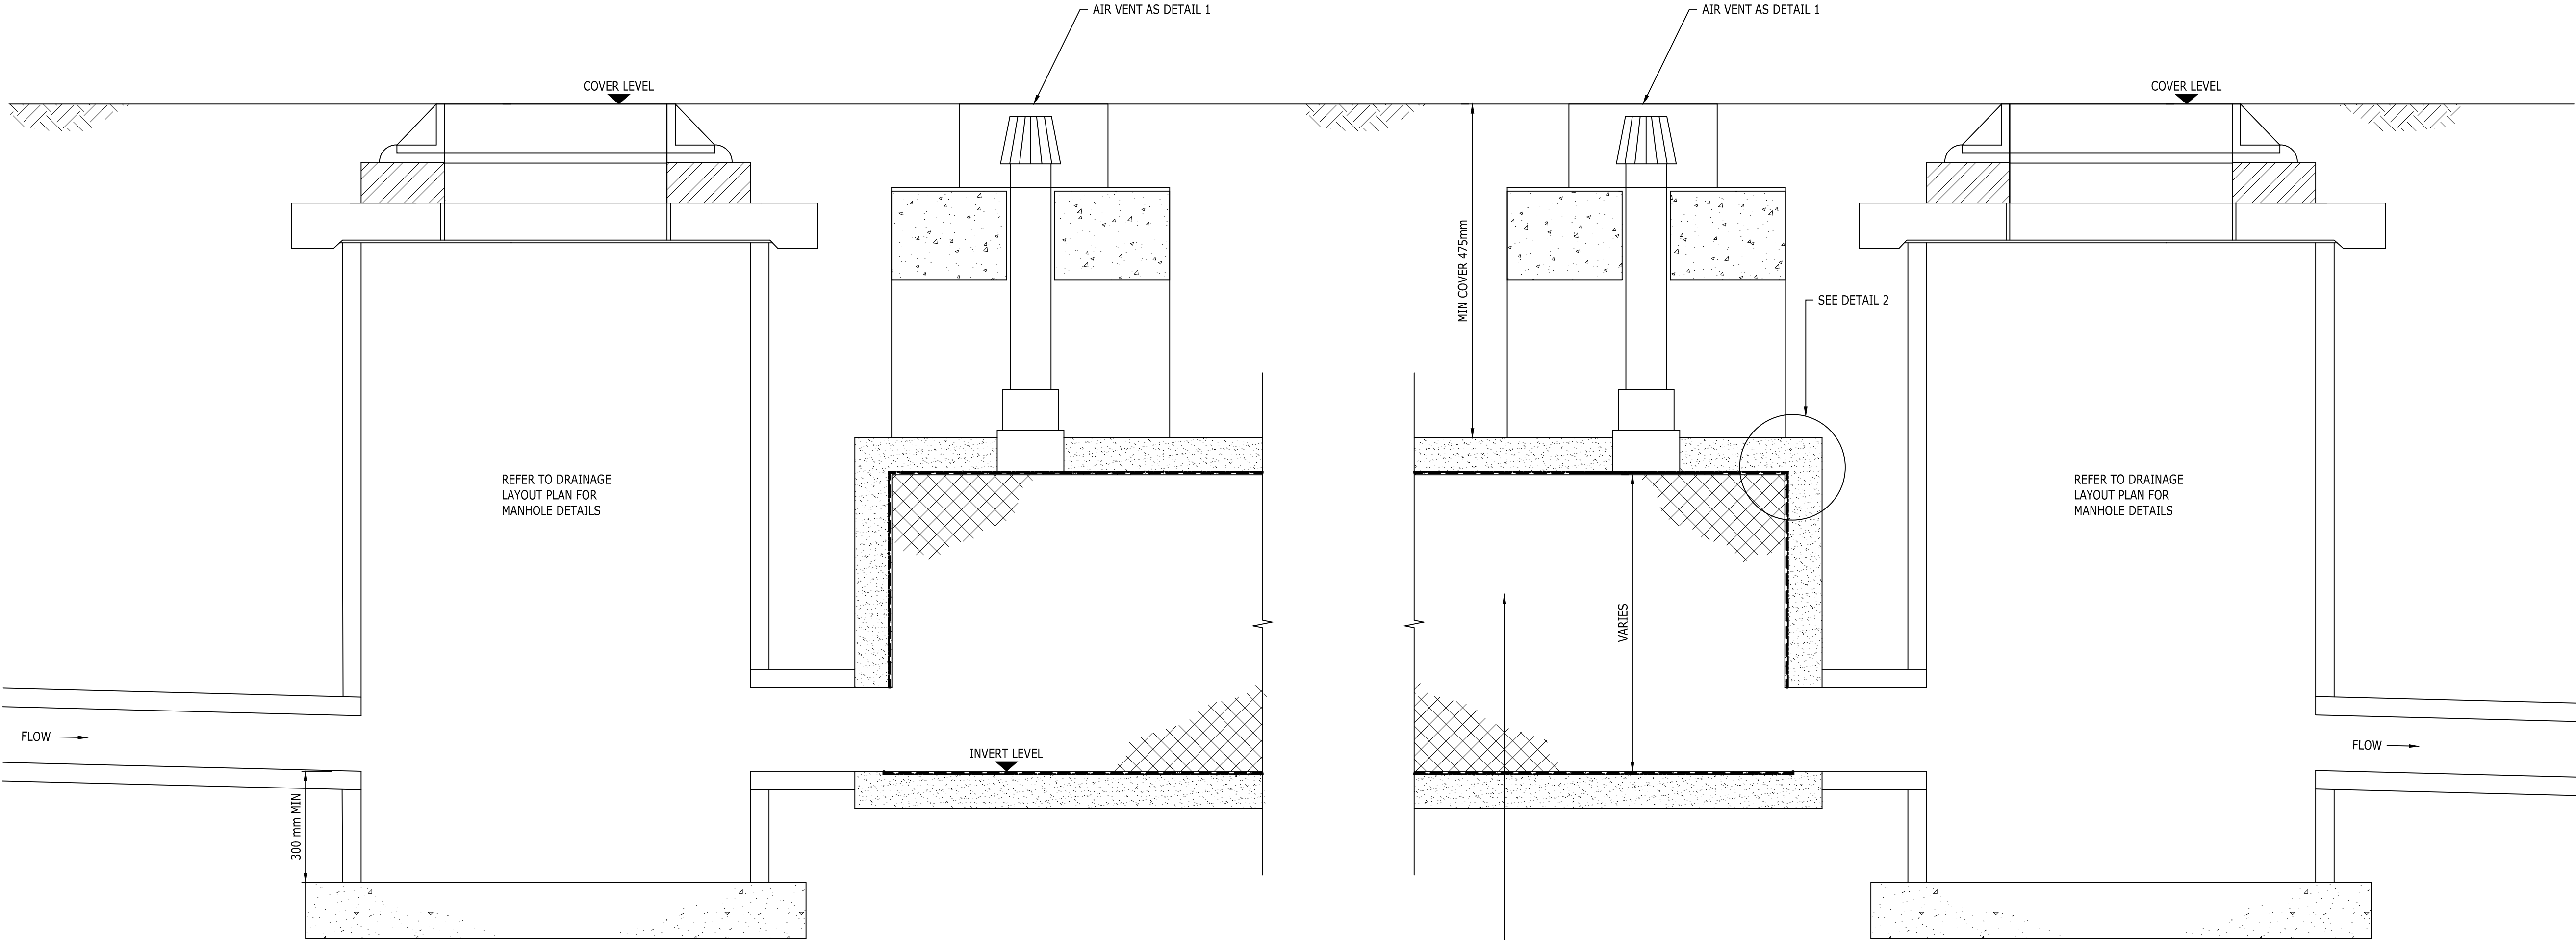

SECTION 1
1: 10
LONG SECTION THROUGH STORAGE TANK

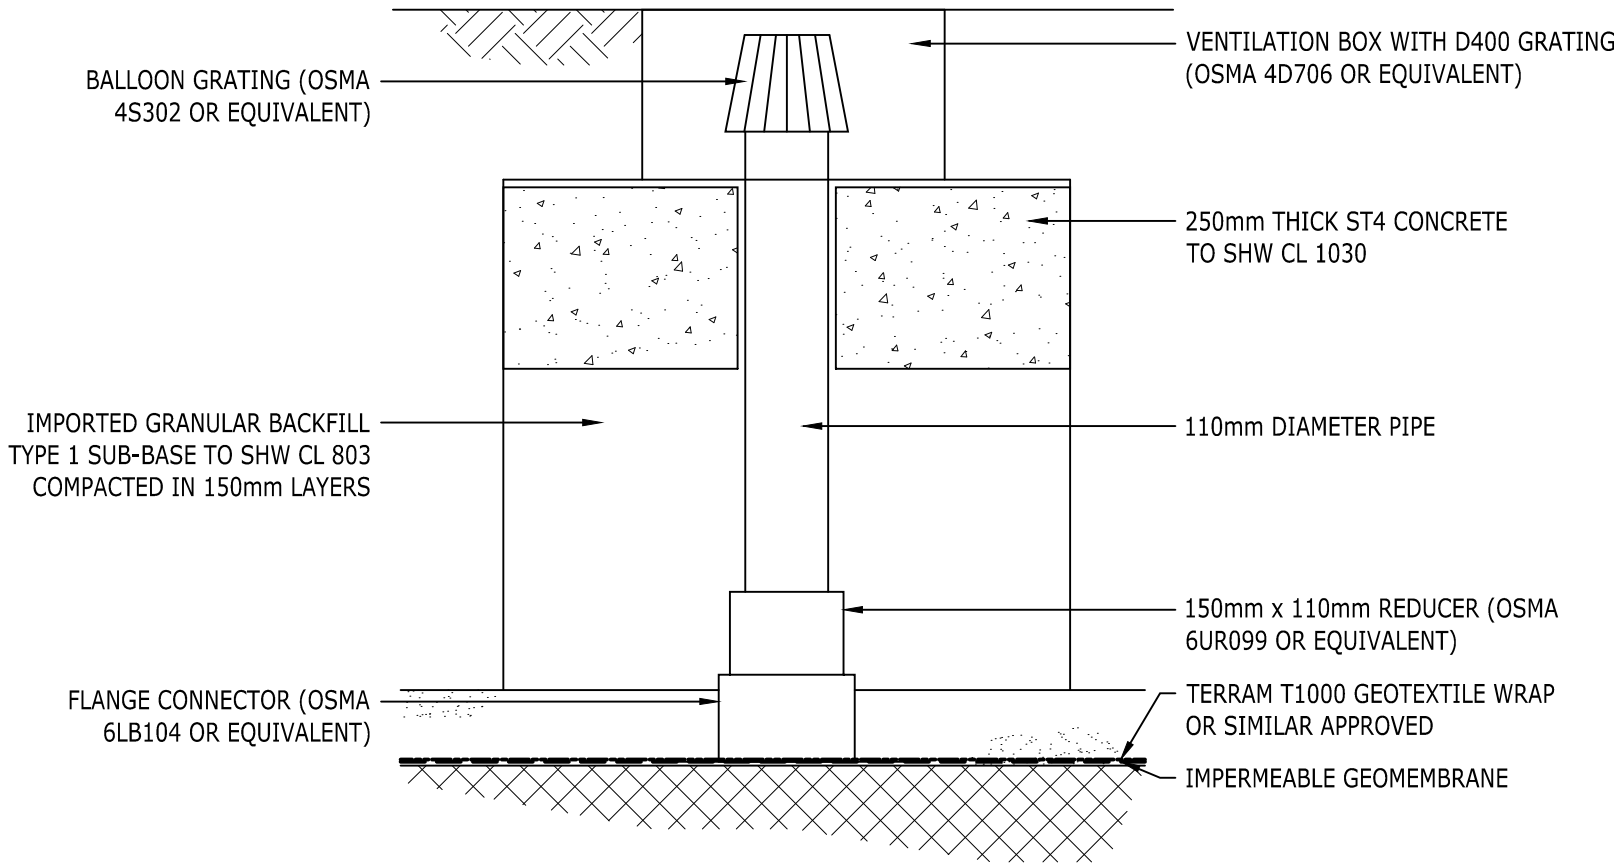

DETAIL 1
1: 10

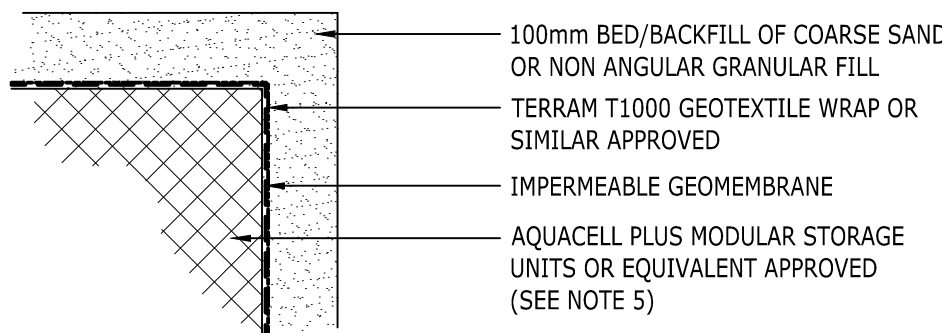

DETAIL 2
1: 10

COPYRIGHT RAMBOLL UK LIMITED. ALL RIGHTS RESERVED. THIS DOCUMENT IS ISSUED FOR THE PARTY WHO COMMISSIONED IT AND FOR THE SPECIFIC PURPOSES CONNECTED WITH THE PROJECT ONLY. IT SHOULD NOT BE RELIED UPON BY ANY OTHER PARTY OR USED FOR ANY OTHER PURPOSE. RAMBOLL ACCEPTS NO RESPONSIBILITY OR LIABILITY WHICH MAY ARISE FROM RELIANCE OR USE OF THIS DOCUMENT OR THE DATA CONTAINED HEREIN BY ANY OTHER PARTY OR FOR ANY OTHER PURPOSE.

- NOTES
- DO NOT SCALE FROM THIS DRAWING.
 - ALL DIMENSIONS ARE IN METRES UNLESS NOTED OTHERWISE.
 - THIS DRAWING IS TO BE READ IN CONJUNCTION WITH ALL RELEVANT ARCHITECTS AND ENGINEERS DRAWINGS AND SPECIFICATIONS.
 - FINISHED GROUND LEVEL TO BE RAISED LOCALLY AROUND ACCESS COVER IF THE INCOMING PIPE CLASHES WITH THE MANHOLE COVER SLAB.
 - MODULAR STORAGE UNITS SHALL BE INSTALLED AS PER MANUFACTURERS INSTALLATION GUIDANCE.

P01	PLANNING	08/06 2018	CL	MRD
Rev	Description	Date	By	App

PLANNING

PHASE 2
OLDLANDS FARM
BOGNOR REGIS

RAMBOLL

tel 023 8081 7500 fax 023 8081 7600 southampton@ramboll.co.uk
www.ramboll.co.uk

ATTENUATION TANKS TYPICAL CONSTRUCTION DETAIL			
Project No: 1620003993	Scale (@A1): AS SHOWN	Drawn: CL	Date: JUNE.18
Drawing No: RAM-0500-02-SD-CR-00001	Rev:	P01	