
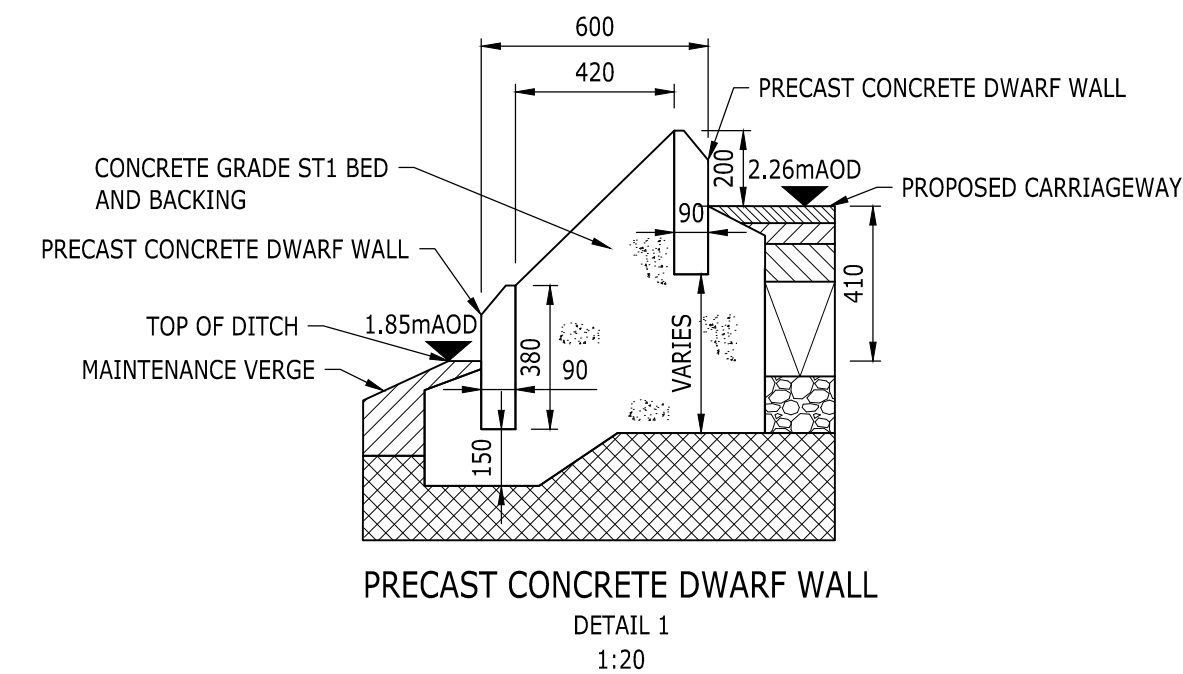
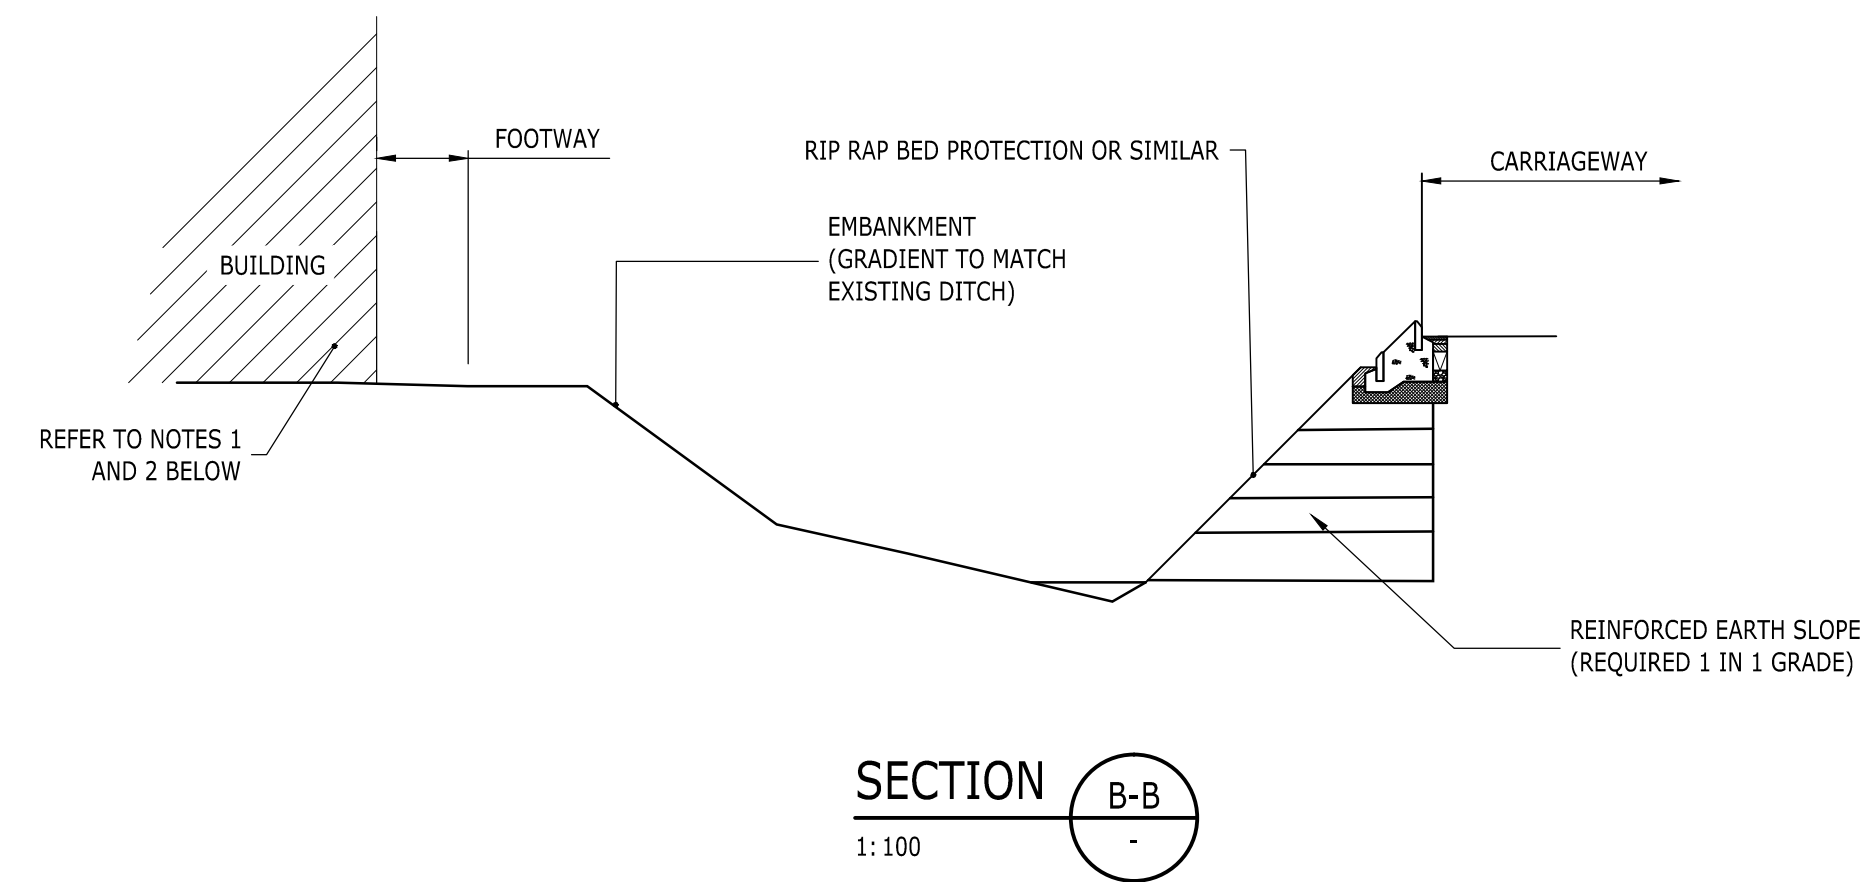


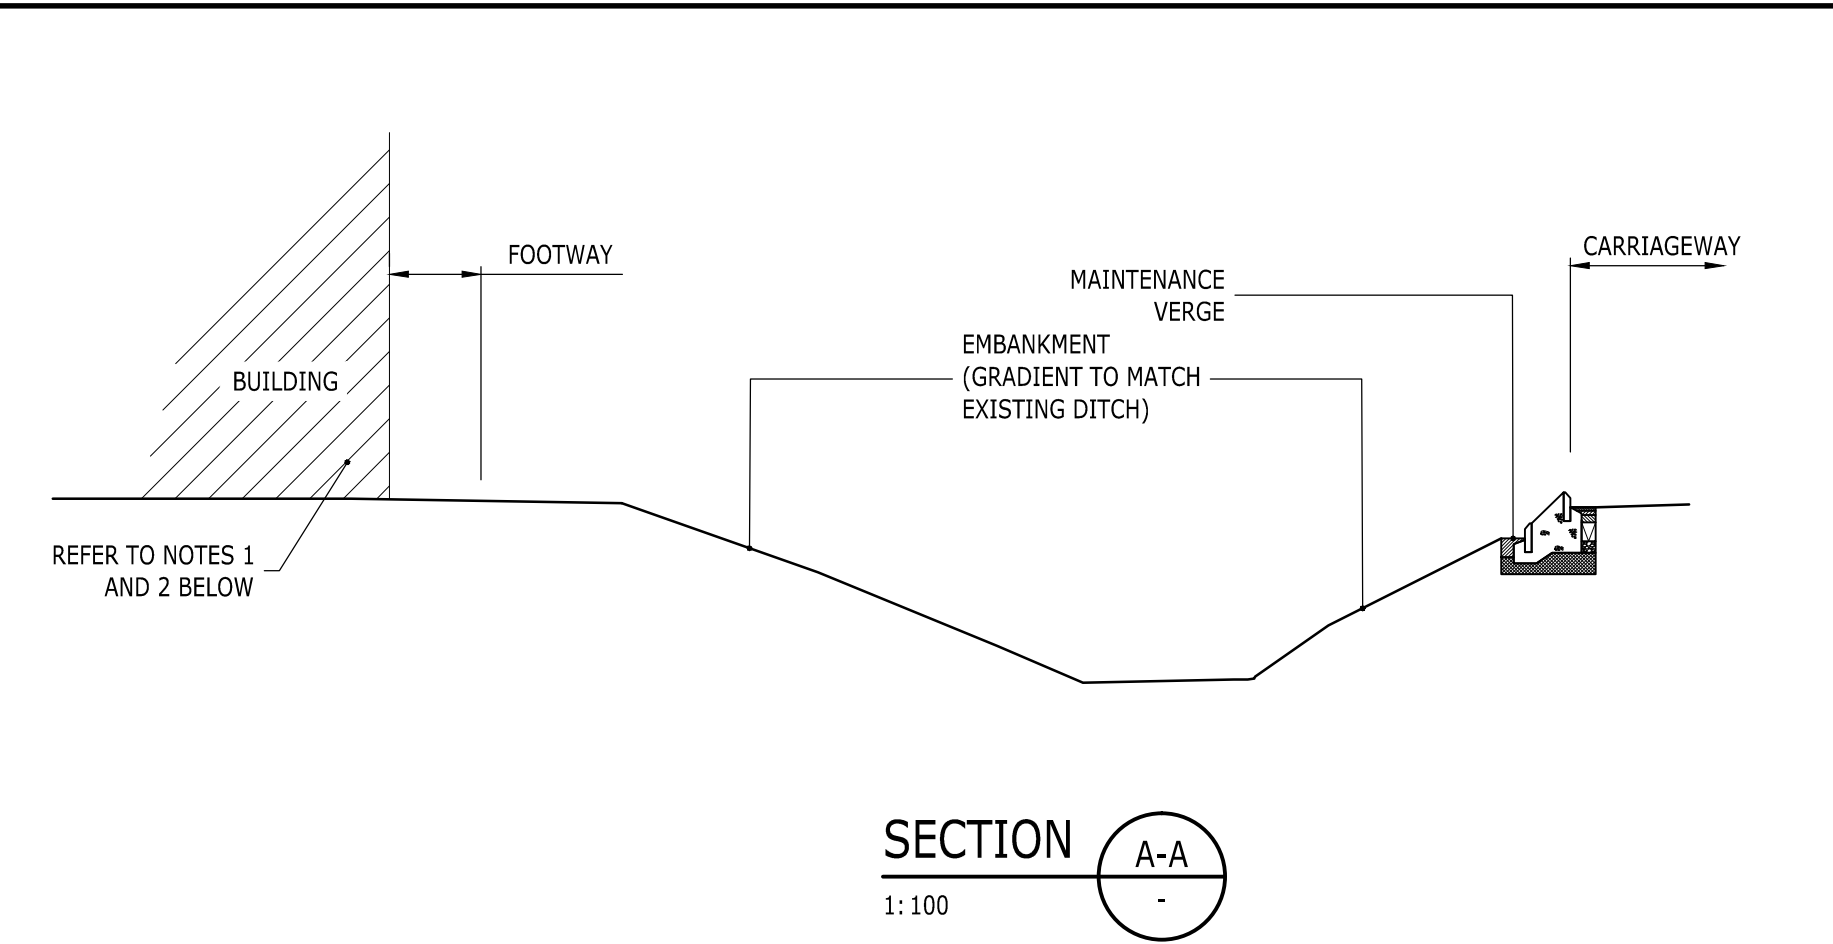

- NOTES**
- BUILDING FOUNDATIONS HAVE NOT YET BEEN DESIGNED. COORDINATION IS NEEDED BETWEEN THE DETAILED DESIGN OF THE BUILDING FOUNDATIONS AND RETAINING WALL TO AVOID CLASHES IN TEMPORARY OR PERMANENT CASES.
 - RETAINING WALL NEEDS TO BE DESIGNED TO ACCOMMODATE ANY IMPOSED LOADS DUE TO THE BUILDING FOUNDATION IN EITHER TEMPORARY OR PERMANENT CONDITION

COPYRIGHT RAMBOLL UK LIMITED. ALL RIGHTS RESERVED. THIS DOCUMENT IS ISSUED FOR THE PARTY WHO COMMISSIONED IT AND FOR THE SPECIFIC PURPOSES CONNECTED WITH THE PROJECT ONLY. IT SHOULD NOT BE RELIED UPON BY ANY OTHER PARTY OR USED FOR ANY OTHER PURPOSE. RAMBOLL ACCEPTS NO RESPONSIBILITY OR LIABILITY WHICH MAY ARISE FROM RELIANCE OR USE OF THIS DOCUMENT OR THE DATA CONTAINED HEREIN BY ANY OTHER PARTY OR FOR ANY OTHER PURPOSE.

- NOTES**
- DO NOT SCALE FROM THIS DRAWING.
 - ALL DIMENSIONS ARE MILLIMETRES U.N.O.
 - ALL LEVELS ARE IN METRES ABOVE ORDNANCE DATUM U.N.O.
 - THIS DRAWING IS TO BE READ IN CONJUNCTION WITH ALL RELEVANT ARCHITECTS AND ENGINEERS DRAWINGS AND SPECIFICATIONS.
 - RE WALL:
 - RE WALL COMPONENTS SHOULD COMPLY WITH CLAUSE 2502 OF SHW
 - RE SYSTEM COMPRISING THE PANELS OR BLOCKS AND ANCHORING ELEMENT SHOULD HAVE A DESIGN LIFE OF 120 YEARS CONFIRMED BY BBA CERTIFICATION.
 - FOR STRUCTURES WITH CARBON STEEL SOIL REINFORCEMENT THE ELECTRO-CHEMICAL PROPERTIES OF THE BACKFILL MUST COMPLY WITH THE SPECIFICATION TO ENSURE THE LONG-TERM DURABILITY OF THE STRUCTURE.
 - REFER TO DRG. NO. S278/38/14 REV. A FOR BAGWORK HEADWALL DETAILS.

P02	PRELIMINARY	25/09/2018	RH	MRD
P01	PRELIMINARY	17/08/2018	RH	MRD
Rev	Description	Date	By	App

PRELIMINARY

OLDLANDS FARM
BOGNOR REGIS

RAMBOLL

tel 023 8081 7500 fax 023 8081 7600 southampton@ramboll.co.uk
www.ramboll.co.uk

CONCEPT DESIGN PHASE 2A
EXISTING DITCH
RETAINING SOLUTION
NO GABION OPTION

Project No:	Scale (@A1):	Drawn:	Date:
1620003993	SHOWN	RH	AUG 18
Drawing No:	Rev:		
RAM-DR-CB-00003	P02		