
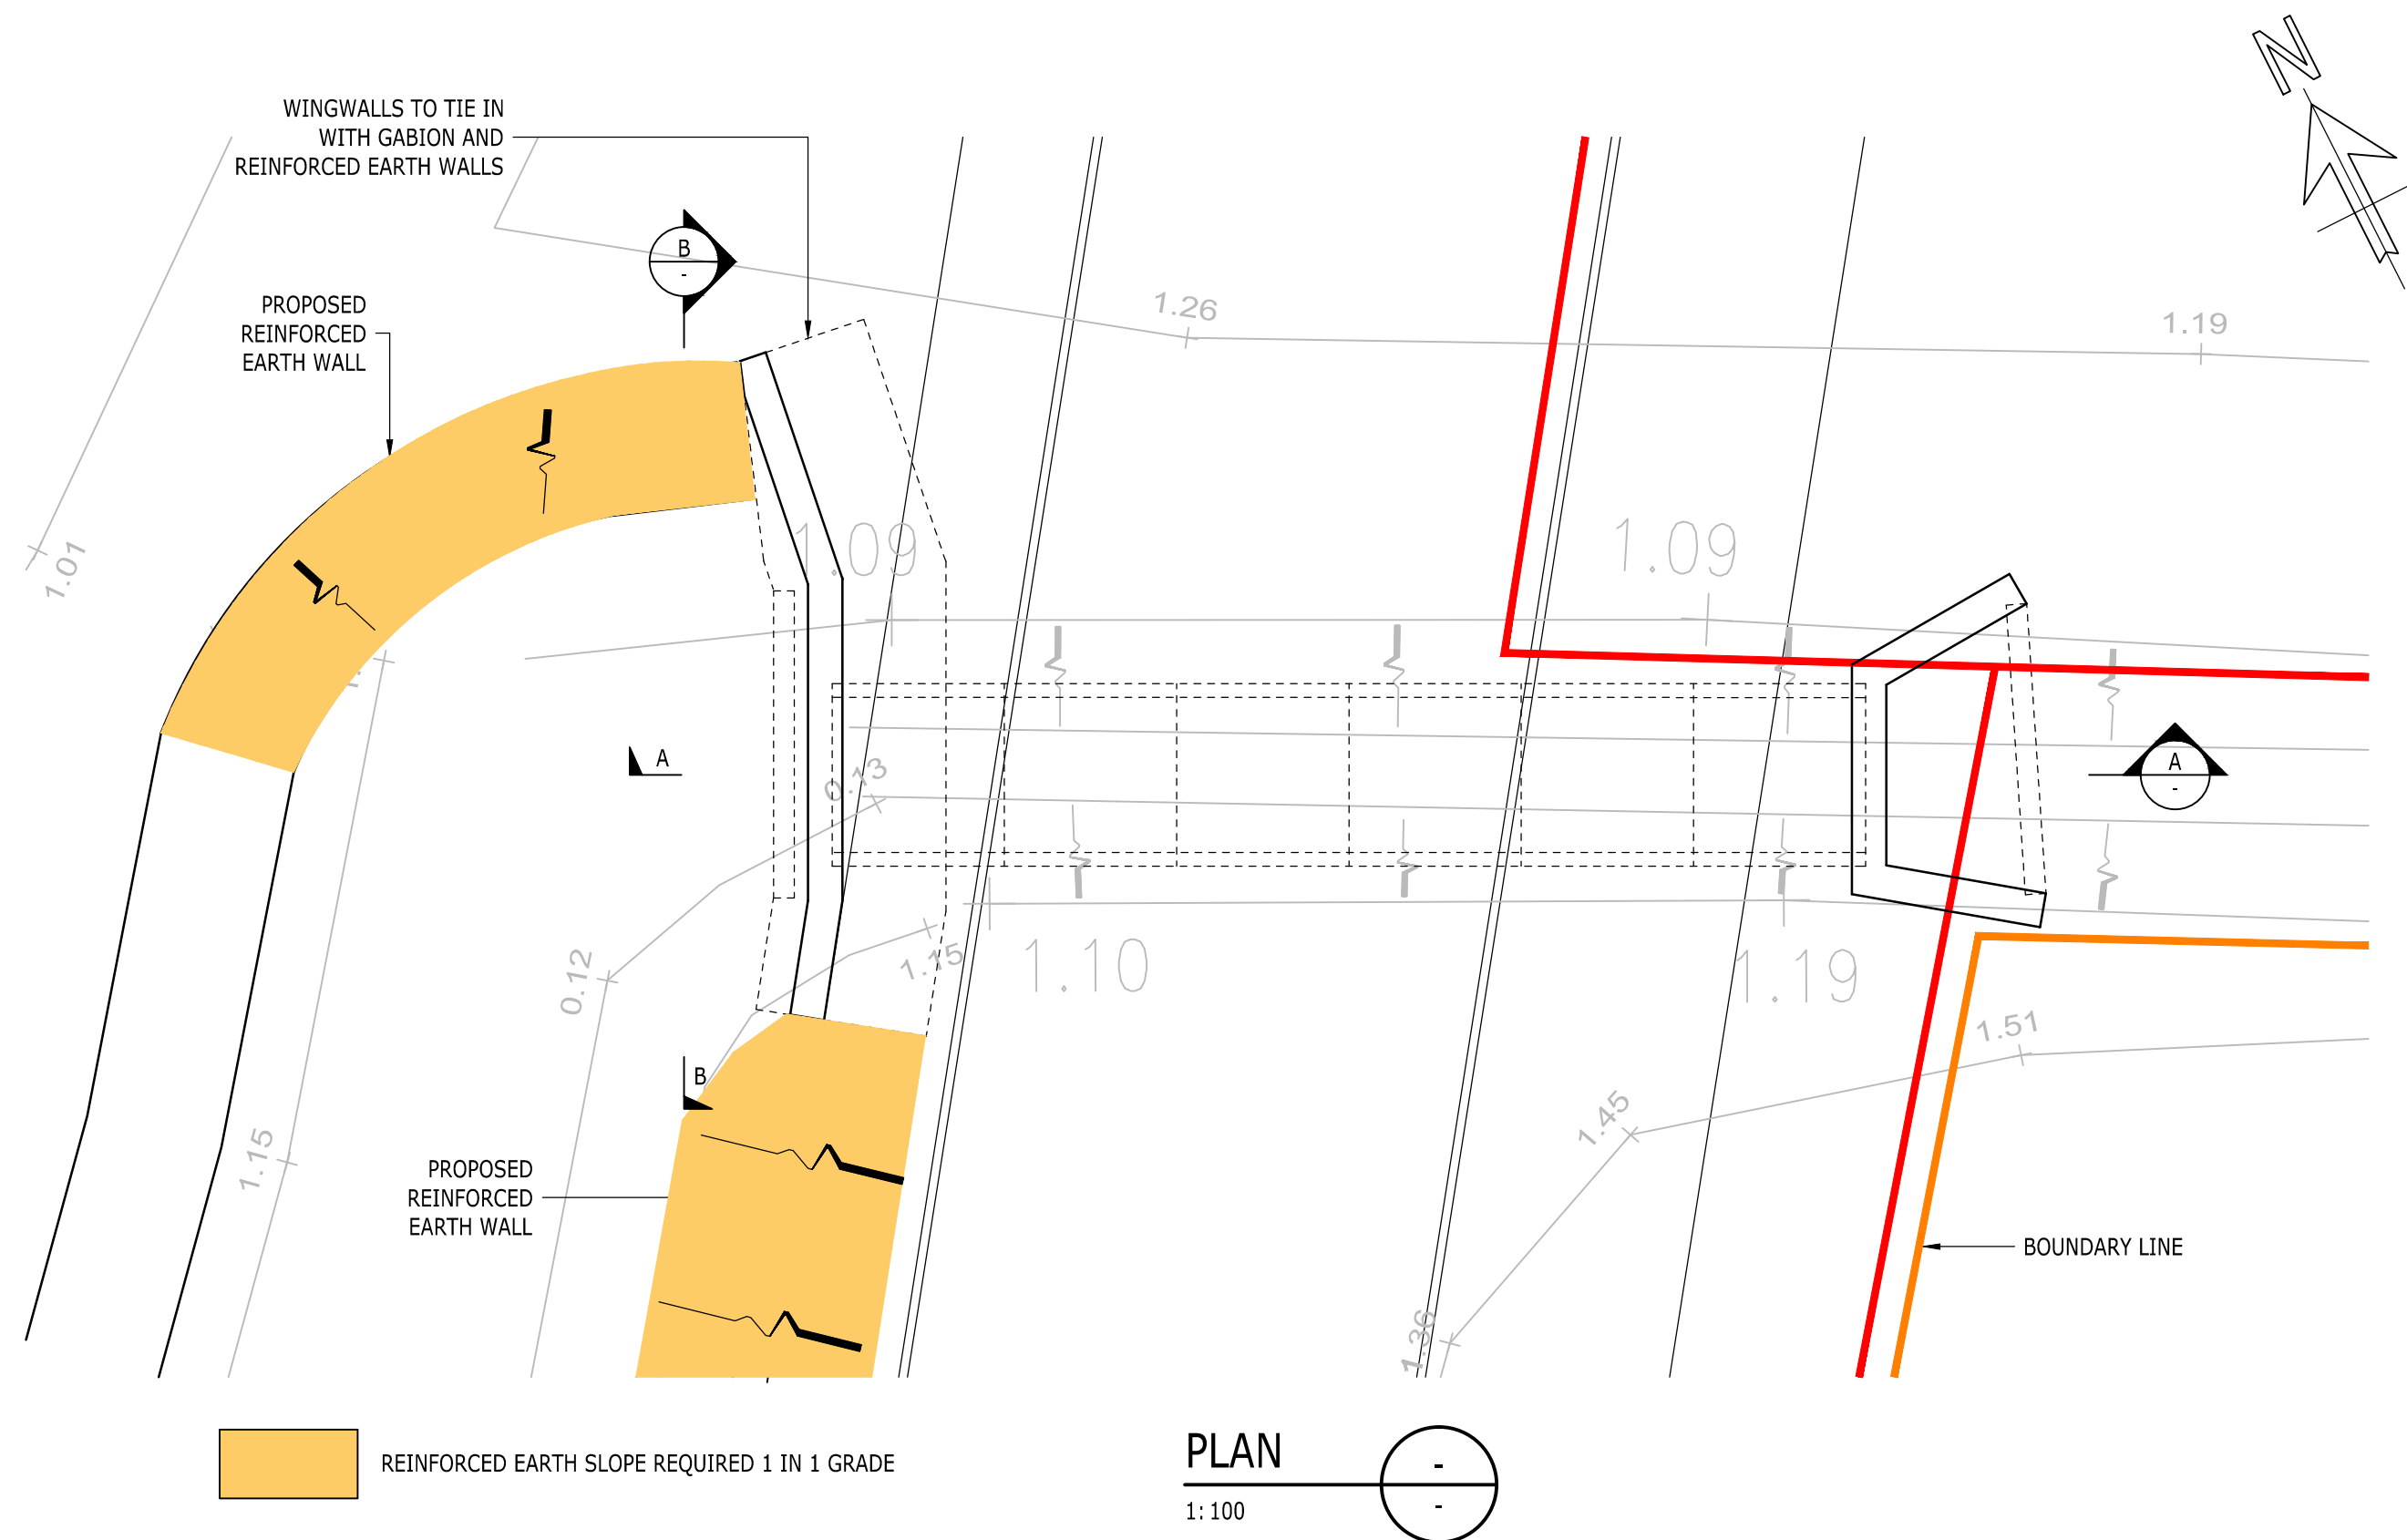
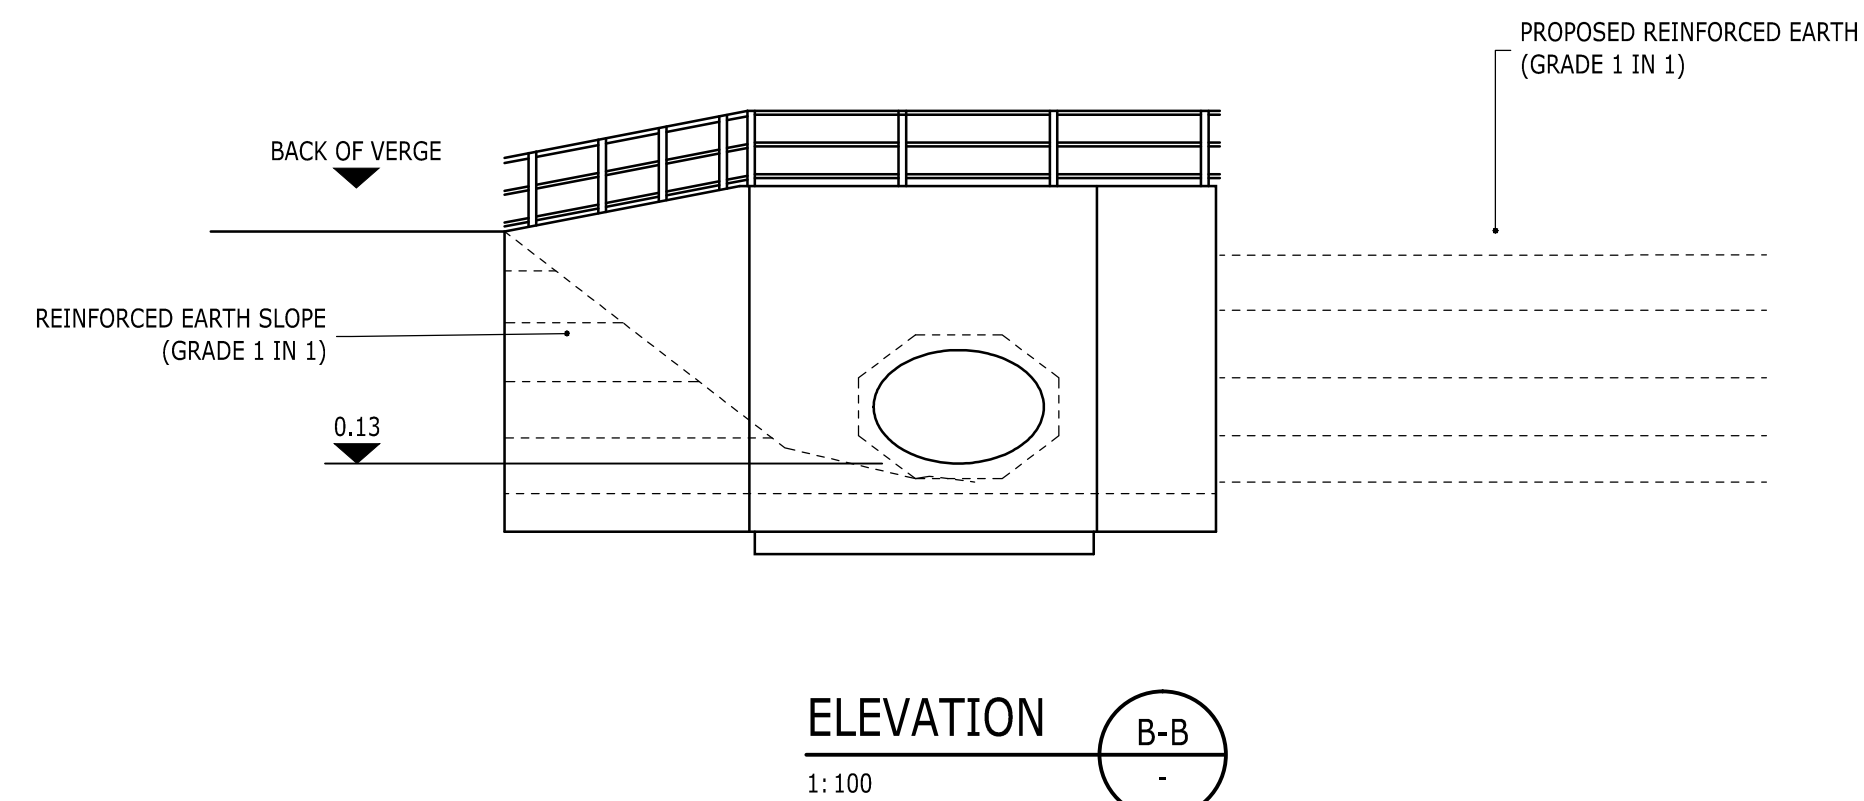


NOTES

1. FOR NOTES REFER TO DRAWING RAM-DR-CB-00003

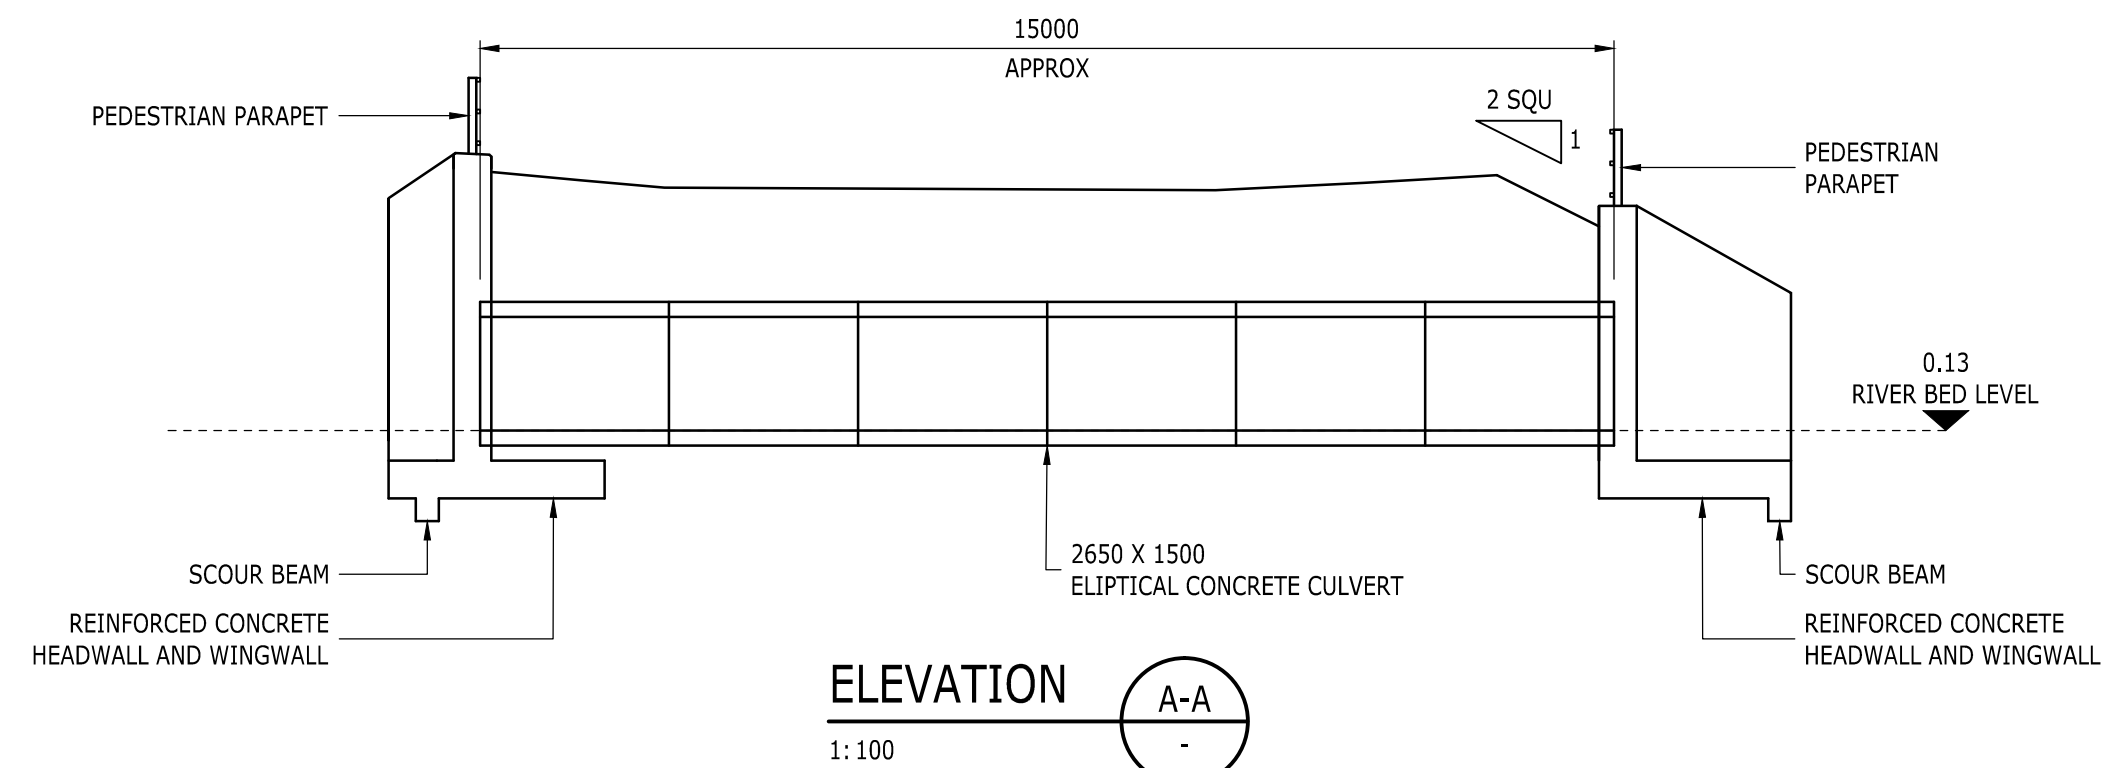

P01	PRELIMINARY	17/08 2018	RH	MRD
Rev	Description	Date	By	App
			Chk	

PRELIMINARY

OLDLANDS FARM
BOGNOR REGIS

RAMBOLL

tel 023 8081 7500 fax 023 8081 7600 southampton@ramboll.co.uk
www.ramboll.co.uk

CONCEPT DESIGN PHASE 2A
PROPOSED CULVERT
GENERAL ARRANGEMENT
NO GABION OPTION

Project No: 1620003993	Scale (8A1): SHOWN	Drawn: RH	Date: AUG 2018
Drawing No: RAM-DR-CB-00004	Rev: P01		