


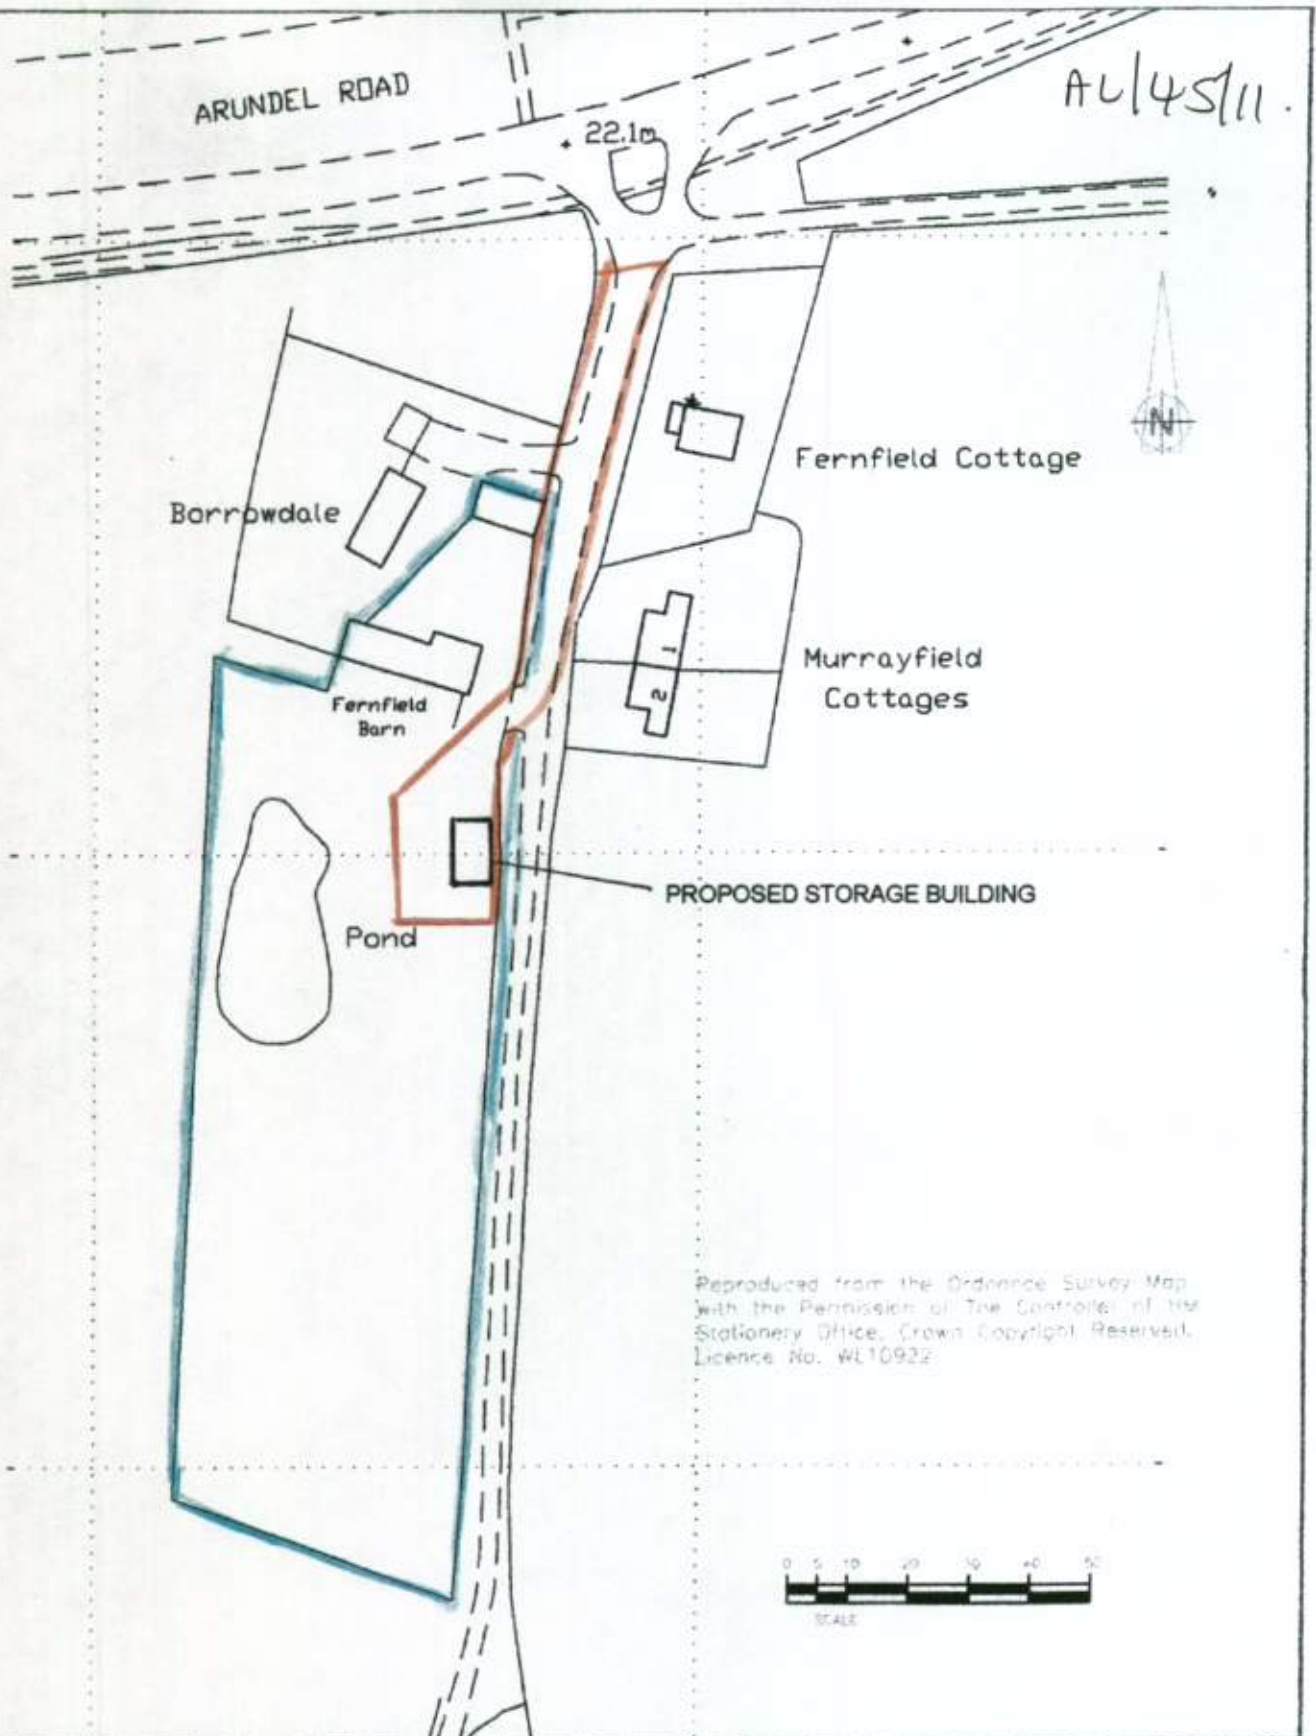

RA/056/125

S.A.K

Site Plan

1 : 1250

22-11-10

Fernfield
Arundel Road, Norton
Chichester, PO18 0JX

RURAL ASSOCIATES

Project Co-ordination

Agricultural and Environment Consultants

Yapton Lodge North End Road

Yapton Nr Arundel

West Sussex BN18 0DT

Tel 01243 555420 Fax 01243 555421