



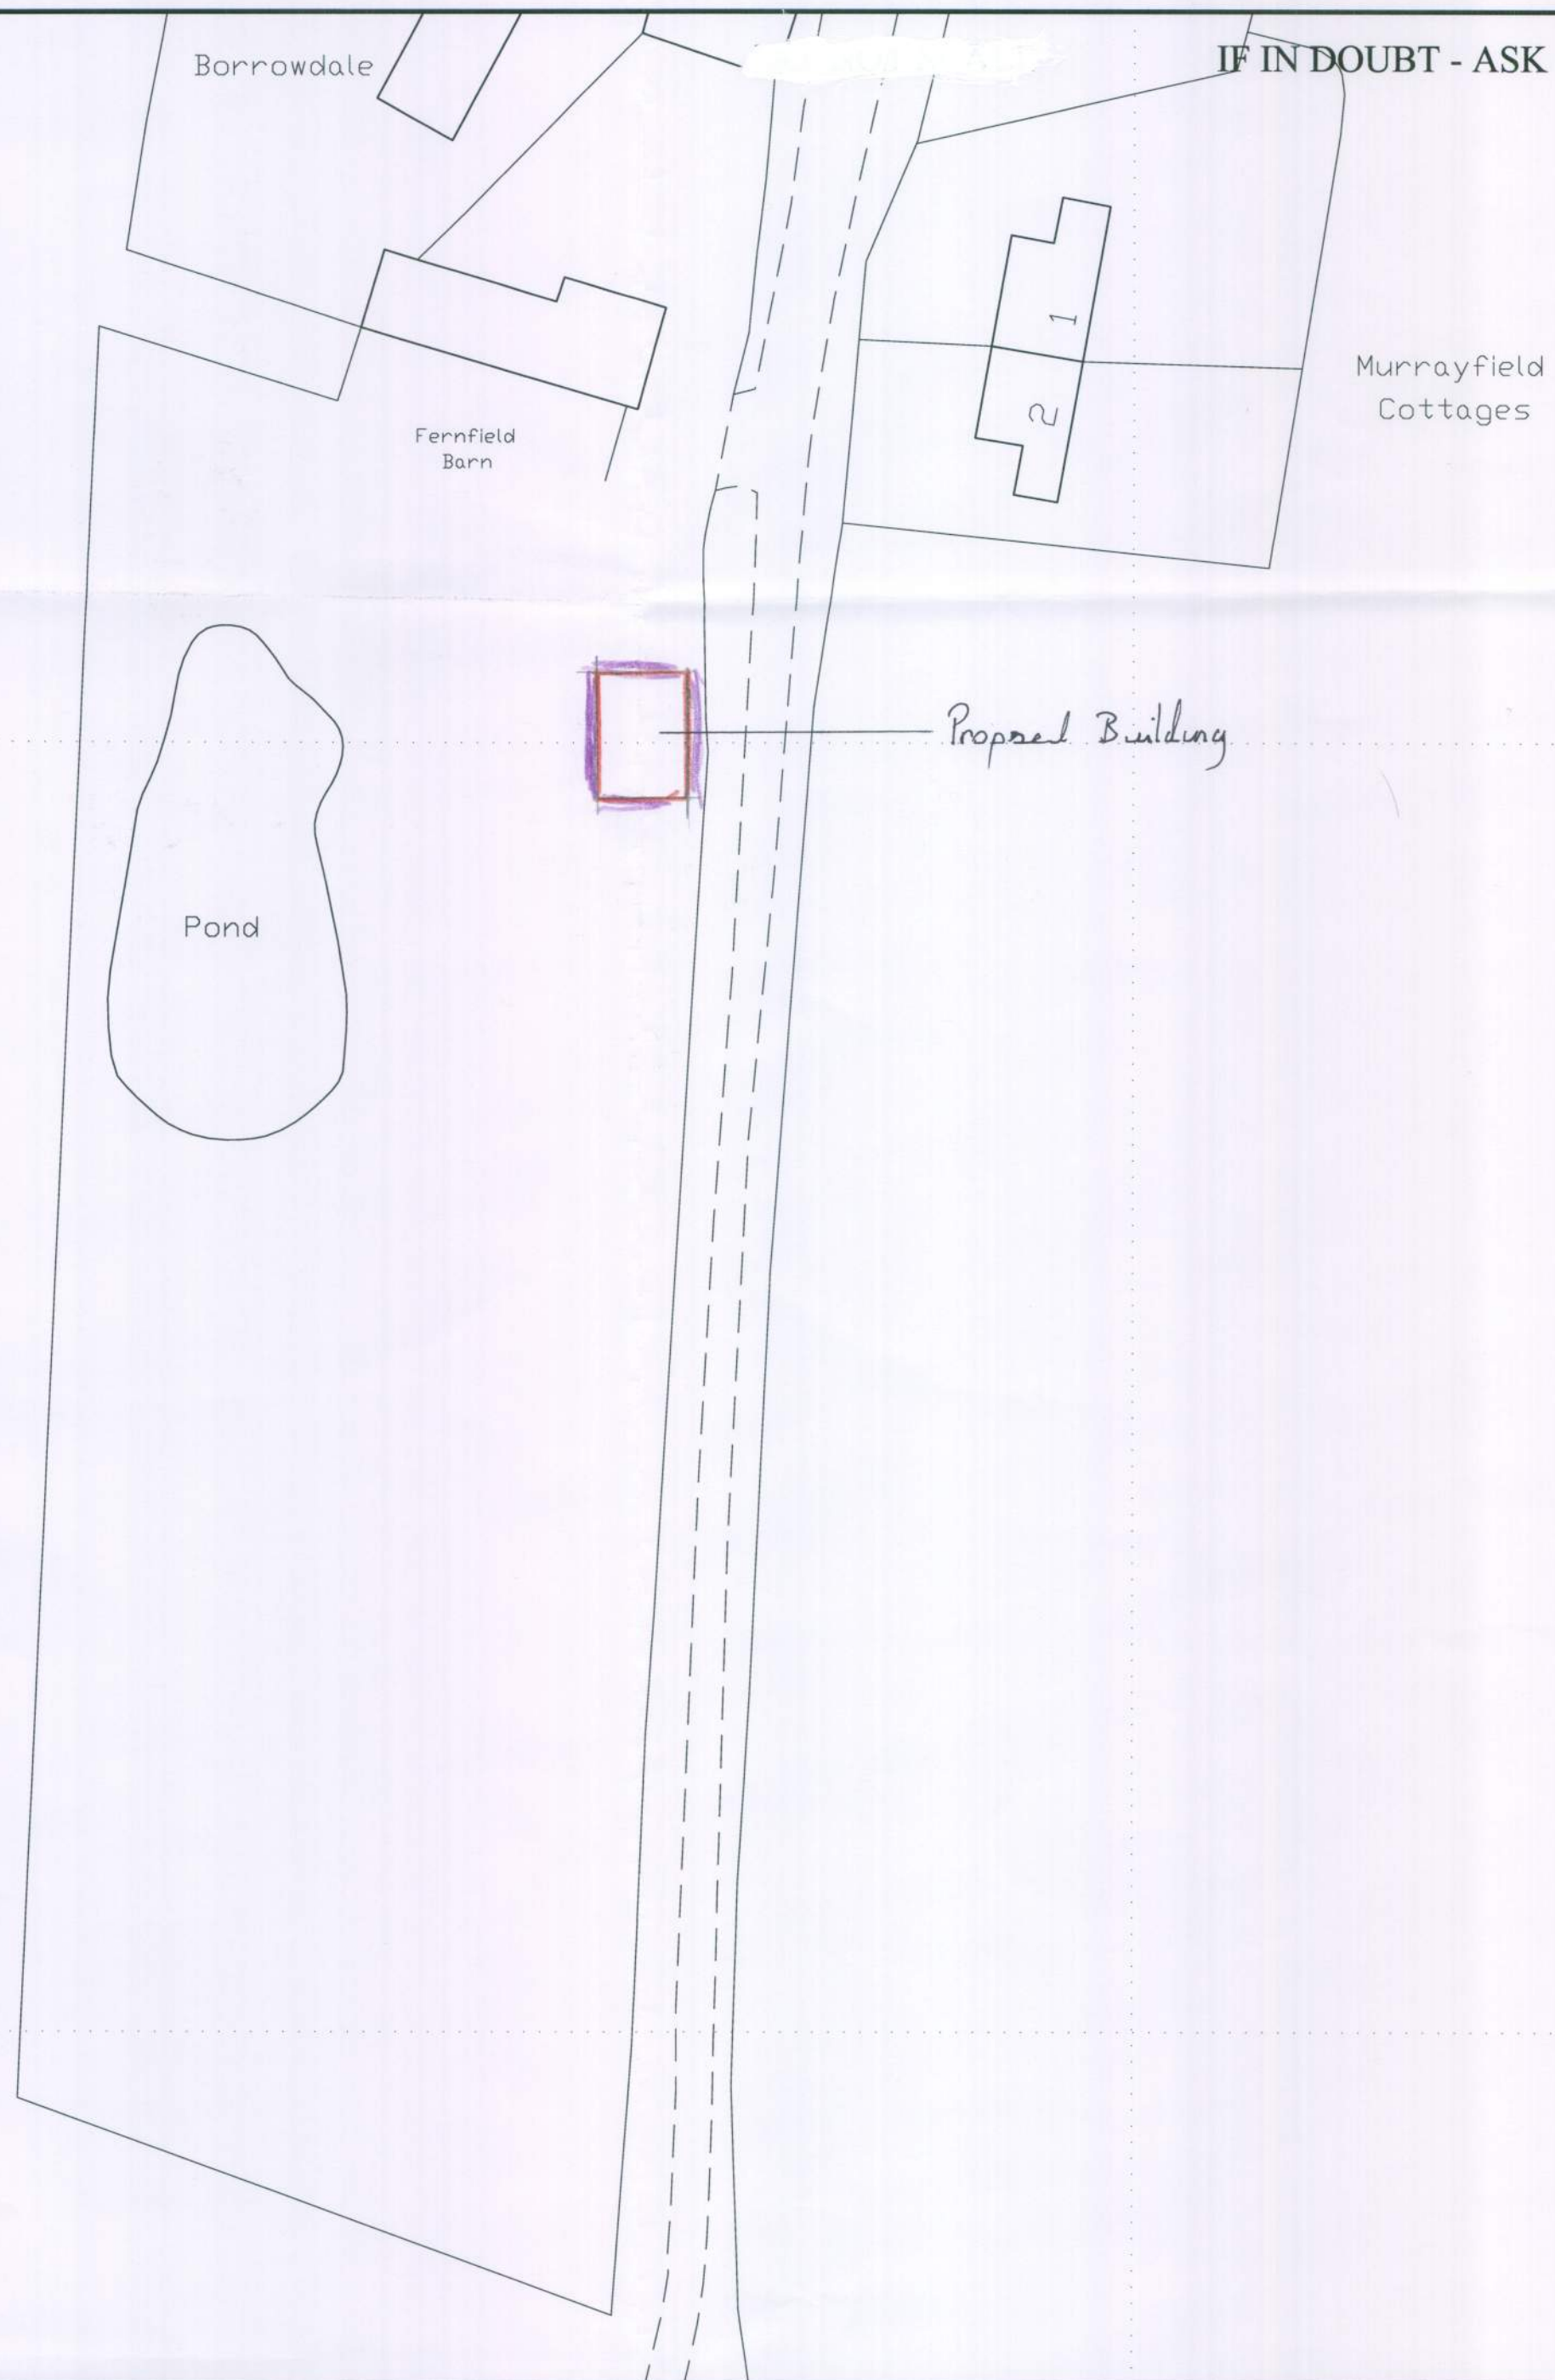

Copyright © 2007 Rural Partners Ltd.
All rights reserved. No part of this drawing may be altered, traced, copied,
electronically scanned, or photographed without the consent of Rural Partners Ltd.
Neither may this drawing or part of it be used for any purpose other than for which
it was issued without the consent of Rural Partners Ltd.

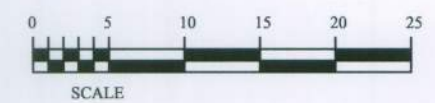

Reproduced from the Ordnance Survey Map
with the Permission of The Controller of HM
Stationery Office, Crown Copyright Reserved.
Licence No. WL10922



AL/45/111.

RURAL ASSOCIATES

Project Co-ordination

Agricultural and Environment Consultants
Yapton Lodge North End Road
Yapton Nr Arundel
West Sussex BN18 0DT
Tel 01243 555420 Fax 01243 555421

PROJECT TITLE

Fernfield
Arundel Road, Norton
Chichester, PO18 0JX

DRAWING

Block Plan

REV	DESCRIPTION	DATE	BY

SCALE

1 : 500 on A2

DRAWN

SAK

DATE

22-11-10

DRAWING No.

RA/056/500