



adp architects ltd

architects & urban designers

Tel: 0845 365 1475

Email: mail@adp-ltd.co.uk

www.adparchitects.co.uk

Richmond Court, 94 Botley Road, Park Gate, Southampton, SO31 1BA



project name/address:
Residential Development
Pine Close
Westergate
P020 3AE

client:
Wilson House Developments

drawing title:
Location Plan

Copyright
 Reproduced from Ordnance Survey's 1:1250 scale map
 with permission of Controller, HMSO Crown copyright.
 ADP Architects Ltd AR 100010061

job number:	drawing number:	revision:
1643	L01	
drawing scale/size:	date:	drawn:
1:1250 (A4)	Jan 14	

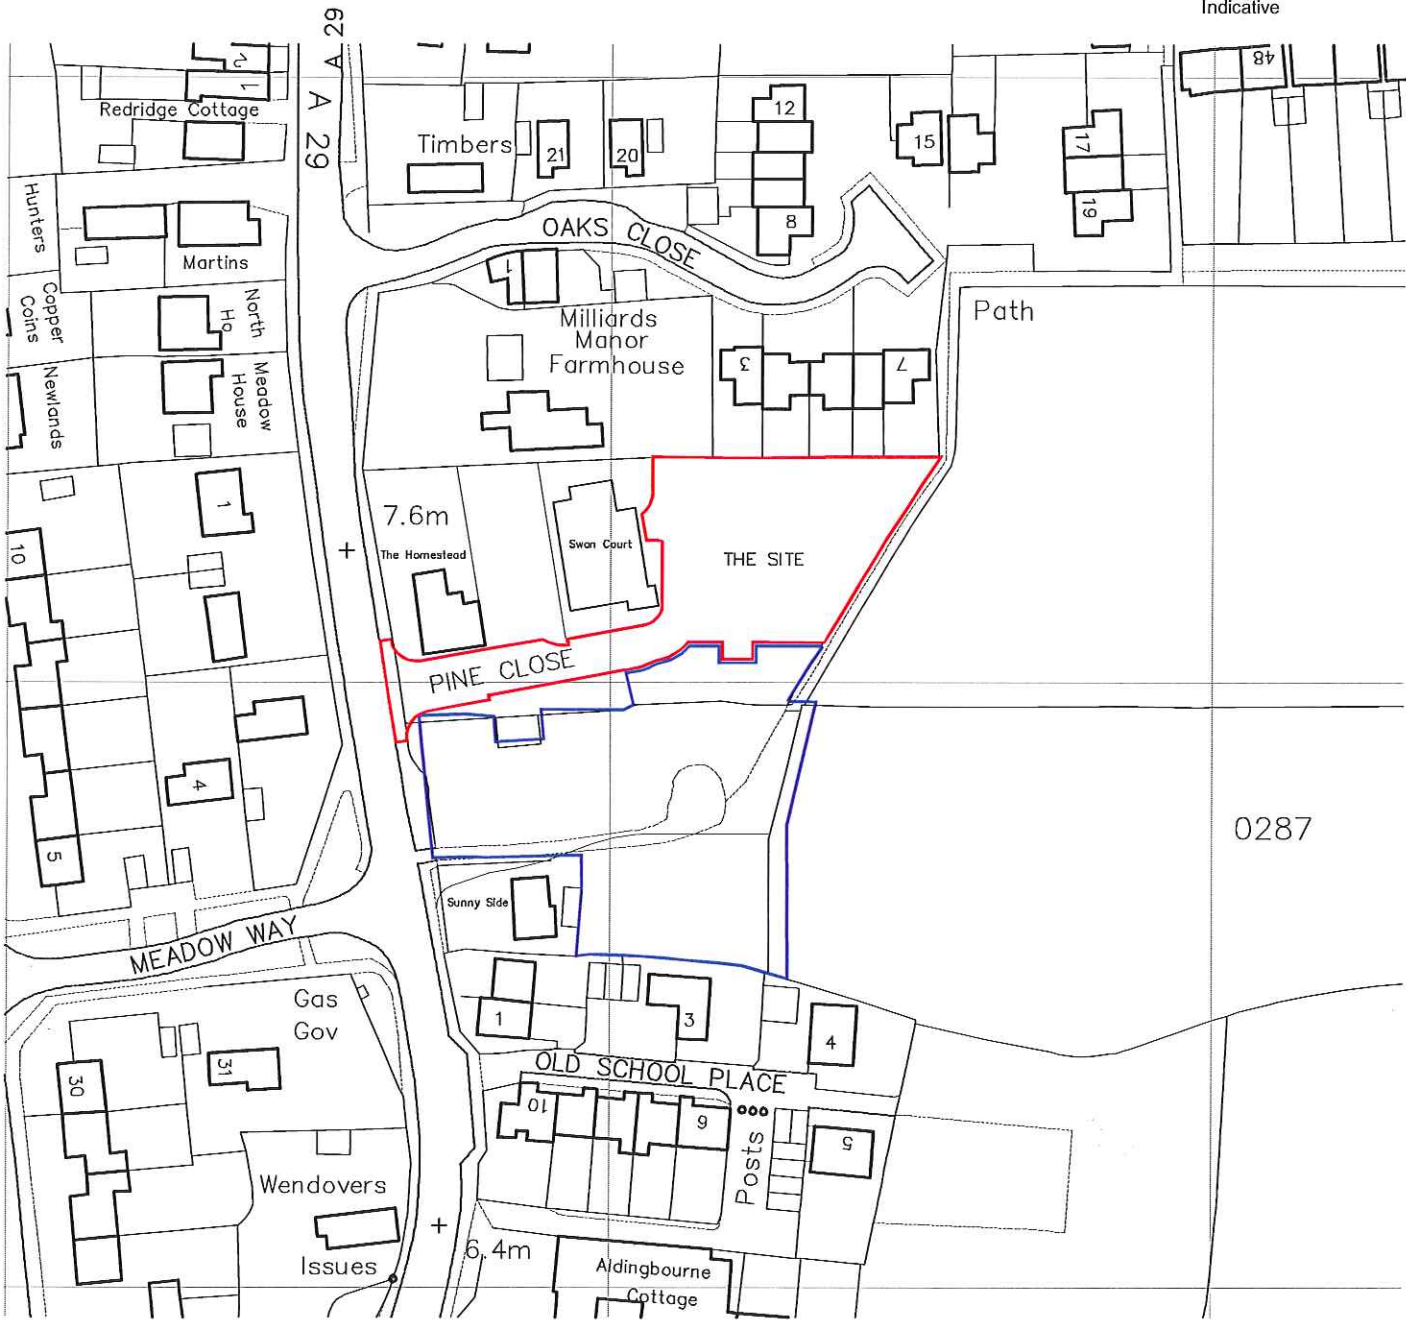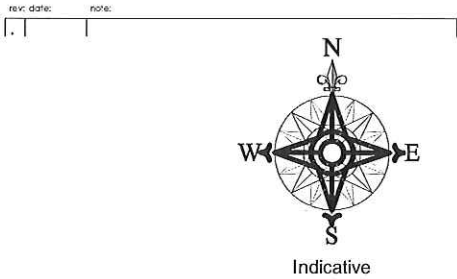

Crown Copyright. All rights reserved. Licence number 100020449