



NOTES:

1. This drawing is to be read in conjunction with all other OPUS INTERNATIONAL CONSULTANTS (UK) LTD drawings, and any other relevant information.
2. No dimensions are to be scaled from this drawing, but must be taken from site and / or the details.
3. Unless noted otherwise all dimensions are in millimetres and all levels are in metres from the site datum.
4. The electronic information from this drawing can not be guaranteed as dimensionally drawn exact. Figured dimensions must be used for setting out and detailing. OPUS INTERNATIONAL CONSULTANTS (UK) LTD logos and company information must be removed from copies if information is re-used.
5. The Contractor is responsible for the design of all temporary works, and is also responsible for the safe maintenance and stability of the existing buildings at all times.


Trial Hole Location Plan
(Scale 1:200)

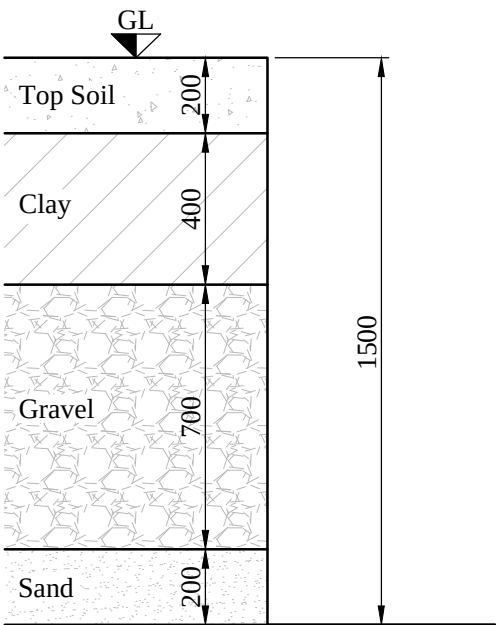


Trail Hole 1
TH01
(Scale 1:20)

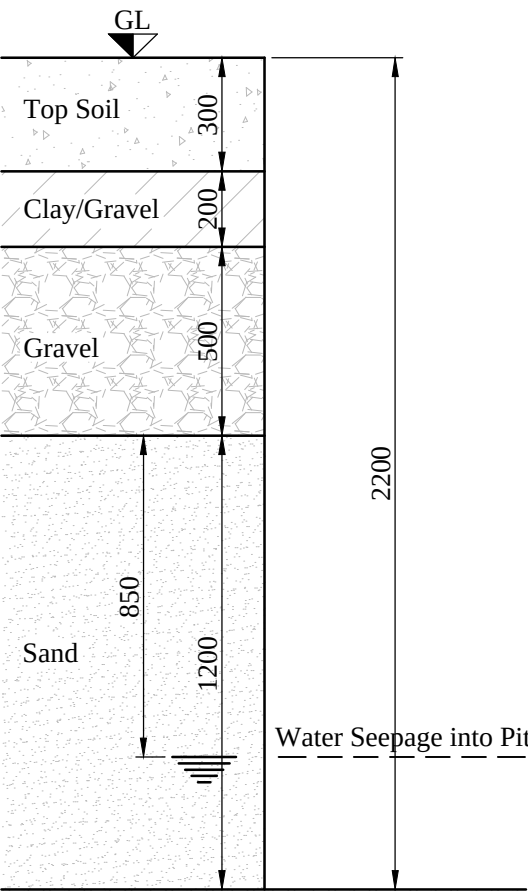


Trail Hole 2
TH02
(Scale 1:20)

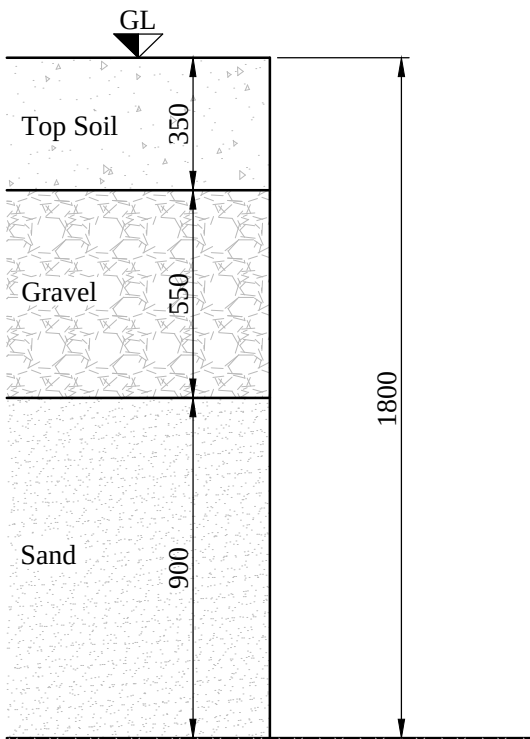


Trail Hole 3
TH03
(Scale 1:20)

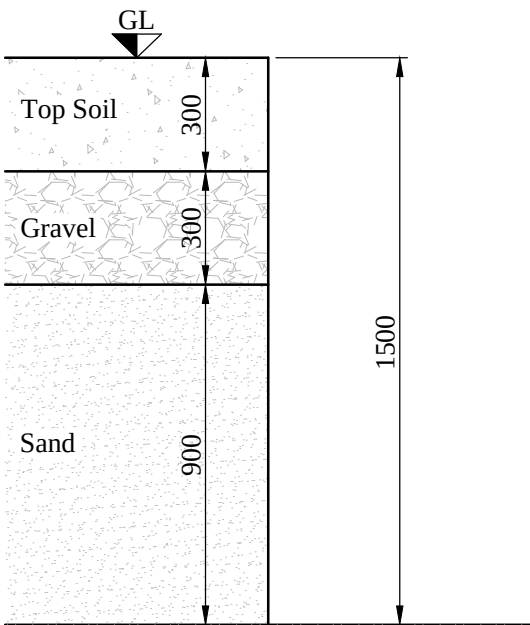


Trail Hole 4
TH04
(Scale 1:20)

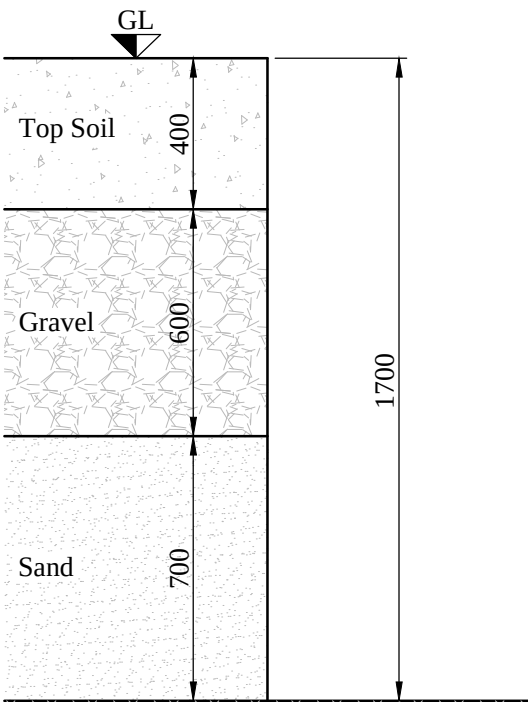

Trail Hole 5
TH05
(Scale 1:20)

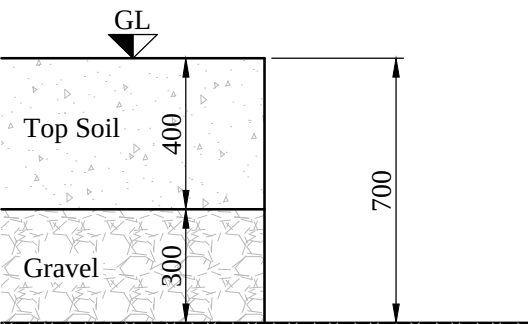

Trail Hole 6
TH06
(Scale 1:20)

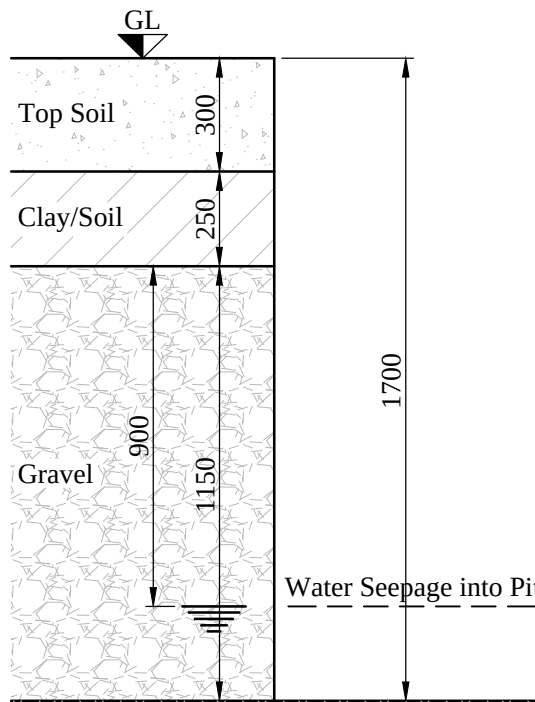

Trail Hole 7
TH07
(Scale 1:20)

Rev.	Description	Date	Drawn	Reviewed
 OPUS Fareham Office Opus International Consultants (UK) Ltd Modulus House Salterns Lane Fareham Hampshire PO16 0QS Telephone: 01329 822021 Facsimile: 01329 825274 website: www.opusinternational.co.uk email: fareham@opusinternational.co.uk				
Client:	HAMPSHIRE DEVELOPMENTS LTD			
Project:	REDEVELOPMENT AT THE HOMESTEAD AND SUNNY SIDE WESTERGATE			
Drg.Title:	TRIAL HOLE LOCATION PLAN AND DETAILS			
Scale:	AS SHOWN	Drawn:	D.N.	Reviewed:
Status:	PRELIMINARY		Date:	APR 09'
Proj.No:	EG-FA-6902.00	Drg No:	20	Rev: P1