


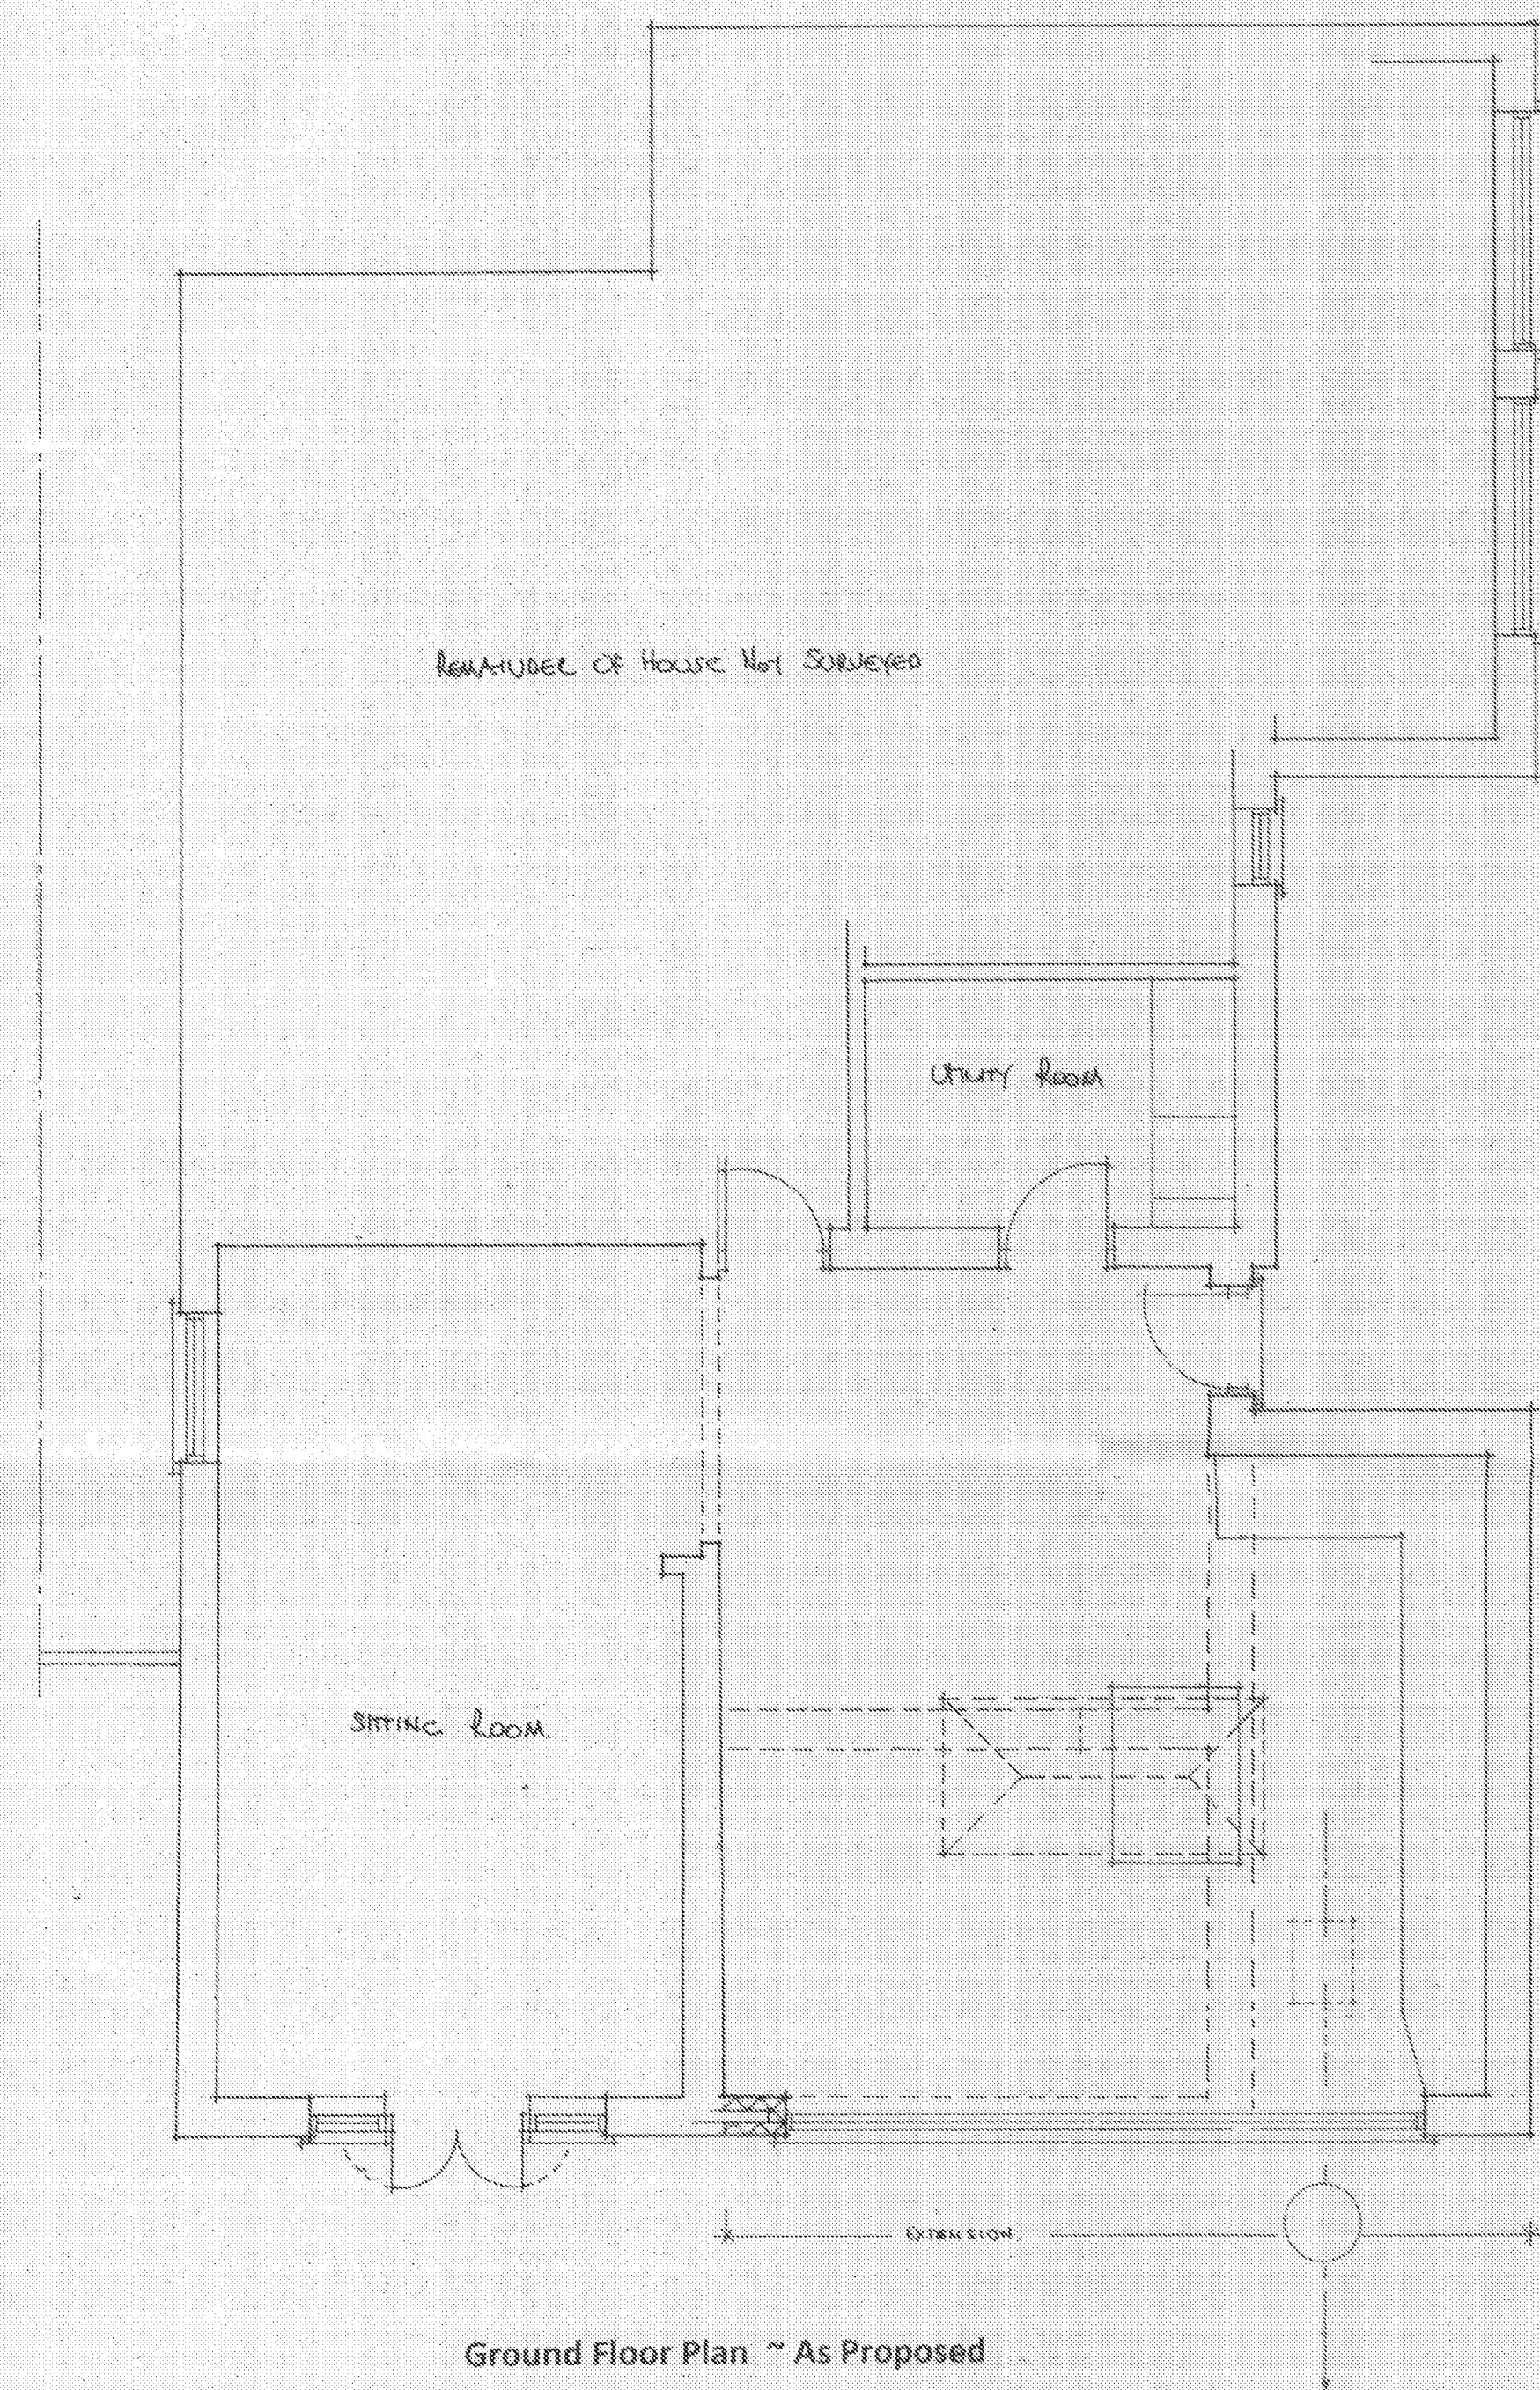

11, Lidsey Road, Woodgate, Chichester

Mr & Mrs West

Scale 1 : 50 January 2017 No. 51/17/02 'A'

Clive Fish Building & Design Consultant

