


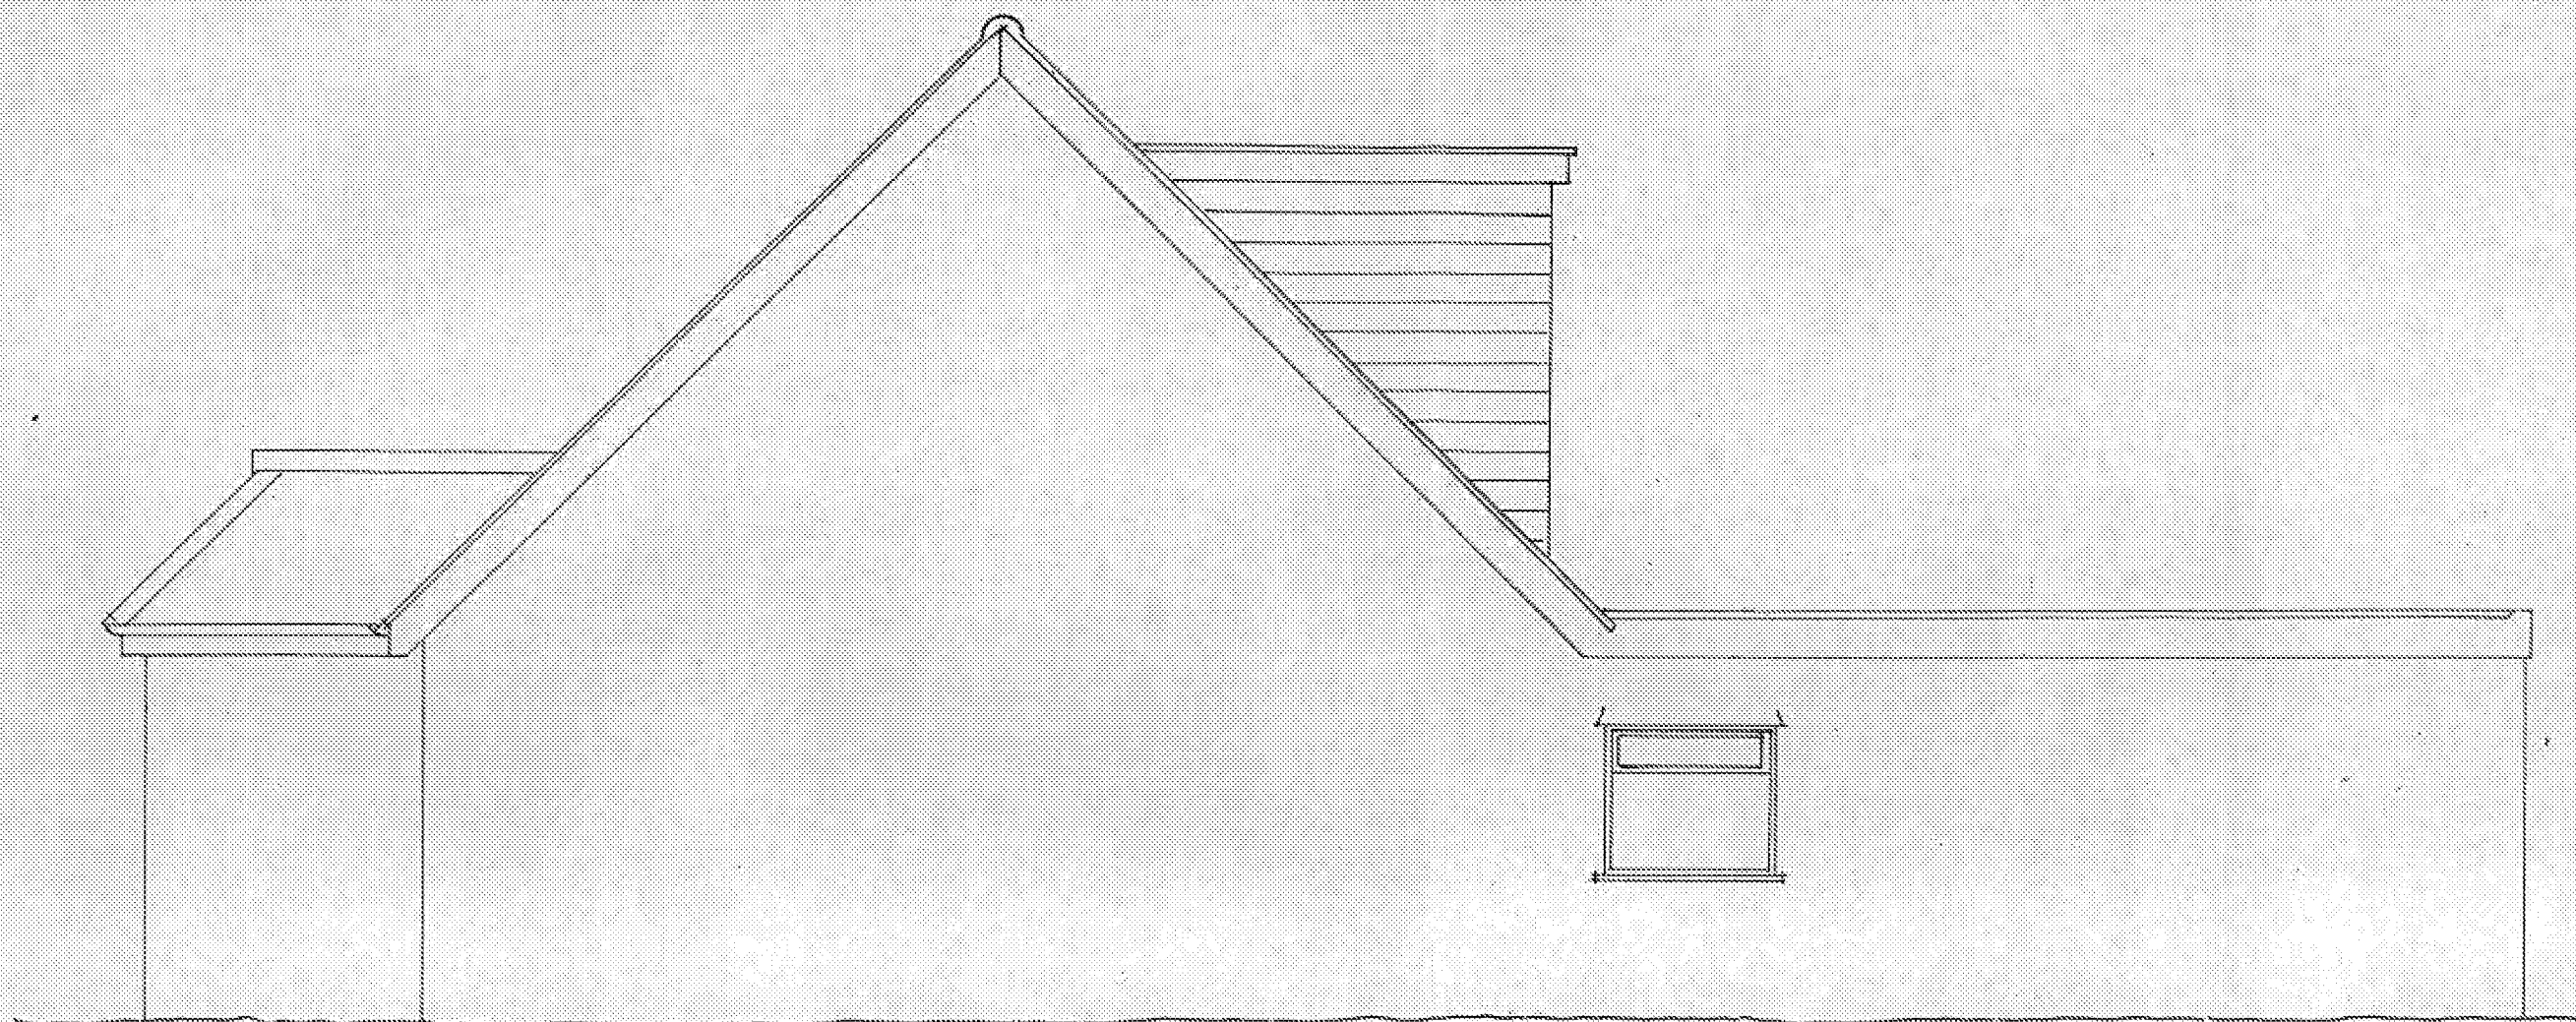

Side Elevation As Existing

11, Lidsey Road, Woodgate, Chichester, West Sussex

Mr & Mrs West

Scale 1 : 50

January 2017

No. 51/17/02

Clive Fish Building & Design Consultant

