


The property owner is required to serve a party structure notice on the adjoining owner as required by The Party Wall etc Act 1996.




EXISTING FRONT ELEVATION 1:100




PROPOSED FRONT ELEVATION 1:100

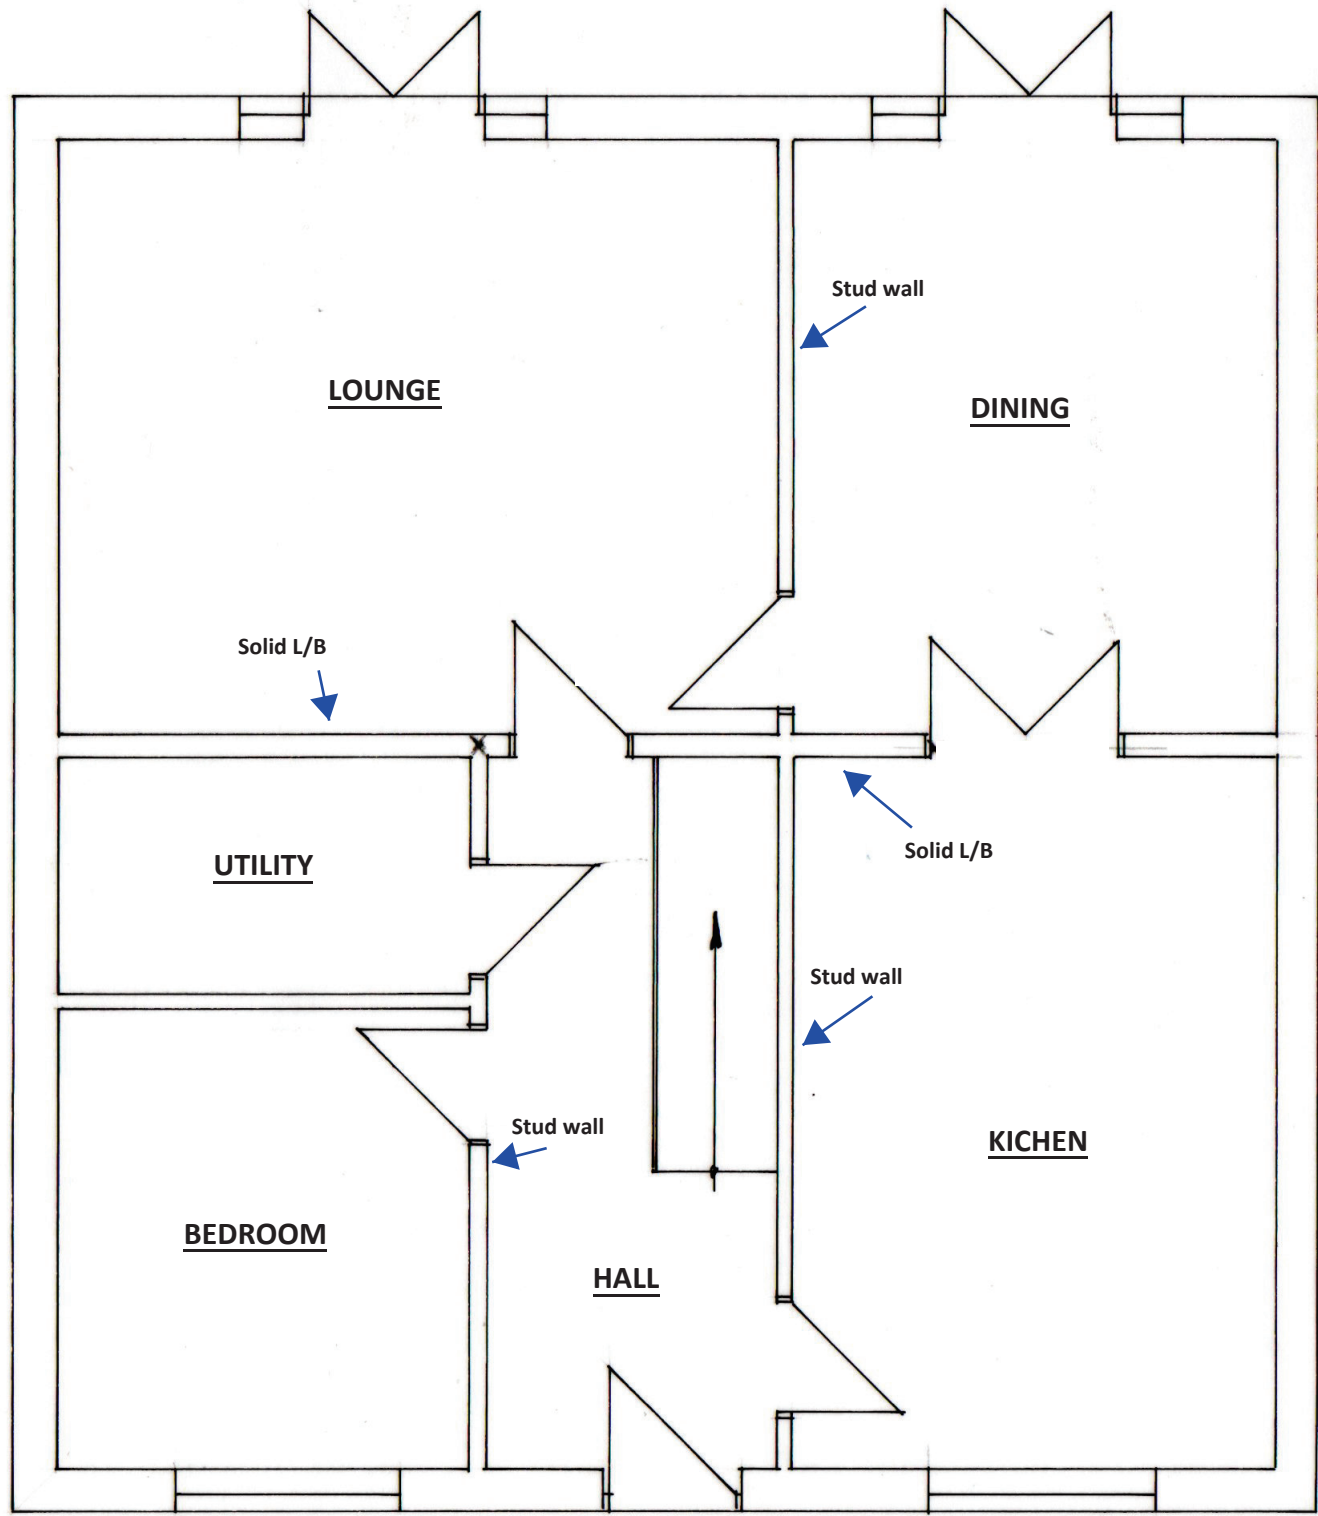


GROUND FLOOR PLAN 1:50

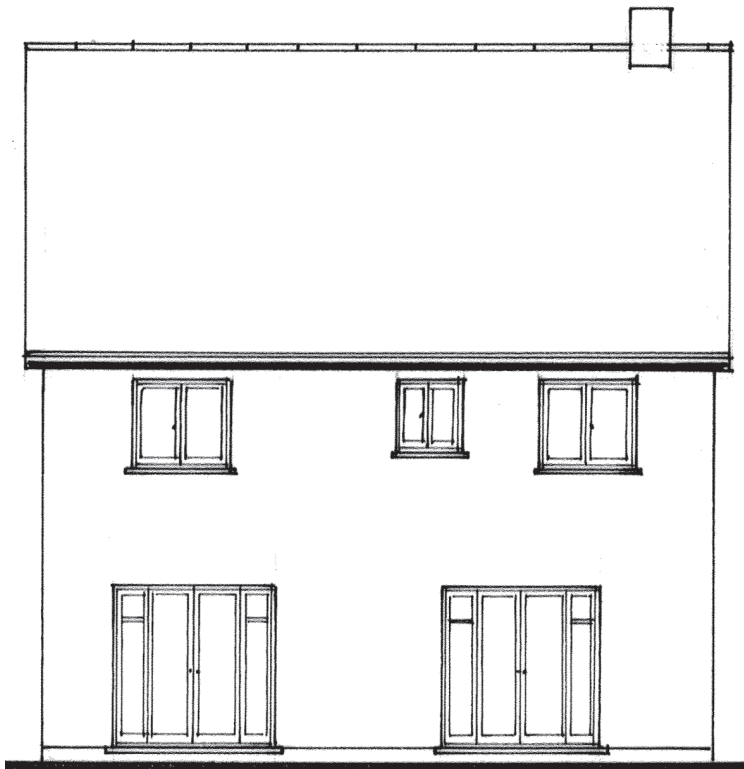

EXISTING REAR ELEVATION 1:100

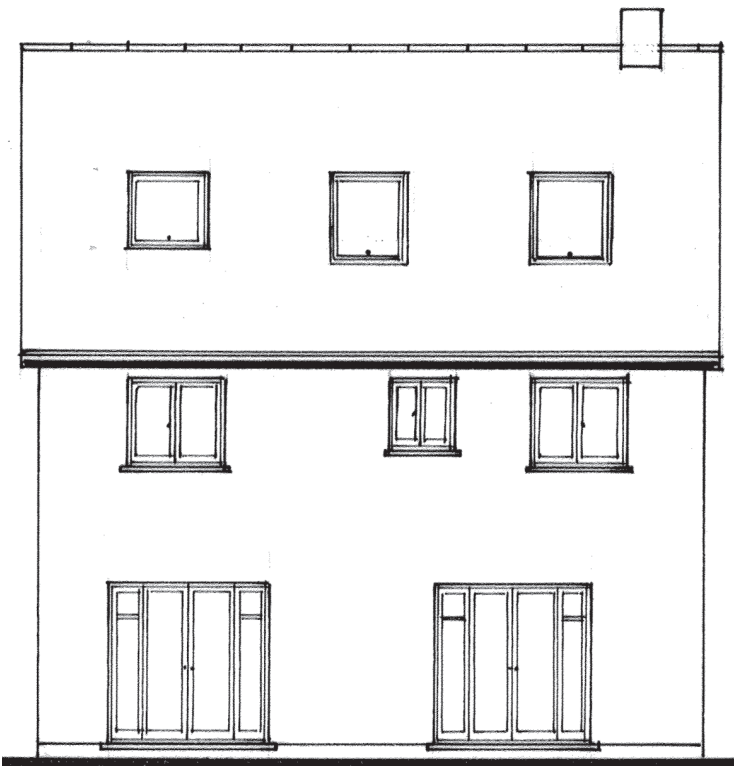

PROPOSED REAR ELEVATION 1:100

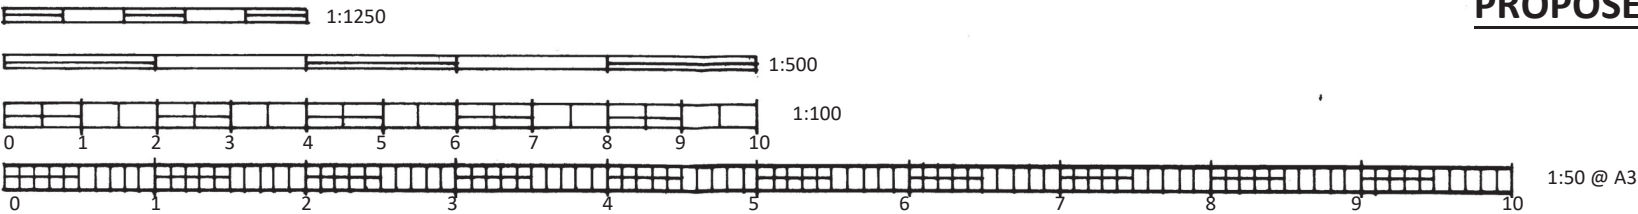

S.Barrett C.Build E, CABE Architectural, Structural & Party Wall Services. bsbpartywalls@yahoo.co.uk 07974 715009	10 PECKHAM CHASE	LOFT CONVERSION	CLIENT: Mr & Mrs Pearce DATE: 31.03.2021 DRWG No: BSB/21/838/1	A3
--	--------------------------------	-------------------------------	--	------------------