



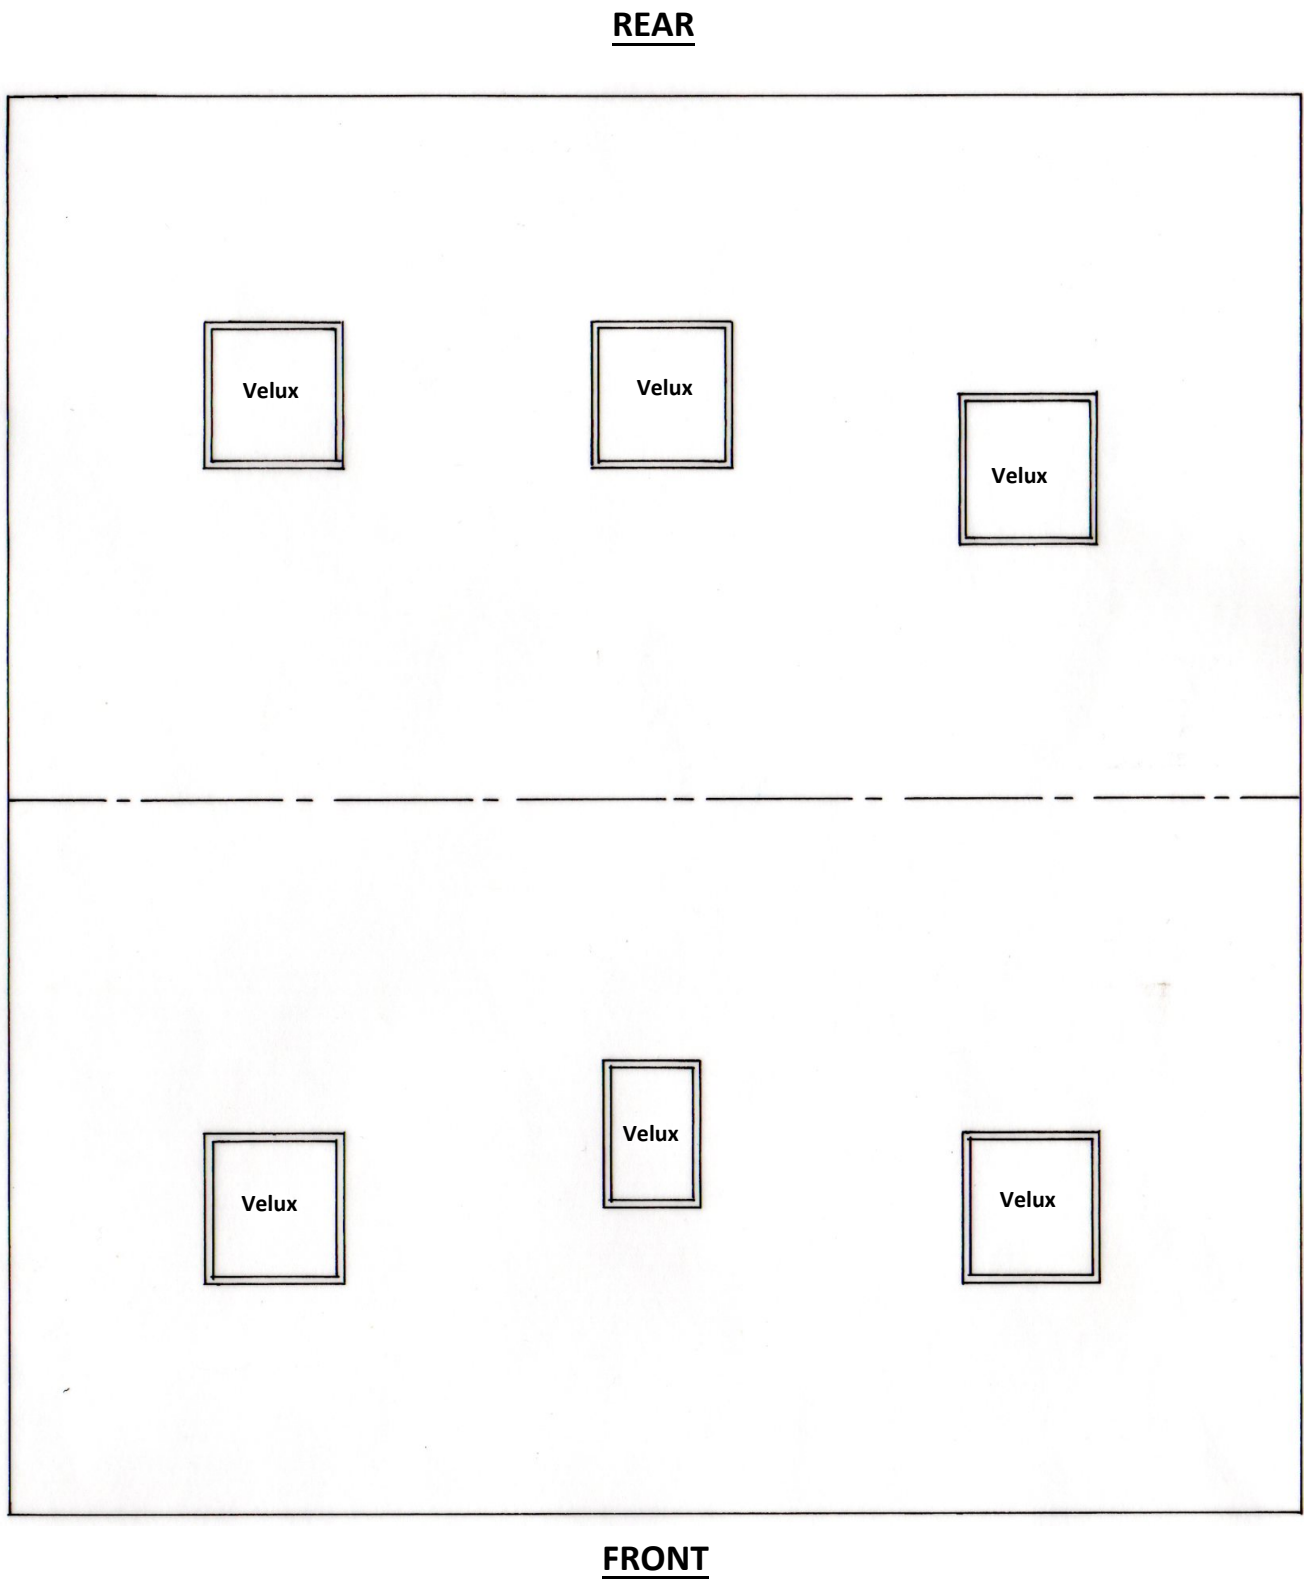

PROPOSED ROOF PLAN 1:50

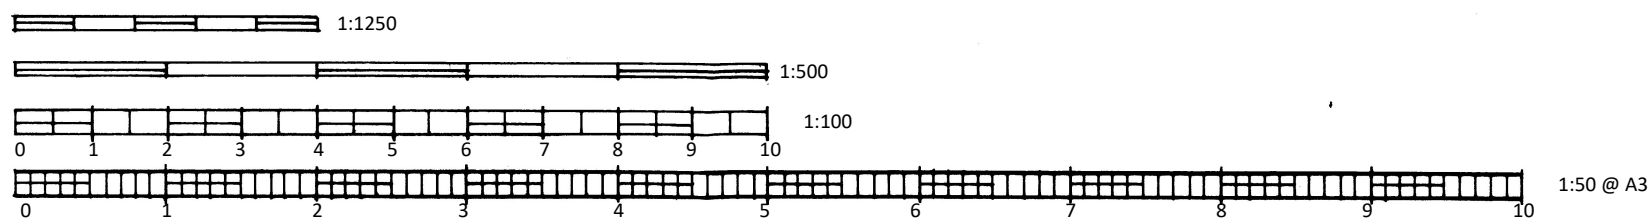

S.Barrett Architectural, Structural & Party Wall Services. bsbpartywalls@yahoo.co.uk 07974 715009  cabe chartered association of building engineers <u>10 PECKHAM</u> <u>CHASE</u> <u>LOFT CONVERSION</u> <u>CLIENT:</u> Mr & Mrs Pearce <u>DATE:</u> 29.04.2021 <u>DRWG No:</u> BSB/21/838/4 <u>A3</u>
