




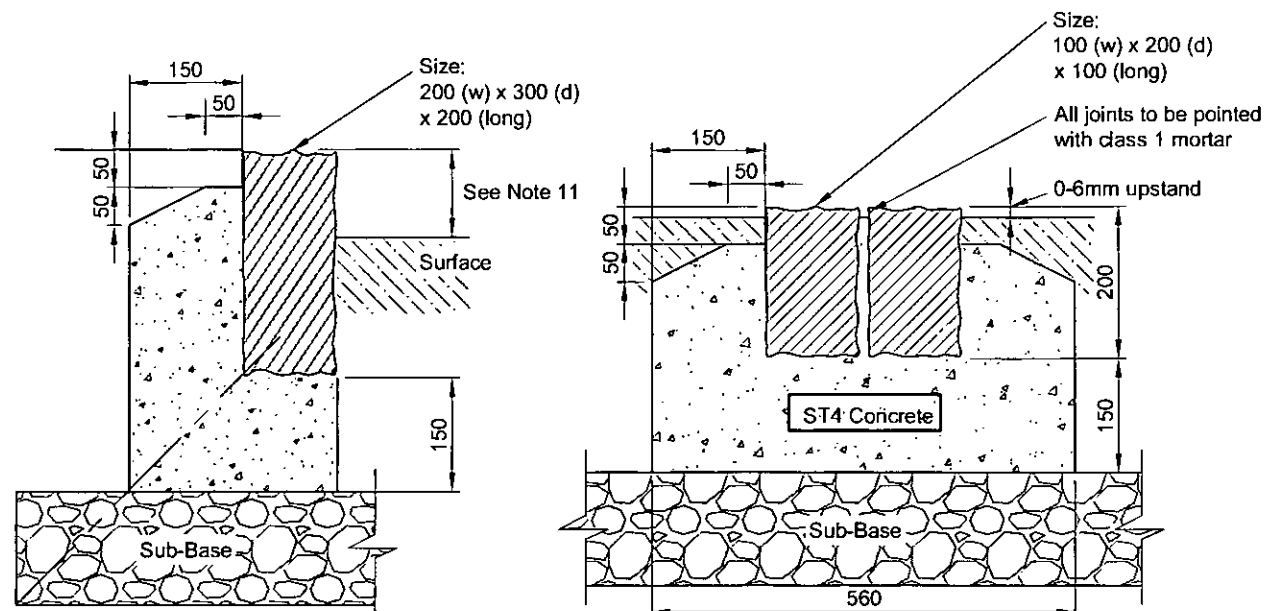


**FULL HEIGHT KERB
TYPE GRANITE SETT
(1:10)**

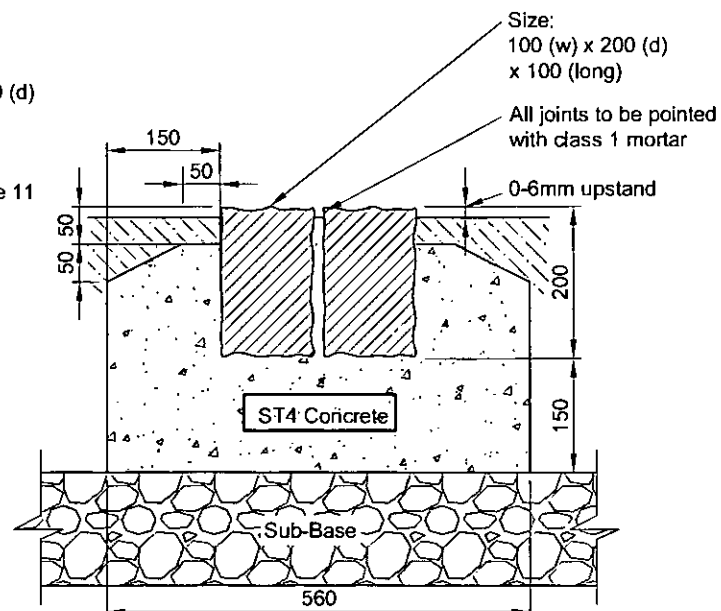


BOUNDARY DEMARCATION
DOUBLE ROW GRANITE SETT
SECTION
(1:10)

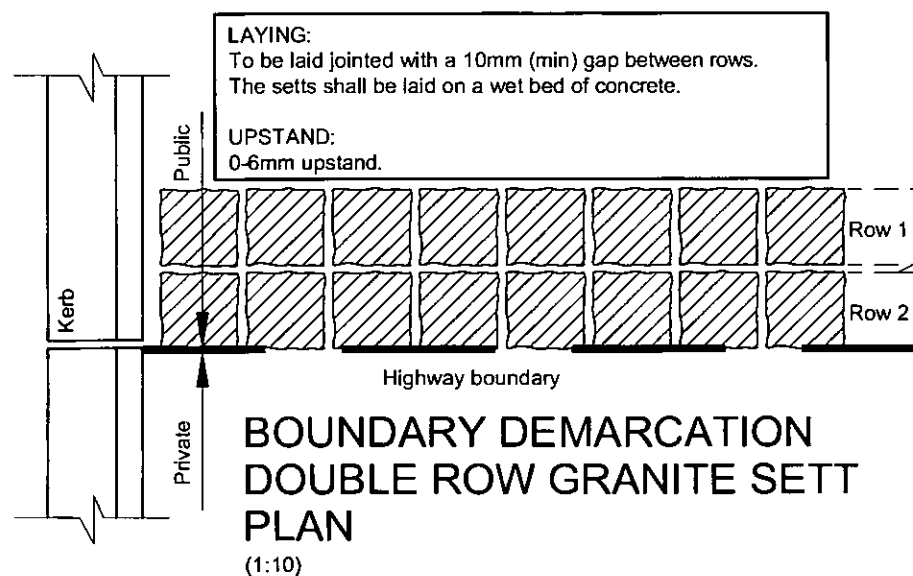


BOUNDARY DEMARCATION
DOUBLE ROW GRANITE SETT
PLAN
(1:10)

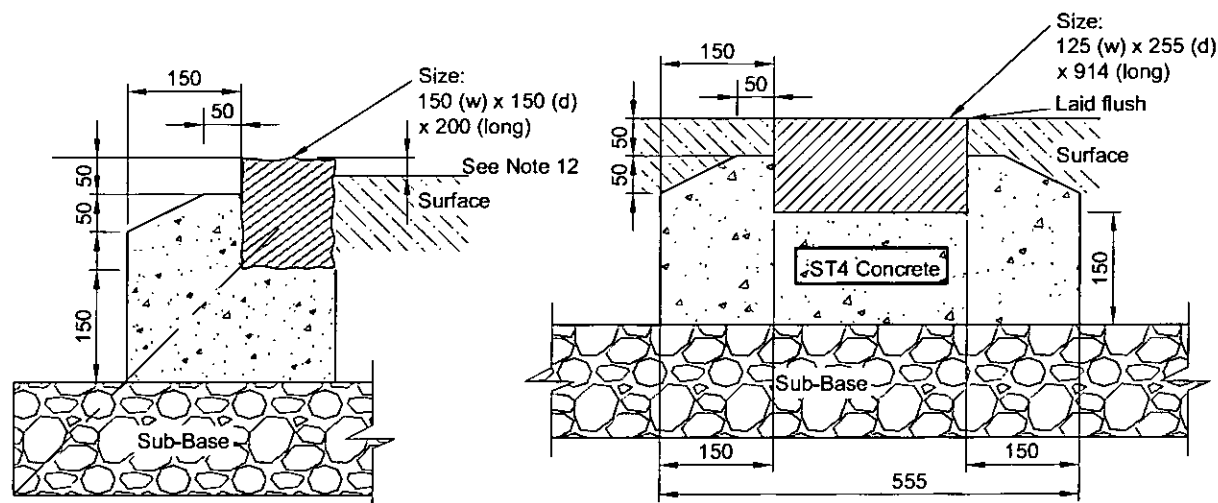

DROP KERB
TYPE GRANITE SETT
(1:10)

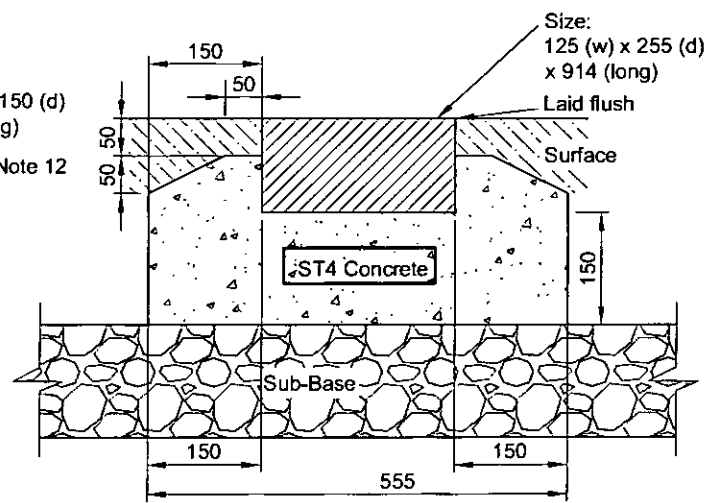

BOUNDARY DEMARCATION
TYPE CS1
SECTION
(1:10)

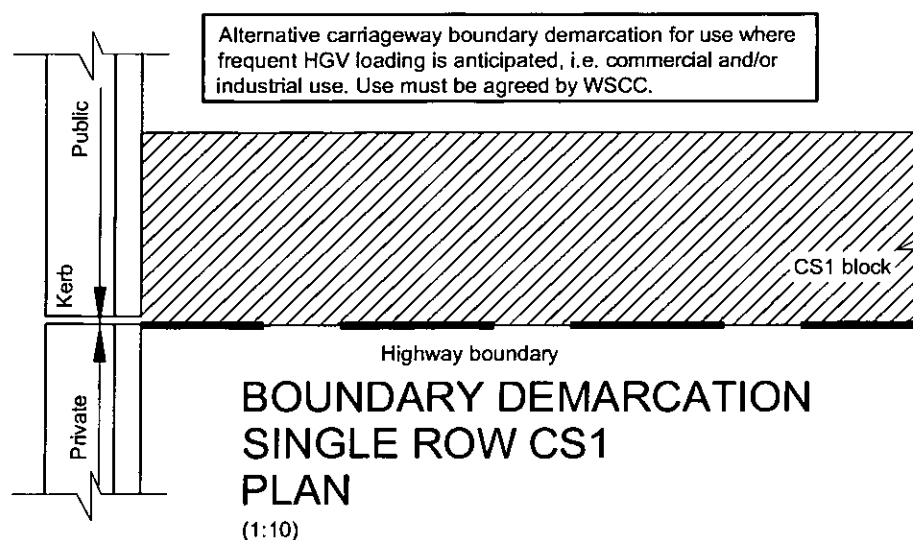

BOUNDARY DEMARCATION
SINGLE ROW CS1
PLAN
(1:10)

- NOTES
1. Do not scale from this drawing.
 2. Kerbs to be butt jointed. Where kerb alignments incur 'minor open joint tapers' between formed surfaces mortar jointing shall be used as directed by Highway Inspector.
 3. All full length PCC kerbs are to be mechanically handled.
 4. All precast concrete Kerbs & Edgings shall be to BS EN 1340 & laid to BS 7533-6.
 5. All setts of natural stone shall be to BS EN 1342 & laid to BS 7533-7.
 6. All Kerbs & Edgings bed & backing to be Concrete Class ST1 (C6/8), well compacted. Unless otherwise stated this shall be a minimum bed thickness of 150mm. Carriageway demarcation CS1/Granite setts to be ST4 (C16/20).
 7. The minimum length of any cut kerb shall be 450mm (Half kerb).
 8. The correct radius kerbs shall be used for all radii of 12m or less. For radii between 12m and 20m 600mm long straight units shall be used. Radius kerbs shall be used to form corners of laybys and tapers.
 9. The correct transition kerbs shall be used for all drop kerb and upstand variation locations.
 10. The correct quadrant kerbs shall be used to form corners of square areas and refuge islands.
 11. Full height kerb upstand shall be 125mm unless otherwise agreed by WSCC under a formal request.
 12. Drop kerb upstand shall be 0-6mm for pedestrian crossings, 25mm for vehicular crossings.
 13. Refer to drawing 01 for laying methods.

2013 ISSUE

A	Corrected ref to CS1	DJL	GM	30/11/12	West Sussex County Council Infrastructure Group County Hall, West Street Chichester West Sussex PO19 1RH (01243) 642105  west sussex county council	Project Name		Section 278/30 Highway Agreement Standard Details		
Rev	Revision details	Chkd	Appd	Date		Drawing Title				
Drawn: MJA			For comment			Approved Kerb Type Selection Sheet 2		Original Drawing Size : A3		
Chkd:			For tender					Scale : As Shown		Dimensions :
Appd:			For construction					Drawing No. S278/38/03		Rev
Date:			As constructed							A
File ref:										
IWP Ref:										