


NOTES

1. Do not scale from this drawing.
2. All timber shall comply with SHW Clause 304 unless otherwise stated.
3. Actual position of footpath/cycleway/bridleway shall be determined on site with The Highway Inspector.
4. Where footpath routing is in vicinity of trees appropriate measures shall be undertaken in accordance with BS5837 and in consultation with the WSCC tree officer.
5. The Highway Inspector may increase the Sub-base depth or include a geotextile or geogrid on formation where site ground conditions are considered to be sub-standard.
6. None of the details on this drawing are suitable where 'no-dig' construction is required.

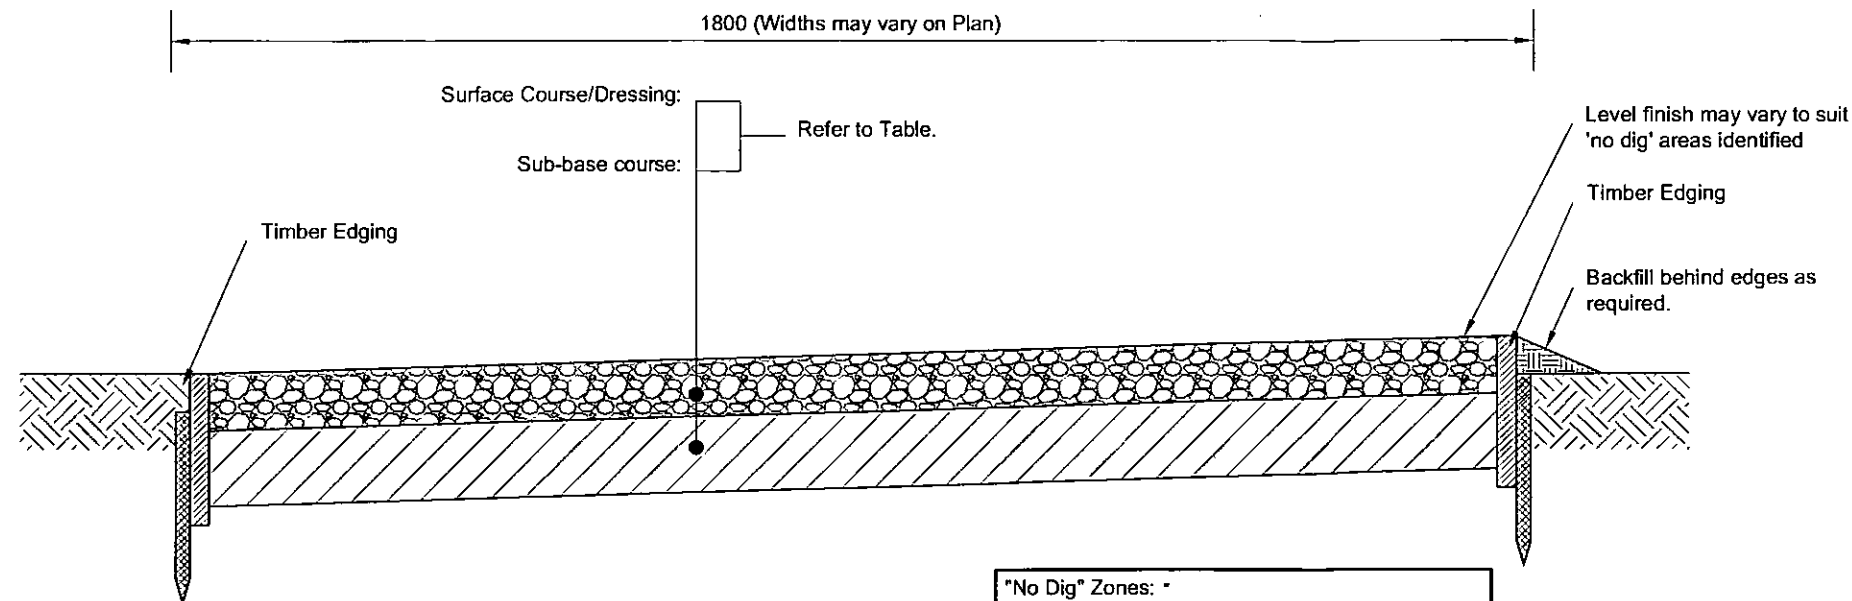

ELEVATION DETAIL
(Scale 1:10)

"No Dig" Zones: -


Where it is necessary to provide footways or footpaths with in a tree-root protection zone (TPZ), the designer must use this detail or otherwise comply with the following requirements:

- No tree roots are to be severed
- Existing soil must not be compacted
- The construction must allow aeration and run-off


Specialist advice is to be sought in conjunction with approval from WSCC Tree Officer.

Cellweb (or similar approved) may be used, in accordance with manufacturer's specifications.

FOOTPATH - ALTERNATIVE CONSTRUCTION SELECTOR			
	RURAL TYPE A	RURAL TYPE B	RURAL TYPE C
SUB-BASE			
Type 1 (Clause 803) rolled in 2 No. layers	175	175	175
SURFACE/DRESSING COURSE			
Fittleworth Stone Screened Rubble	75	-	-
Eco-Mix supplied by Dudmans or equivalent approved by WSCC	-	75	-
Limestone Dust	-	-	25

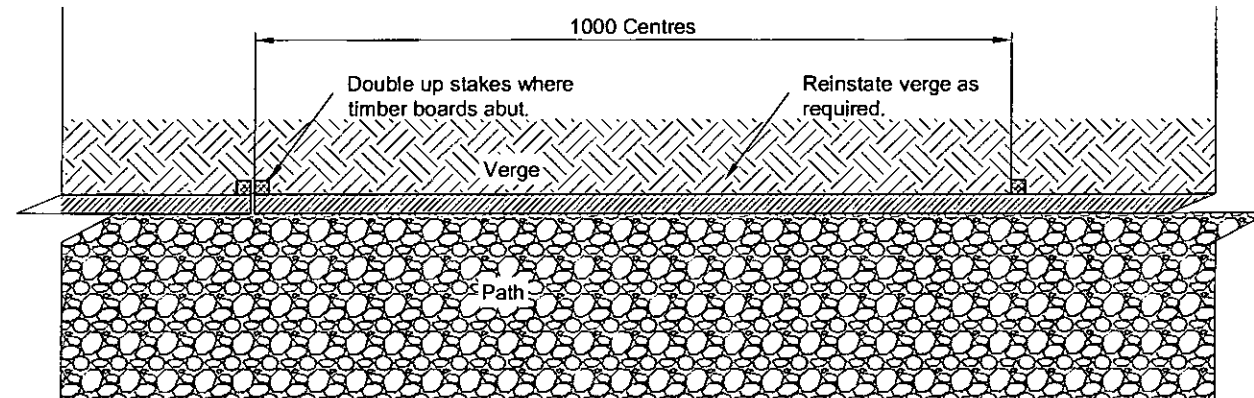

PLAN DETAIL
(Scale 1:10)

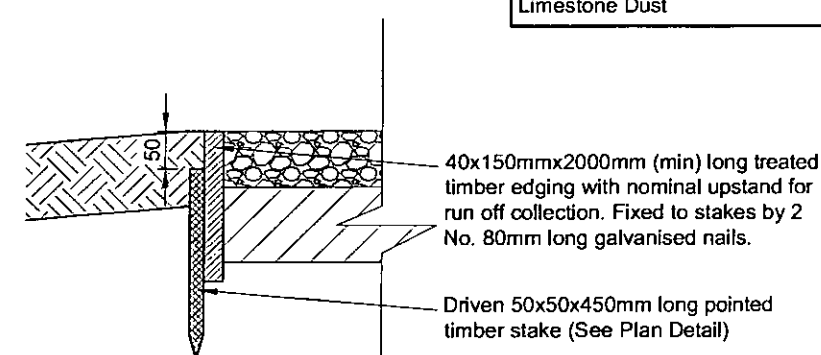

EDGING DETAIL
(Scale 1:10)

A	Notes amended	DLS	MJA	28.02.13	West Sussex County Council Infrastructure Group County Hall, West Street Chichester West Sussex PO19 1RH (01243) 642105  west sussex county council	Project Name		Section 278/38 Highway Agreement Standard Details		
Rev	Revision details	Chkd	Appd	Date		Drawing Title			Original Drawing Size : A3	
Drawn: MJA			For comment			Footway/Footpath (Rural)			Scale : As Shown	
Chkd:			For tender			Type 5		Dimensions :		
Appd:			For construction					Drawing No.		
Date:			As constructed					S278/38/06		
File ref:									Rev	
IWP Ref:									A	