



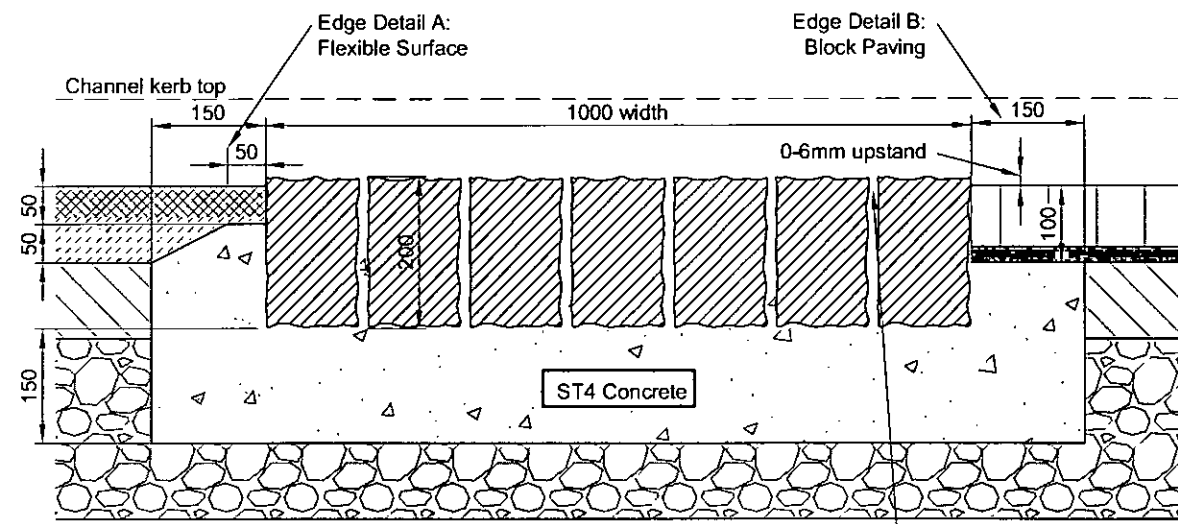

GRANITE SETT RUMBLE STRIP SECTION

(1:10)

All joints to be pointed with mortar (See Note 13)

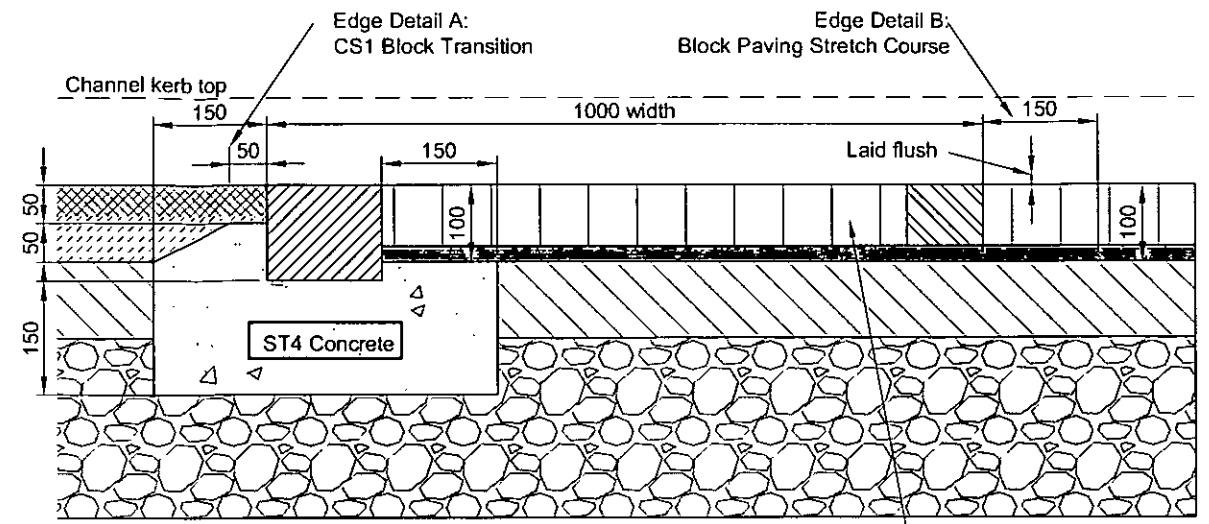


BLOCK PAVED RUMBLE STRIP SECTION

(1:10)

80mm Block Paving as per manufacturer specification

- NOTES
1. Do not scale from this drawing.
 2. Kerbs to be butt jointed. Where kerb alignments incur 'minor open joint tapers' between formed surfaces mortar jointing shall be used as directed by Highway Inspector.
 3. All full length PCC kerbs are to be mechanically handled.
 4. All precast concrete Kerbs & Edgings shall be to BS EN 1340 & laid to BS 7533-6.
 5. All setts of natural stone shall be to BS EN 1342 & laid to BS 7533-7.
 6. All Kerbs & Edgings bed & backing forming rumble strip to be Concrete Class ST4 (C16/20), well compacted. Unless otherwise stated this shall be a minimum bed thickness of 150mm.
 7. The minimum length of any cut kerb shall be 450mm (Half kerb).
 8. The correct radius kerbs shall be used for all radii of 12m or less. For radii between 12m and 20m 600mm long straight units shall be used. Radius kerbs shall be used to form corners of laybys and tapers.
 9. The correct transition kerbs shall be used for all drop kerb and upstand variation locations.
 10. The correct quadrant kerbs shall be used to form corners of square areas and refuge islands. Cut quadrants are permissible.
 11. Full height kerb upstand shall be 125mm unless otherwise agreed by WSCC under a formal request.
 12. Drop kerb upstand shall be 0-6mm for pedestrian crossings, 25mm for vehicular crossings.

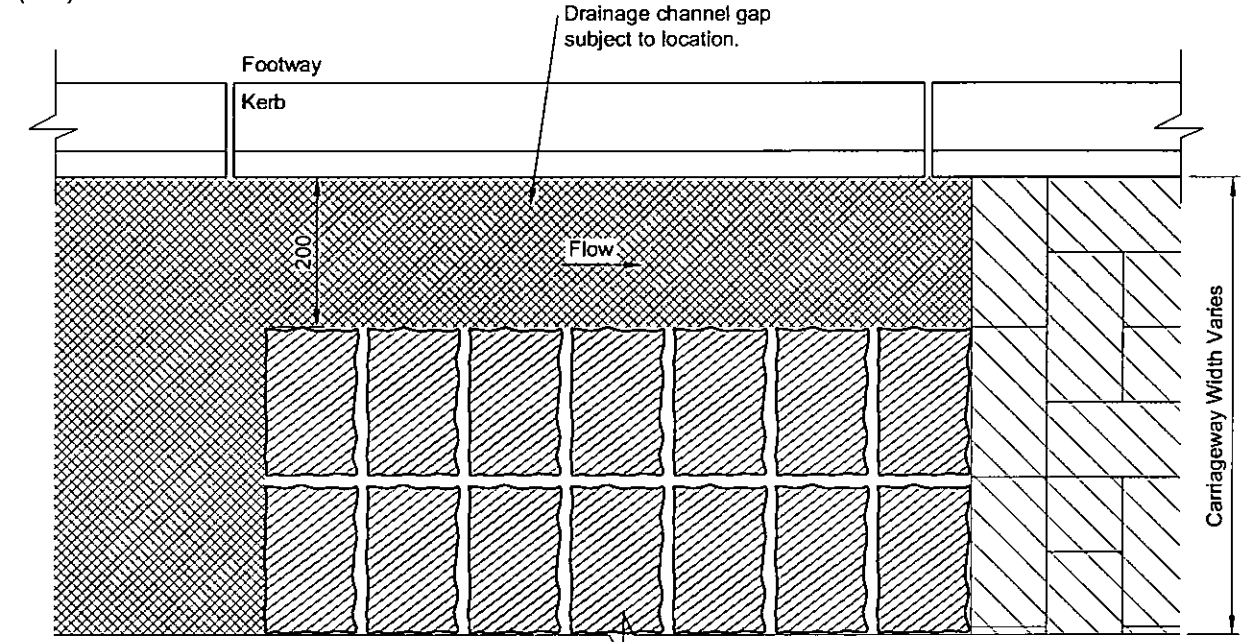


GRANITE SETT RUMBLE STRIP PLAN

(1:10)

LAYING:
To be laid jointed with a 10mm (min) gap between rows.
The setts shall be laid on a wet bed of concrete.

UPSTAND:
0-6mm upstand.

DRAINAGE:
Setts shall be laid leaving a 200mm gap from the kerb face where necessary to maintain surface water conveyance.

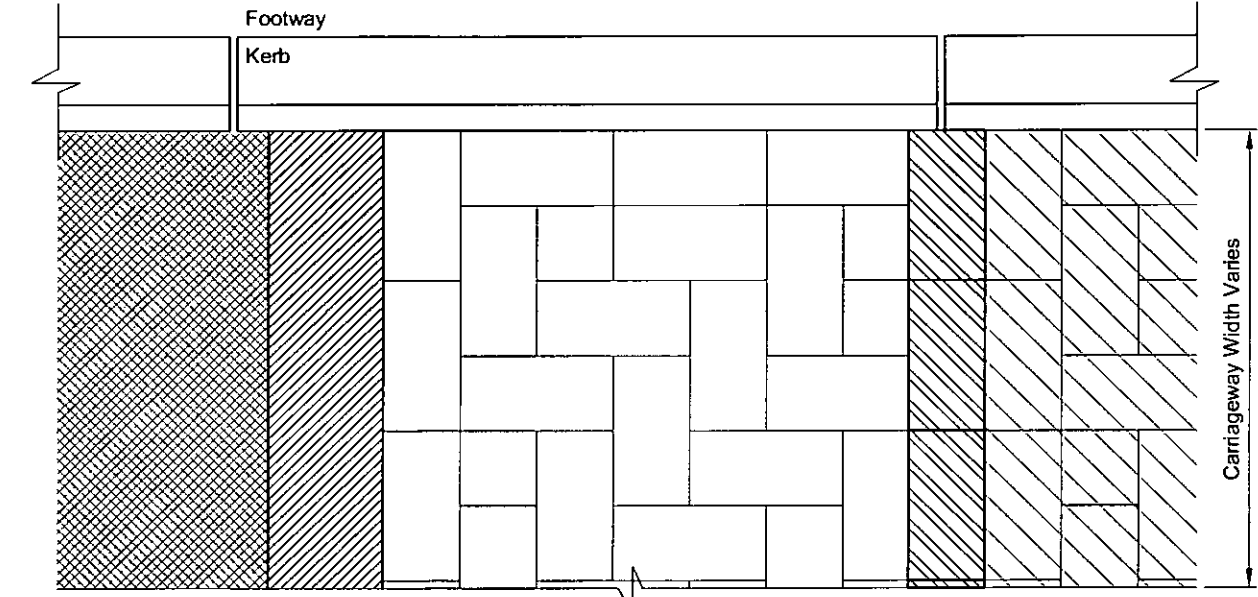

BLOCK PAVED RUMBLE STRIP PLAN

(1:10)

LAYING:
To be laid jointed with a 10mm (min) gap between rows.
The setts shall be laid on a wet bed of concrete.

A					Notes amended					DLS					MJA					28.02.13				
Rev					Revision details					Chkd					Appd					Date				
Drawn:					MJA										For comment									
Chkd:															For tender									
Appd:															For construction									
Date:															As constructed									
File ref:																								
IWP Ref:																								

West Sussex County Council										Project Name									
Infrastructure Group										Section 278/38 Highway Agreement									
County Hall,										Standard Details									
West Street																			
Chichester																			
West Sussex																			
PO19 1RH																			
(01243) 642105																			

Drawing Title										Original Drawing Size : A3									
Street Furniture										Scale : As Shown									
Rumble Strips										Dimensions :									
										Drawing No.									
										S278/38/15									
										Rev									
										A									

