



TACTILE CROSSING REQUIREMENTS

TACTILE:
Flags conforming to BS EN 1339:2003,
installed to BS EN 7533-4:2006.


COLOUR:
RED (Controlled Crossing)
BUFF or other (Uncontrolled Crossing)

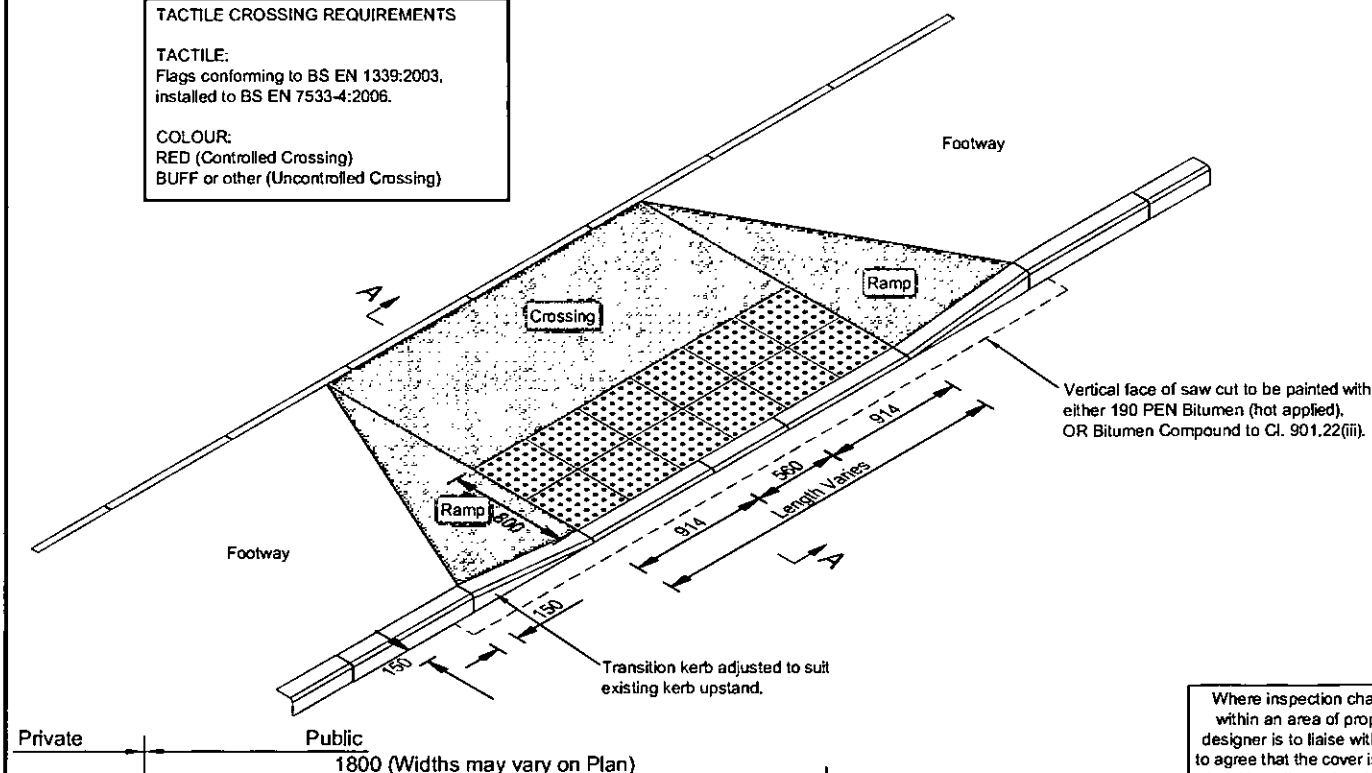


SECTION A-A DETAIL
(Scale 1:20)

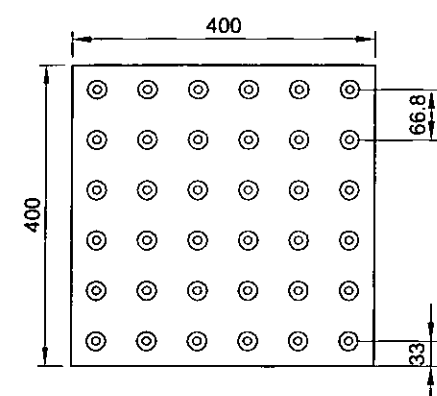


TACTILE SLAB PLAN

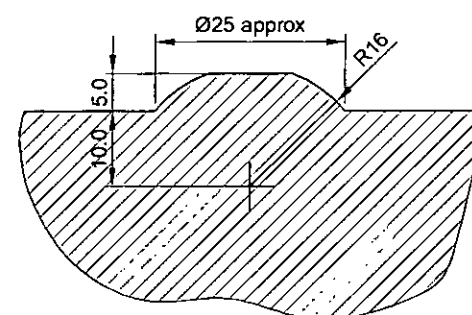


**TACTILE SLAB
DOME SECTION**
(1:10)

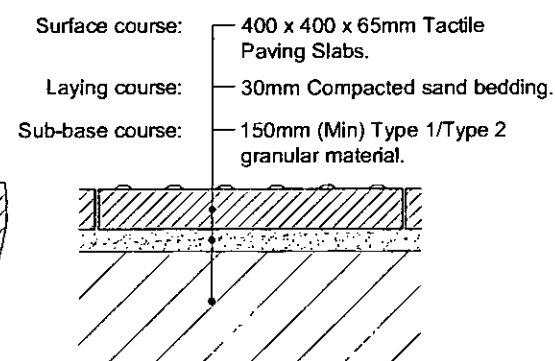

LAYING METHOD
OPTION 1
(1:10)

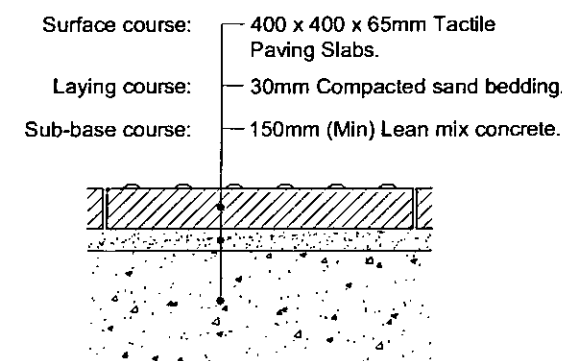

LAYING METHOD OPTION 2

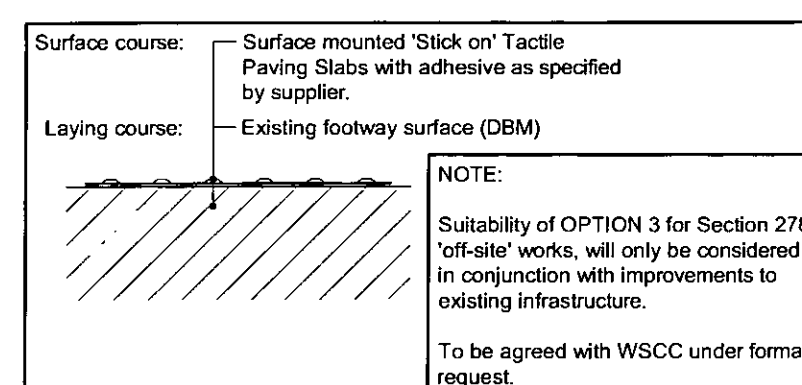

LAYING METHOD OPTION 3 (1:10)

NOTE:

Suitability of OPTION 3 for Section 278 'off-site' works, will only be considered in conjunction with improvements to existing infrastructure.

To be agreed with WSCC under formal request.

A	Notes amended	DLS	MJA	28.02.13
Rev	Revision details	Chkd	Appd	Date
Drawn: MJA			For comment	
Chkd:			For tender	
Appd:			For construction	
Date:			As constructed	
File ref:				
IWP Ref:				

West Sussex County Council
Infrastructure Group
County Hall,
West Street
Chichester
West Sussex
PO19 1RH
(01243) 642105



Project Name

Section 278/38 Highway Agreement
Standard Details

Drawing Title

Street Furniture
Tactile Crossings

Original Drawing Size :	A3
-------------------------	----

Scale : As Shown

Dimensions :

Drawing No.

S278/38/18

Rev