




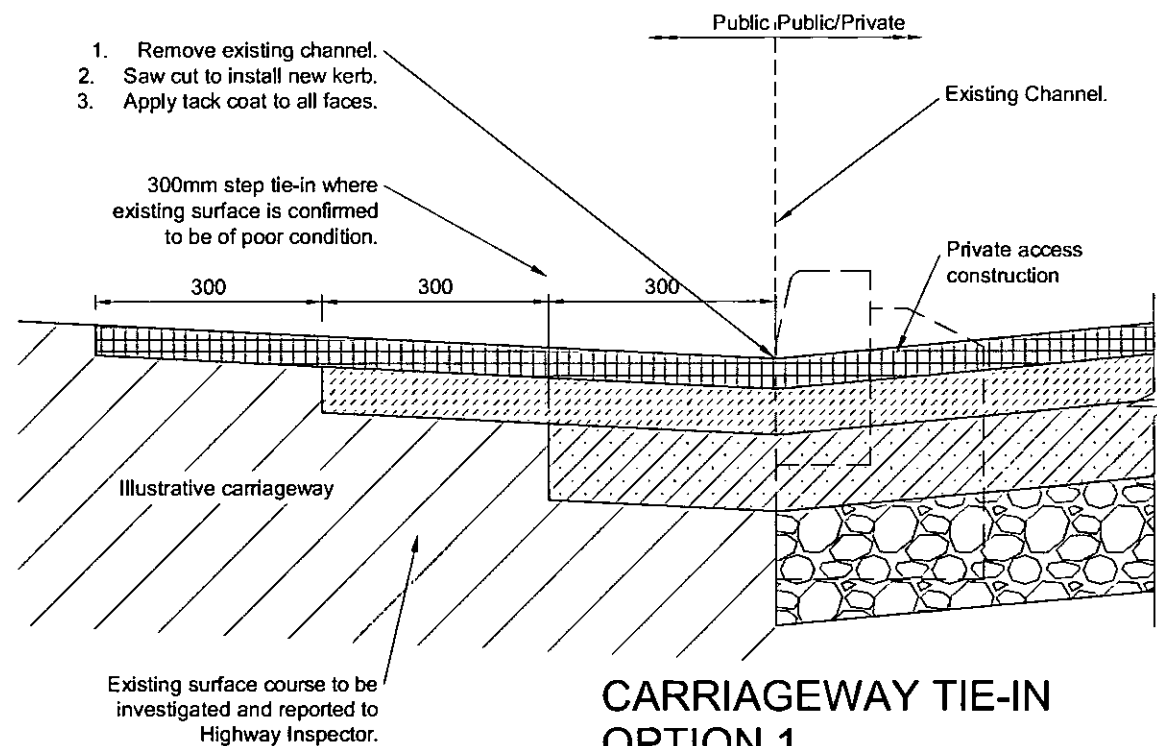


**CARRIAGEWAY TIE-IN
OPTION 1**
(1:10)

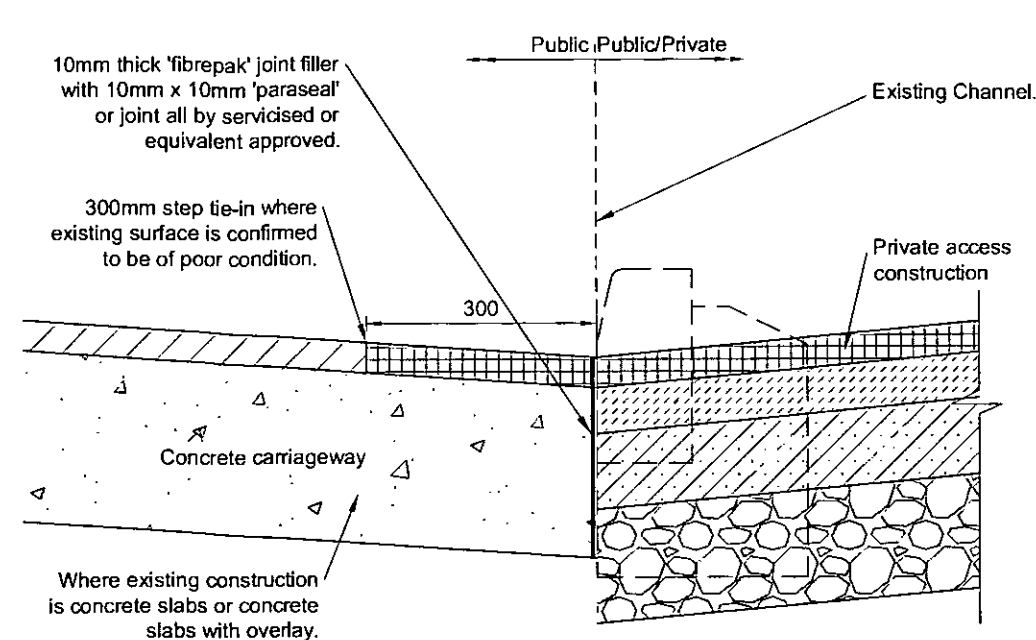

**CARRIAGEWAY TIE-IN
OPTION 2**
(1:10)

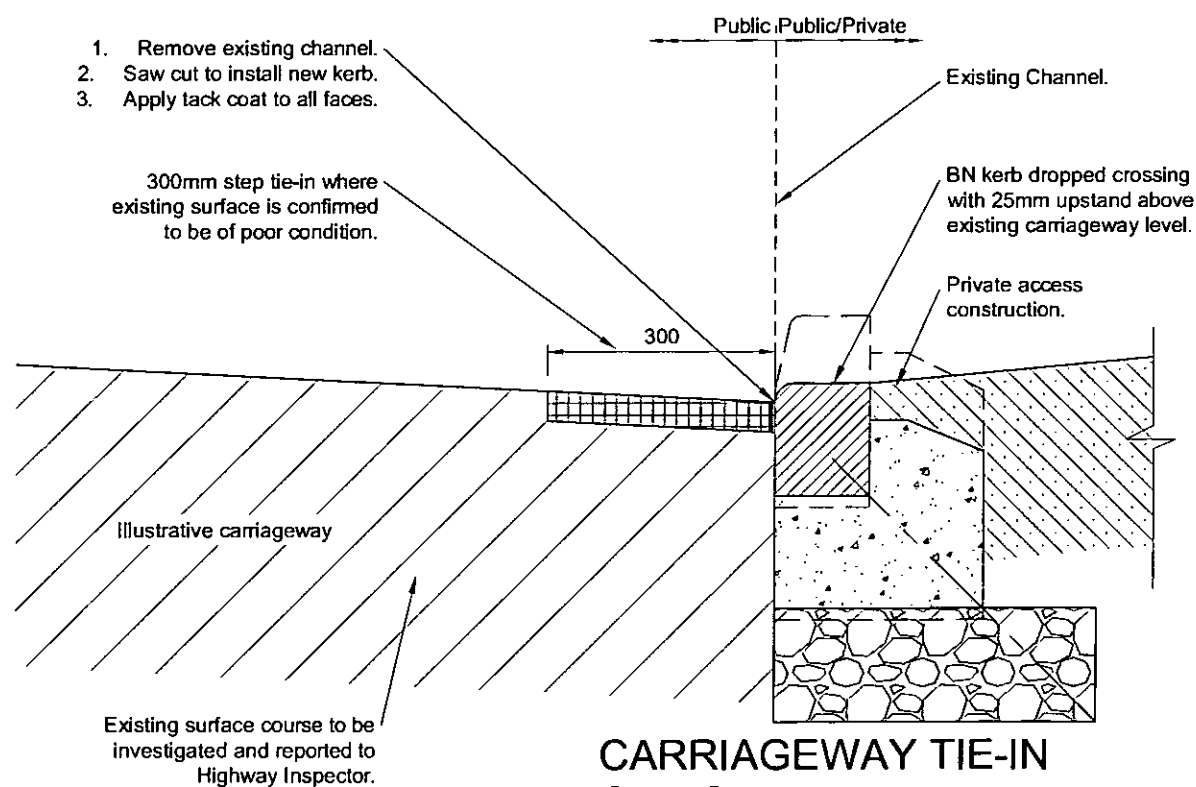

**CARRIAGEWAY TIE-IN
OPTION 3**
(1:10)

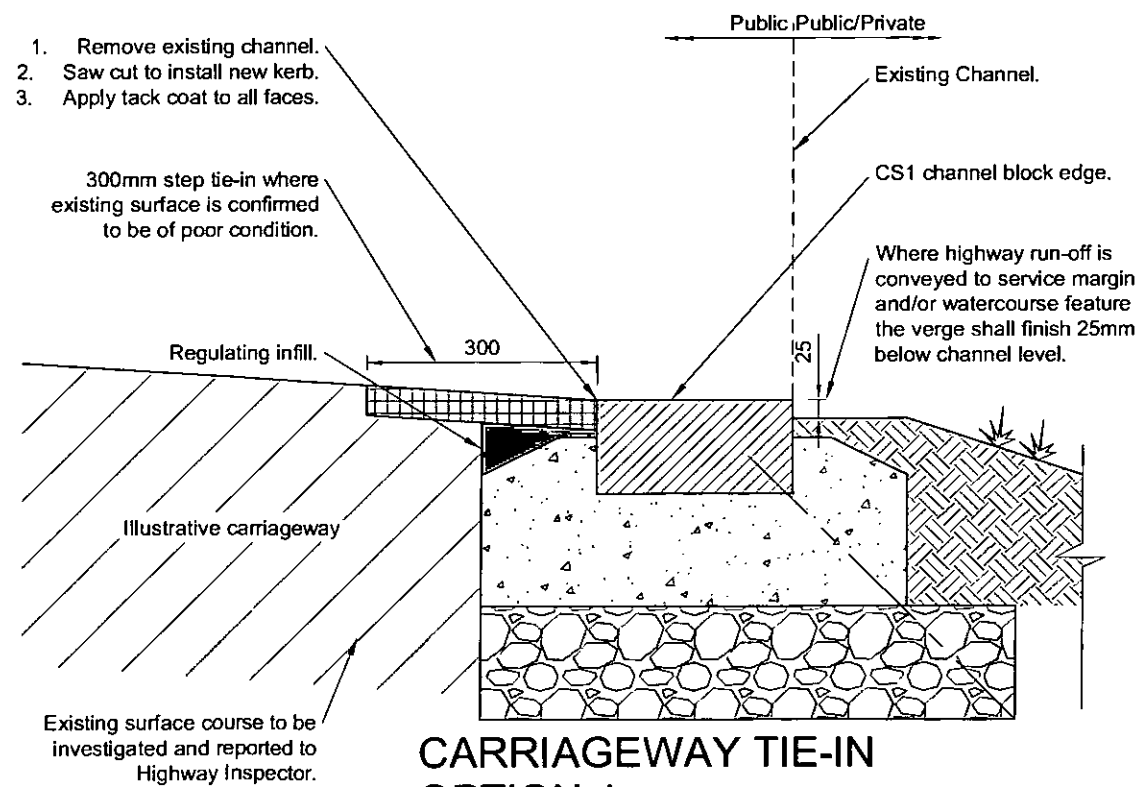

**CARRIAGEWAY TIE-IN
OPTION 4**
(1:10)

NOTES

- Do not scale from this drawing.
- Refer to drawings 02 & 03 for Approved Kerb Type Selection.
- Refer to drawing 01 for laying methods.
- Prior to the commencement of laying the formation shall be treated with an approved residual weedkiller.
- The Highway Inspector may request inclusion of a non-woven separation membrane to mitigate weed/root intrusion.
- The Highway Inspector may increase the Sub-base depth or include a geotextile or geogrid on formation where site ground conditions are considered to be sub-standard.
- Not suitable where 'no-dig' construction is required.
- Refer to drawing 21 for Carriageway Surfacing Options.

A Notes amended Rev Revision details Drawn: MJA Chkd: Appd: Date: File ref: IWP Ref:	DLS MJA 28.02.13 Chkd Appd Date	West Sussex County Council Infrastructure Group County Hall, West Street Chichester West Sussex PO19 1RH (01243) 642105 	Project Name Section 278/38 Highway Agreement Standard Details Drawing Title Carriageway Tie-In Options	Original Drawing Size : A3 Scale : As Shown Dimensions : Drawing No. S278/38/20 Rev A
---	--	--	--	---