

ARUN DISTRICT COUNCIL AL/46/18/HH

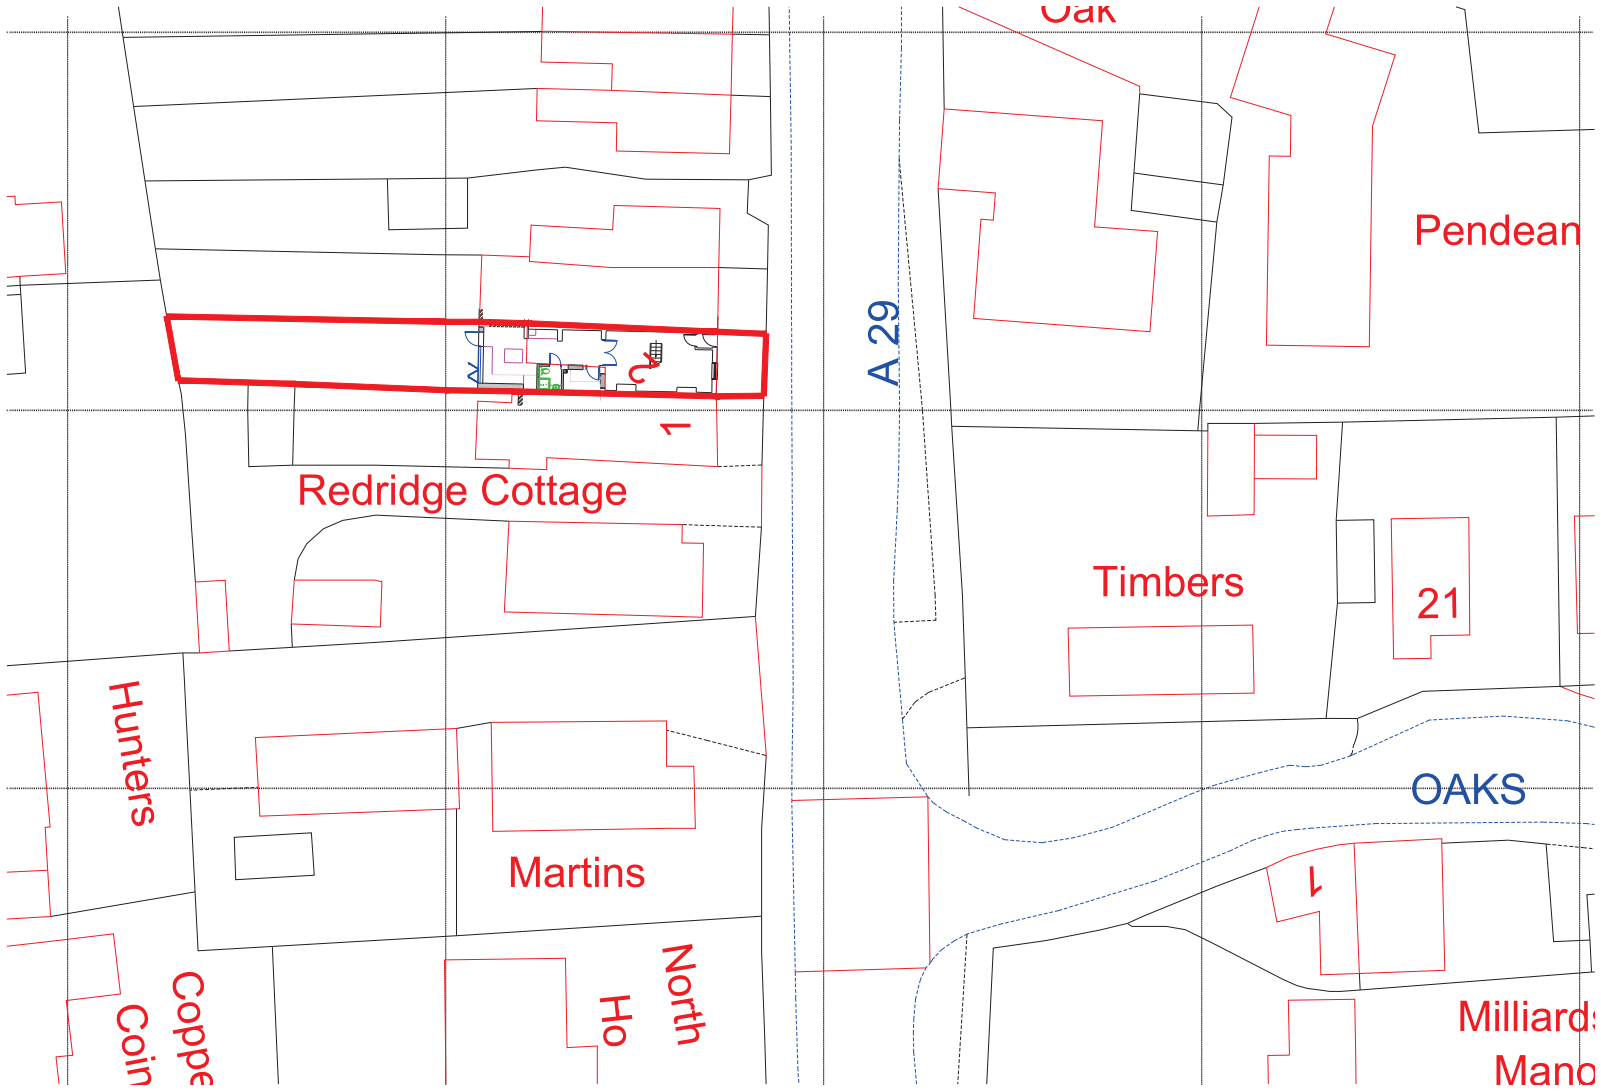

Site Block Plan 1:500
OS Tile License No: 100022432

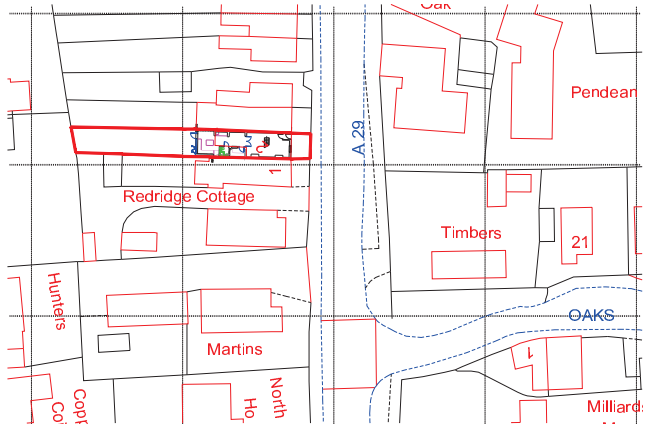

Site Location Plan 1:1250

look. design | planning | build
lookdesignandbuild.co.uk
e: office@lookdesignandbuild
t: 01243 512 278

0 10 20 30 40 50

0 10 20 30 40 50 60 70 80 90 100

© this drawing is the copyright of look. design + build [l.db]. L.db design responsibility is limited to the design of the permanent works as finally constructed by l.db as part of the design + build service.

PROJECT TITLE
Proposed Development at
2 Belle Vue Cottages
Westergate Street
Westergate

DRAWING TITLE	Proposed Site & Location Plan
STATUS	Planning Application
SCALE	as noted @ A3
DATE	16.04.2018
DRAWN BY	DE
DRAWING No	PA-279-05

No	REVISION	DATE