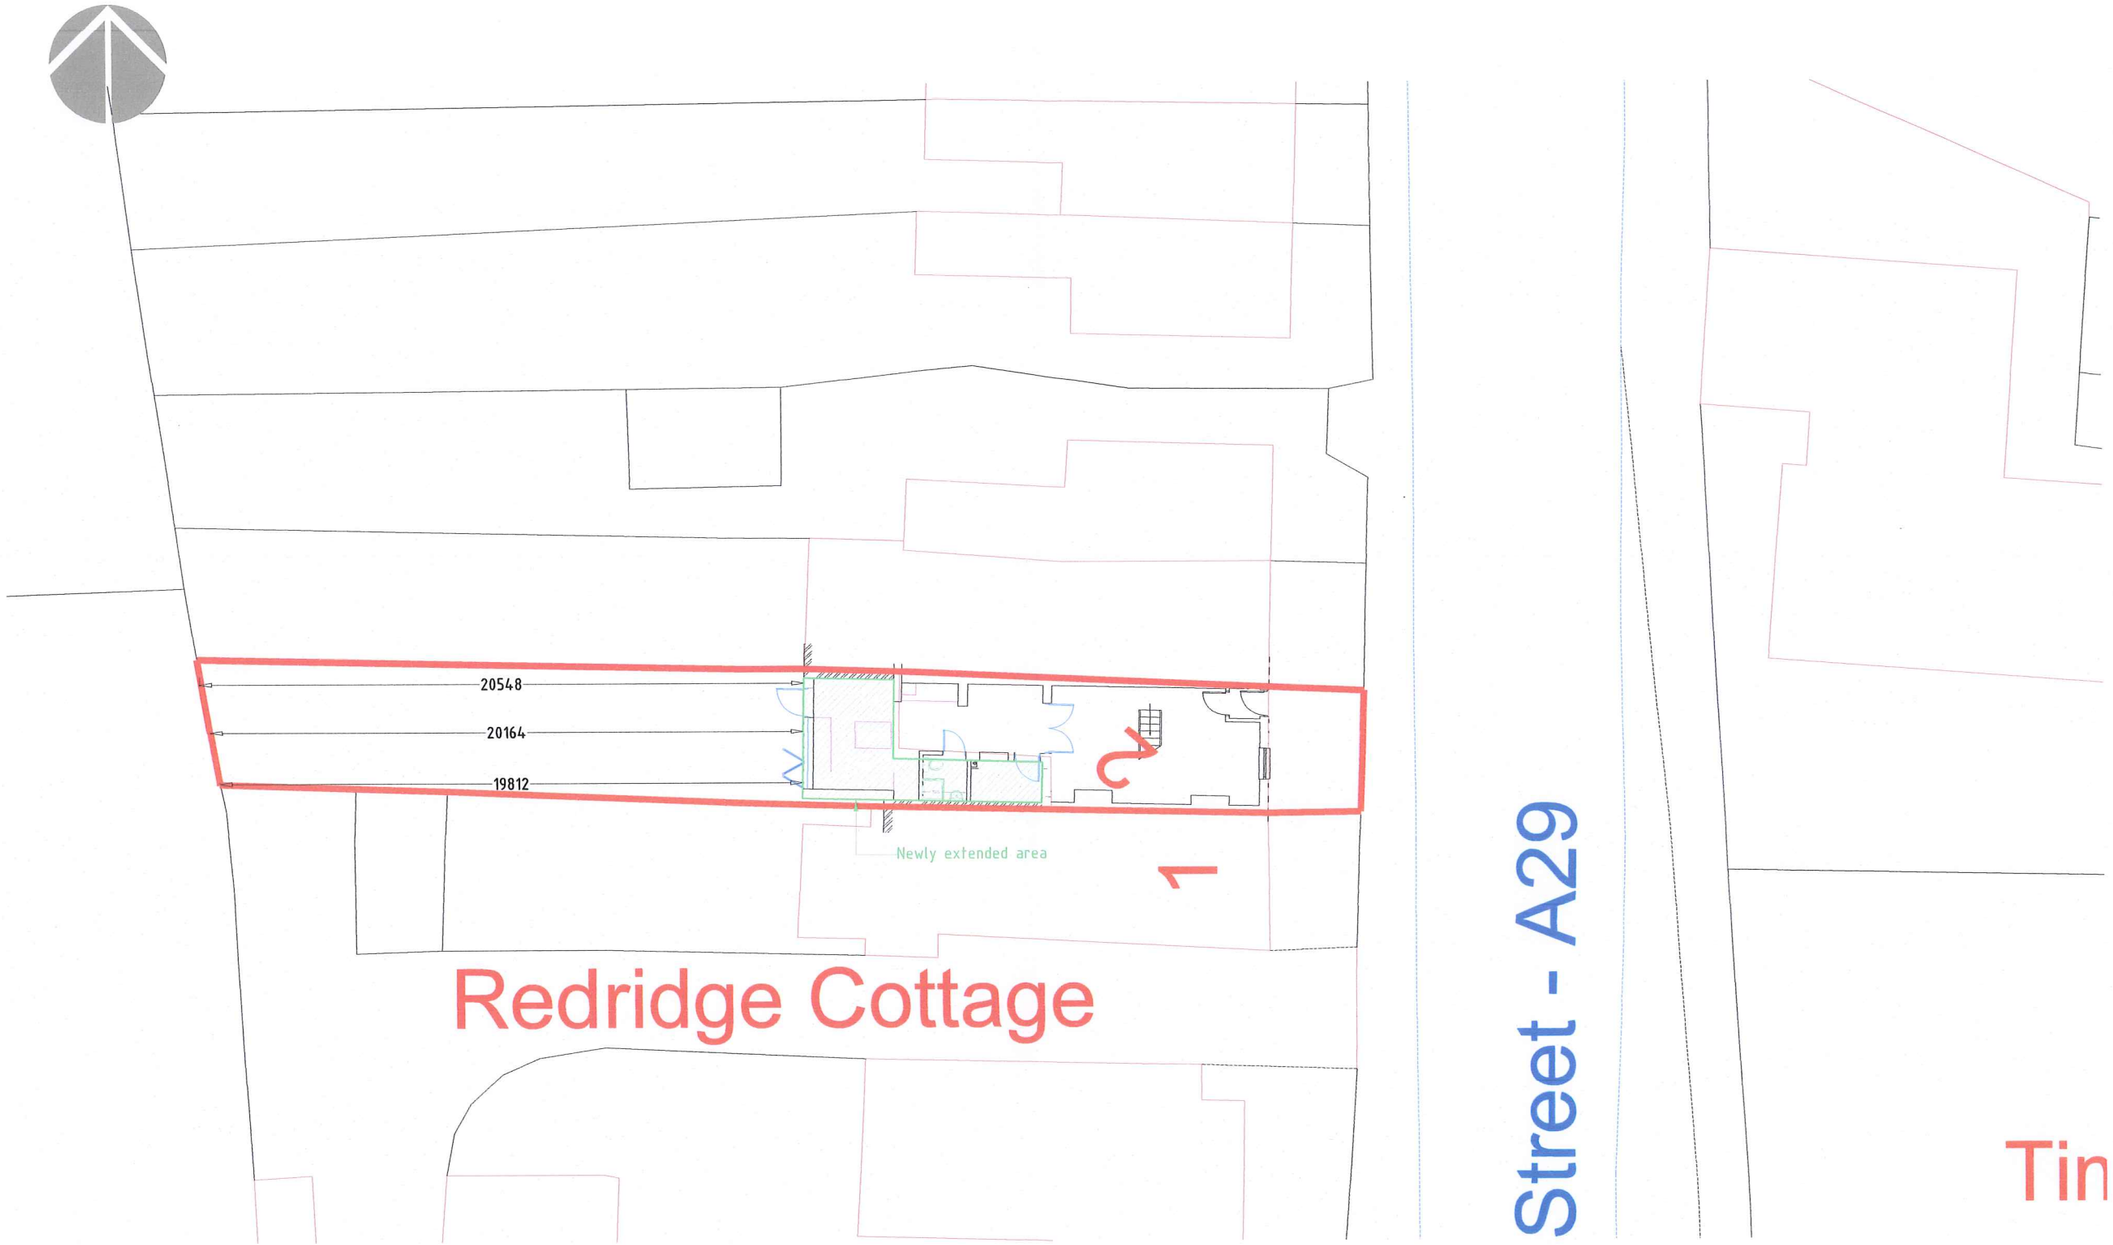


Site Block Plan 1:200
OS Tile License No: 100022432

look. design | planning | build
lookdesignandbuild.co.uk
e: office@lookdesignandbuild
t: 01243 512 278

0 200 400 600 800 1000

© this drawing is the copyright of look. design + build [l.db]. L.db design responsibility is limited to the design of the permanent works as finally constructed by l.db as part of the design + build service.

PROJECT TITLE	Proposed Development at 2 Belle Vue Cottages Westergate Street Westergate
DRAWING TITLE	Proposed Block Plan
STATUS	Planning Application
SCALE	as noted @ A3
DATE	16.04.2018
DRAWN BY	DE
DRAWING No	PA-279-07

No	REVISION	DATE

ARUN DISTRICT COUNCIL AL/46/18/HH